




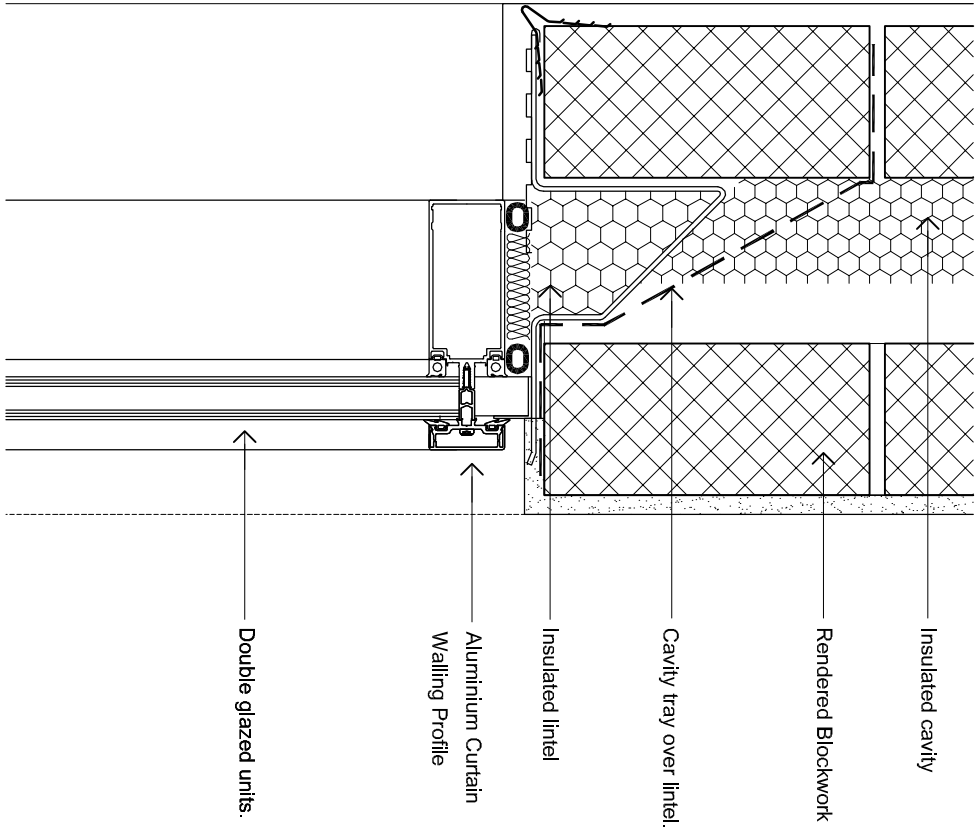


A\_Head Detail - 1:5

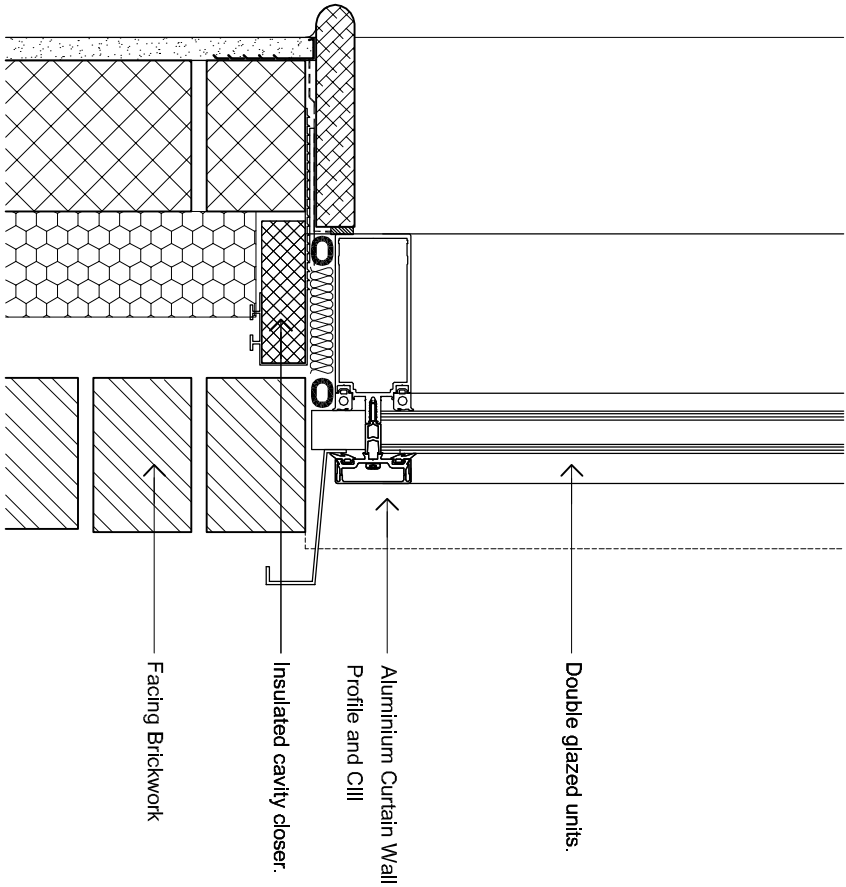

C\_Cill Detail - 1:5

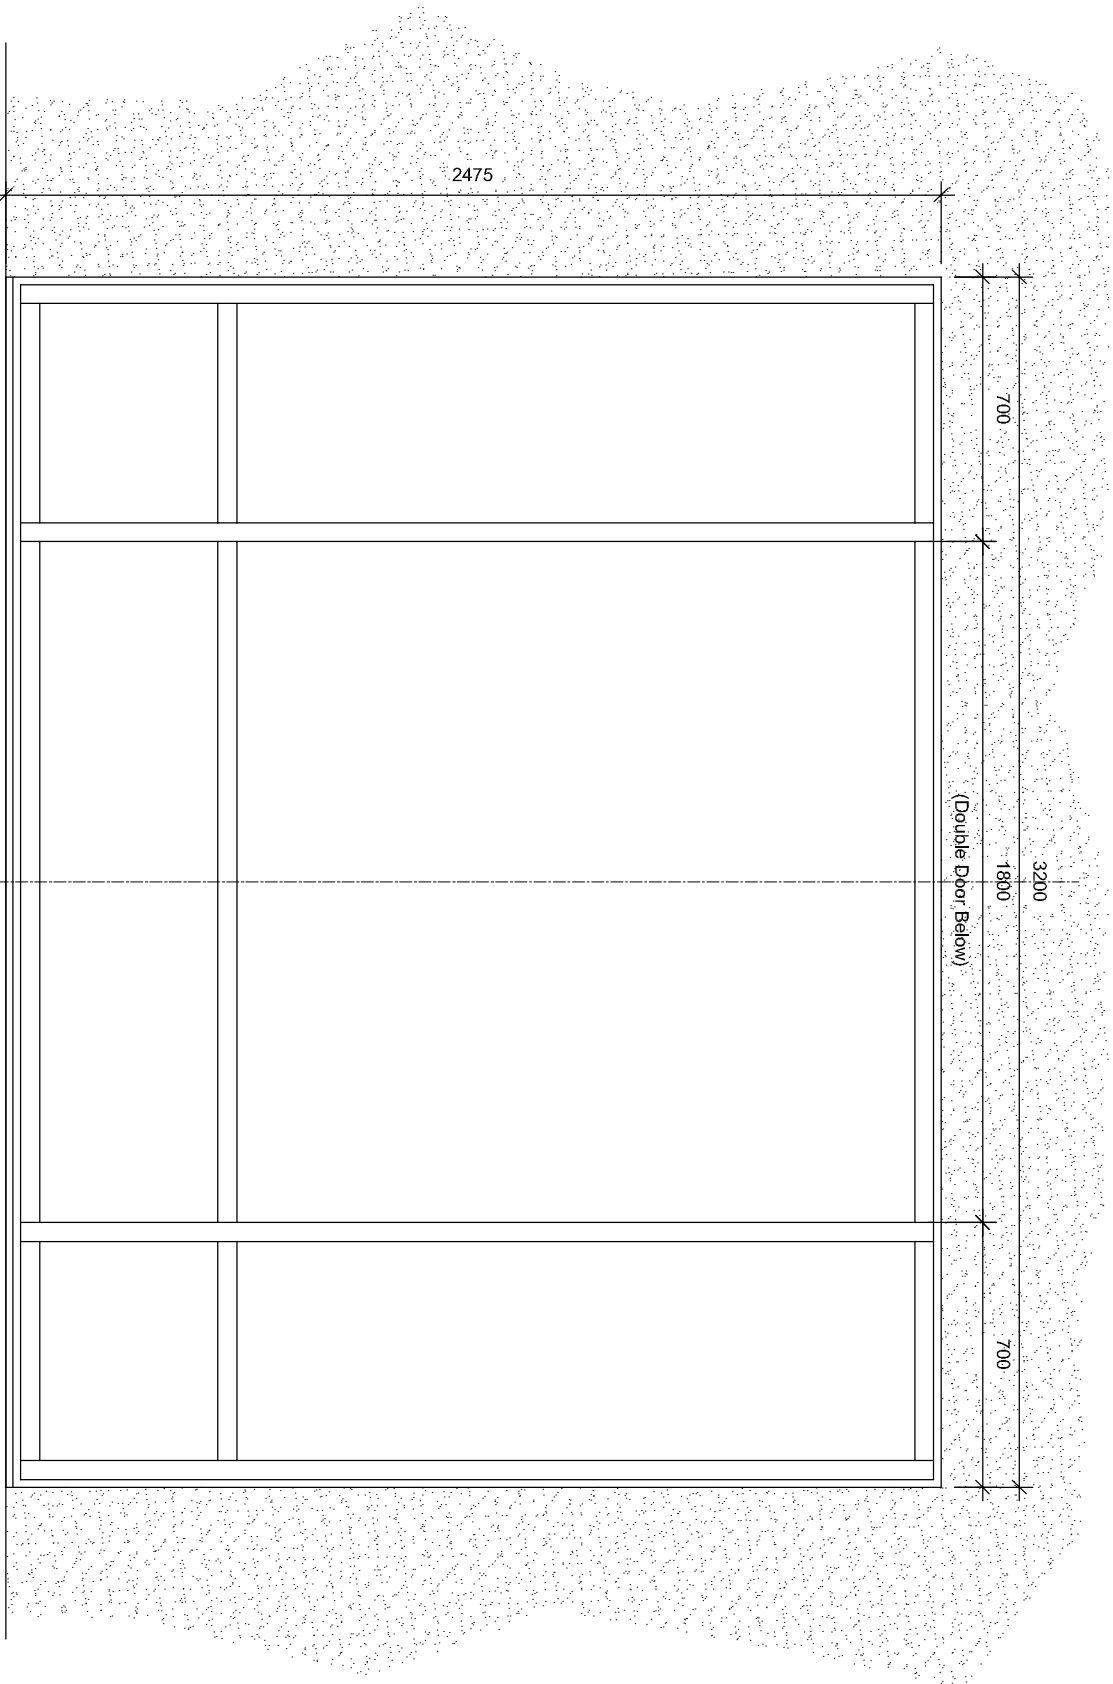


Above Entrance Window  
North West Elevation - 1:20

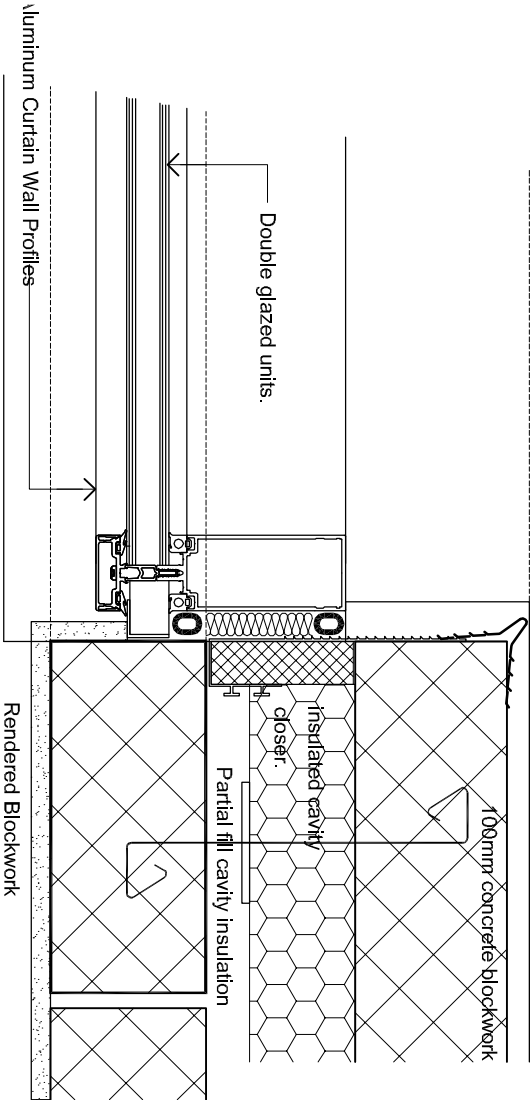

Render to Curtain Walling  
Reveal Window Jamb - 1:5

|   |                                                      |                                                                        |           |                                                                |
|---|------------------------------------------------------|------------------------------------------------------------------------|-----------|----------------------------------------------------------------|
| Issue Purpose: PLANNING   |                                                      |                                                                        |           |                                                                |
| P+HS Architects   |                                                      |                                                                        |           |                                                                |
| The Old Station<br>Station Road<br>Stokesley TS9 7AB<br>01642 712684   |                                                      | Queens House<br>34 Wellington Street<br>Leeds LS1 2DE<br>0113 245 4332 |           | Studio 14<br>Blackstock Mews<br>London N4 2BT<br>0207 288 1232 |
| Client   | Montpelier Estates                                   | Issued From                                                            | Stokesley |                                                                |
| Project   | Grosvenor Road, Wrexham                              | Date                                                                   | Feb 2016  |                                                                |
| Title   | Typical Window Details                               | Scale                                                                  | 1:5       |                                                                |
| -   | Above Entrance Window - North West (Front) Elevation | Drawn                                                                  | JW        | Auth JAG                                                       |
| Drawing Number   |                                                      | Revision                                                               |           |                                                                |
| 2390 — D — 31 — 104 —   |                                                      |                                                                        |           |                                                                |
| Do not scale from this drawing. Work to figured dimensions, and any discrepancy to be reported to the Architects.<br>Refer to larger scale drawings where available. © P+HS Architects Limited |                                                      |                                                                        |           |                                                                |

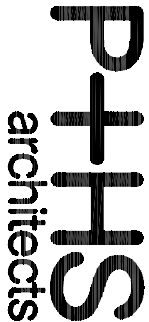

Do not scale from this drawing. Work to be reported to the architect.  
Refer to larger scale drawings where available. © P+HS Architects Limited