




A Proposed North West Elevation
Scale: 1:200

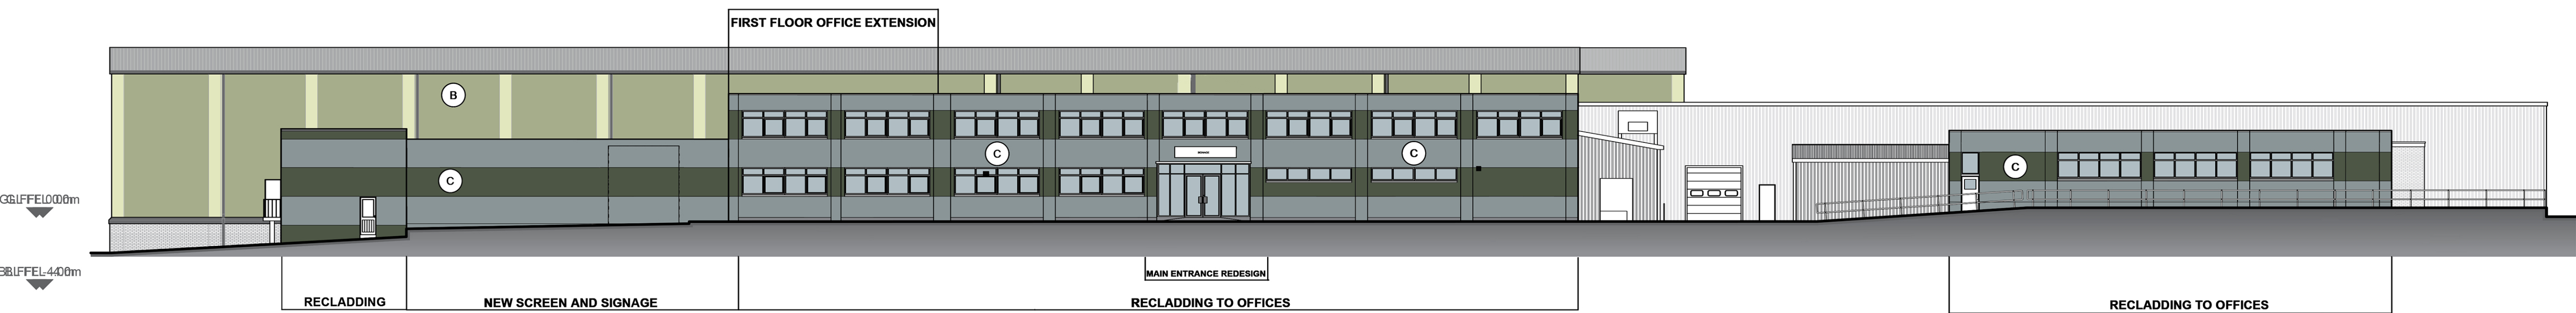

B Proposed South West Elevation
Scale: 1:200

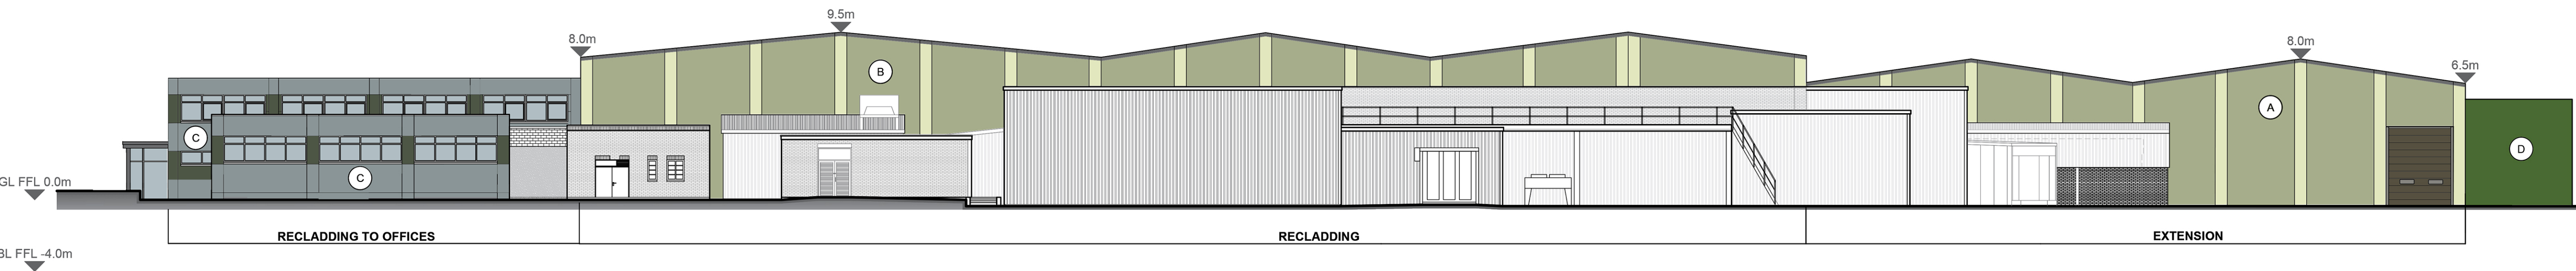

C Proposed South East Elevation
Scale: 1:200

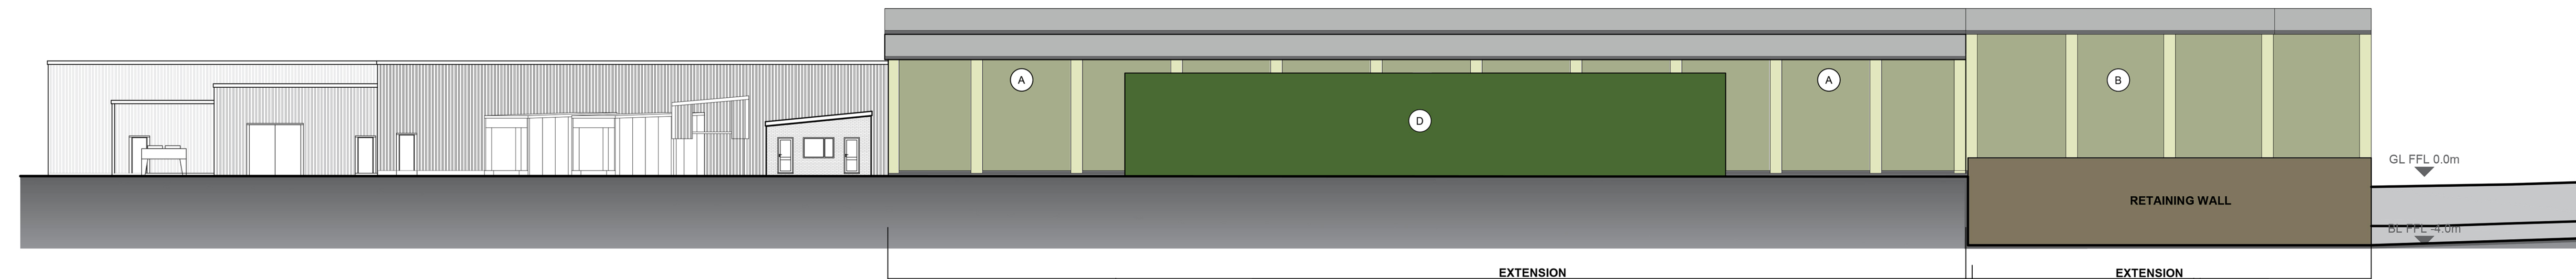

D North East Elevation
Scale: 1:200

KEY

A Insulated Vertical Wall Cladding



B Single Skin Vertical Wall Cladding




C Horizontal Rainscreen System
Allow for new Aluminium Polyester Powdercoated Windows, to match existing window locations



D Exhaust Air Scrubber System, 6m x 6m x 35m



ISSUED FOR
PLANNING

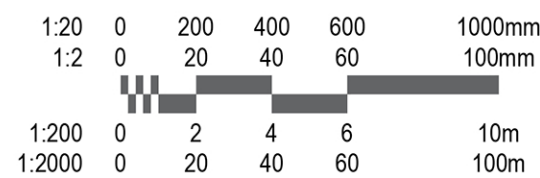

P2	Relocation of Exhaust Air Scrubber	HF	04:01:16
P1	First Issue	HF	19:10:15
REVISION	DESCRIPTION	INITIALS	DATE
PROJECT:	Maelor Poultry Extension, Wrexham	DRAWING NUMBER:	c3697
DRAWING TITLE:	PROPOSED Elevations		L07
CLIENT:	Salisbury Poultry	REVISION:	P1
		DRAWN BY:	HF
		SCALE @ A1:	1:200
		DATE:	January 2016