
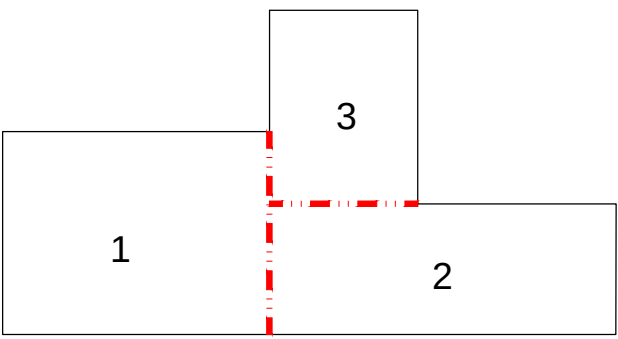
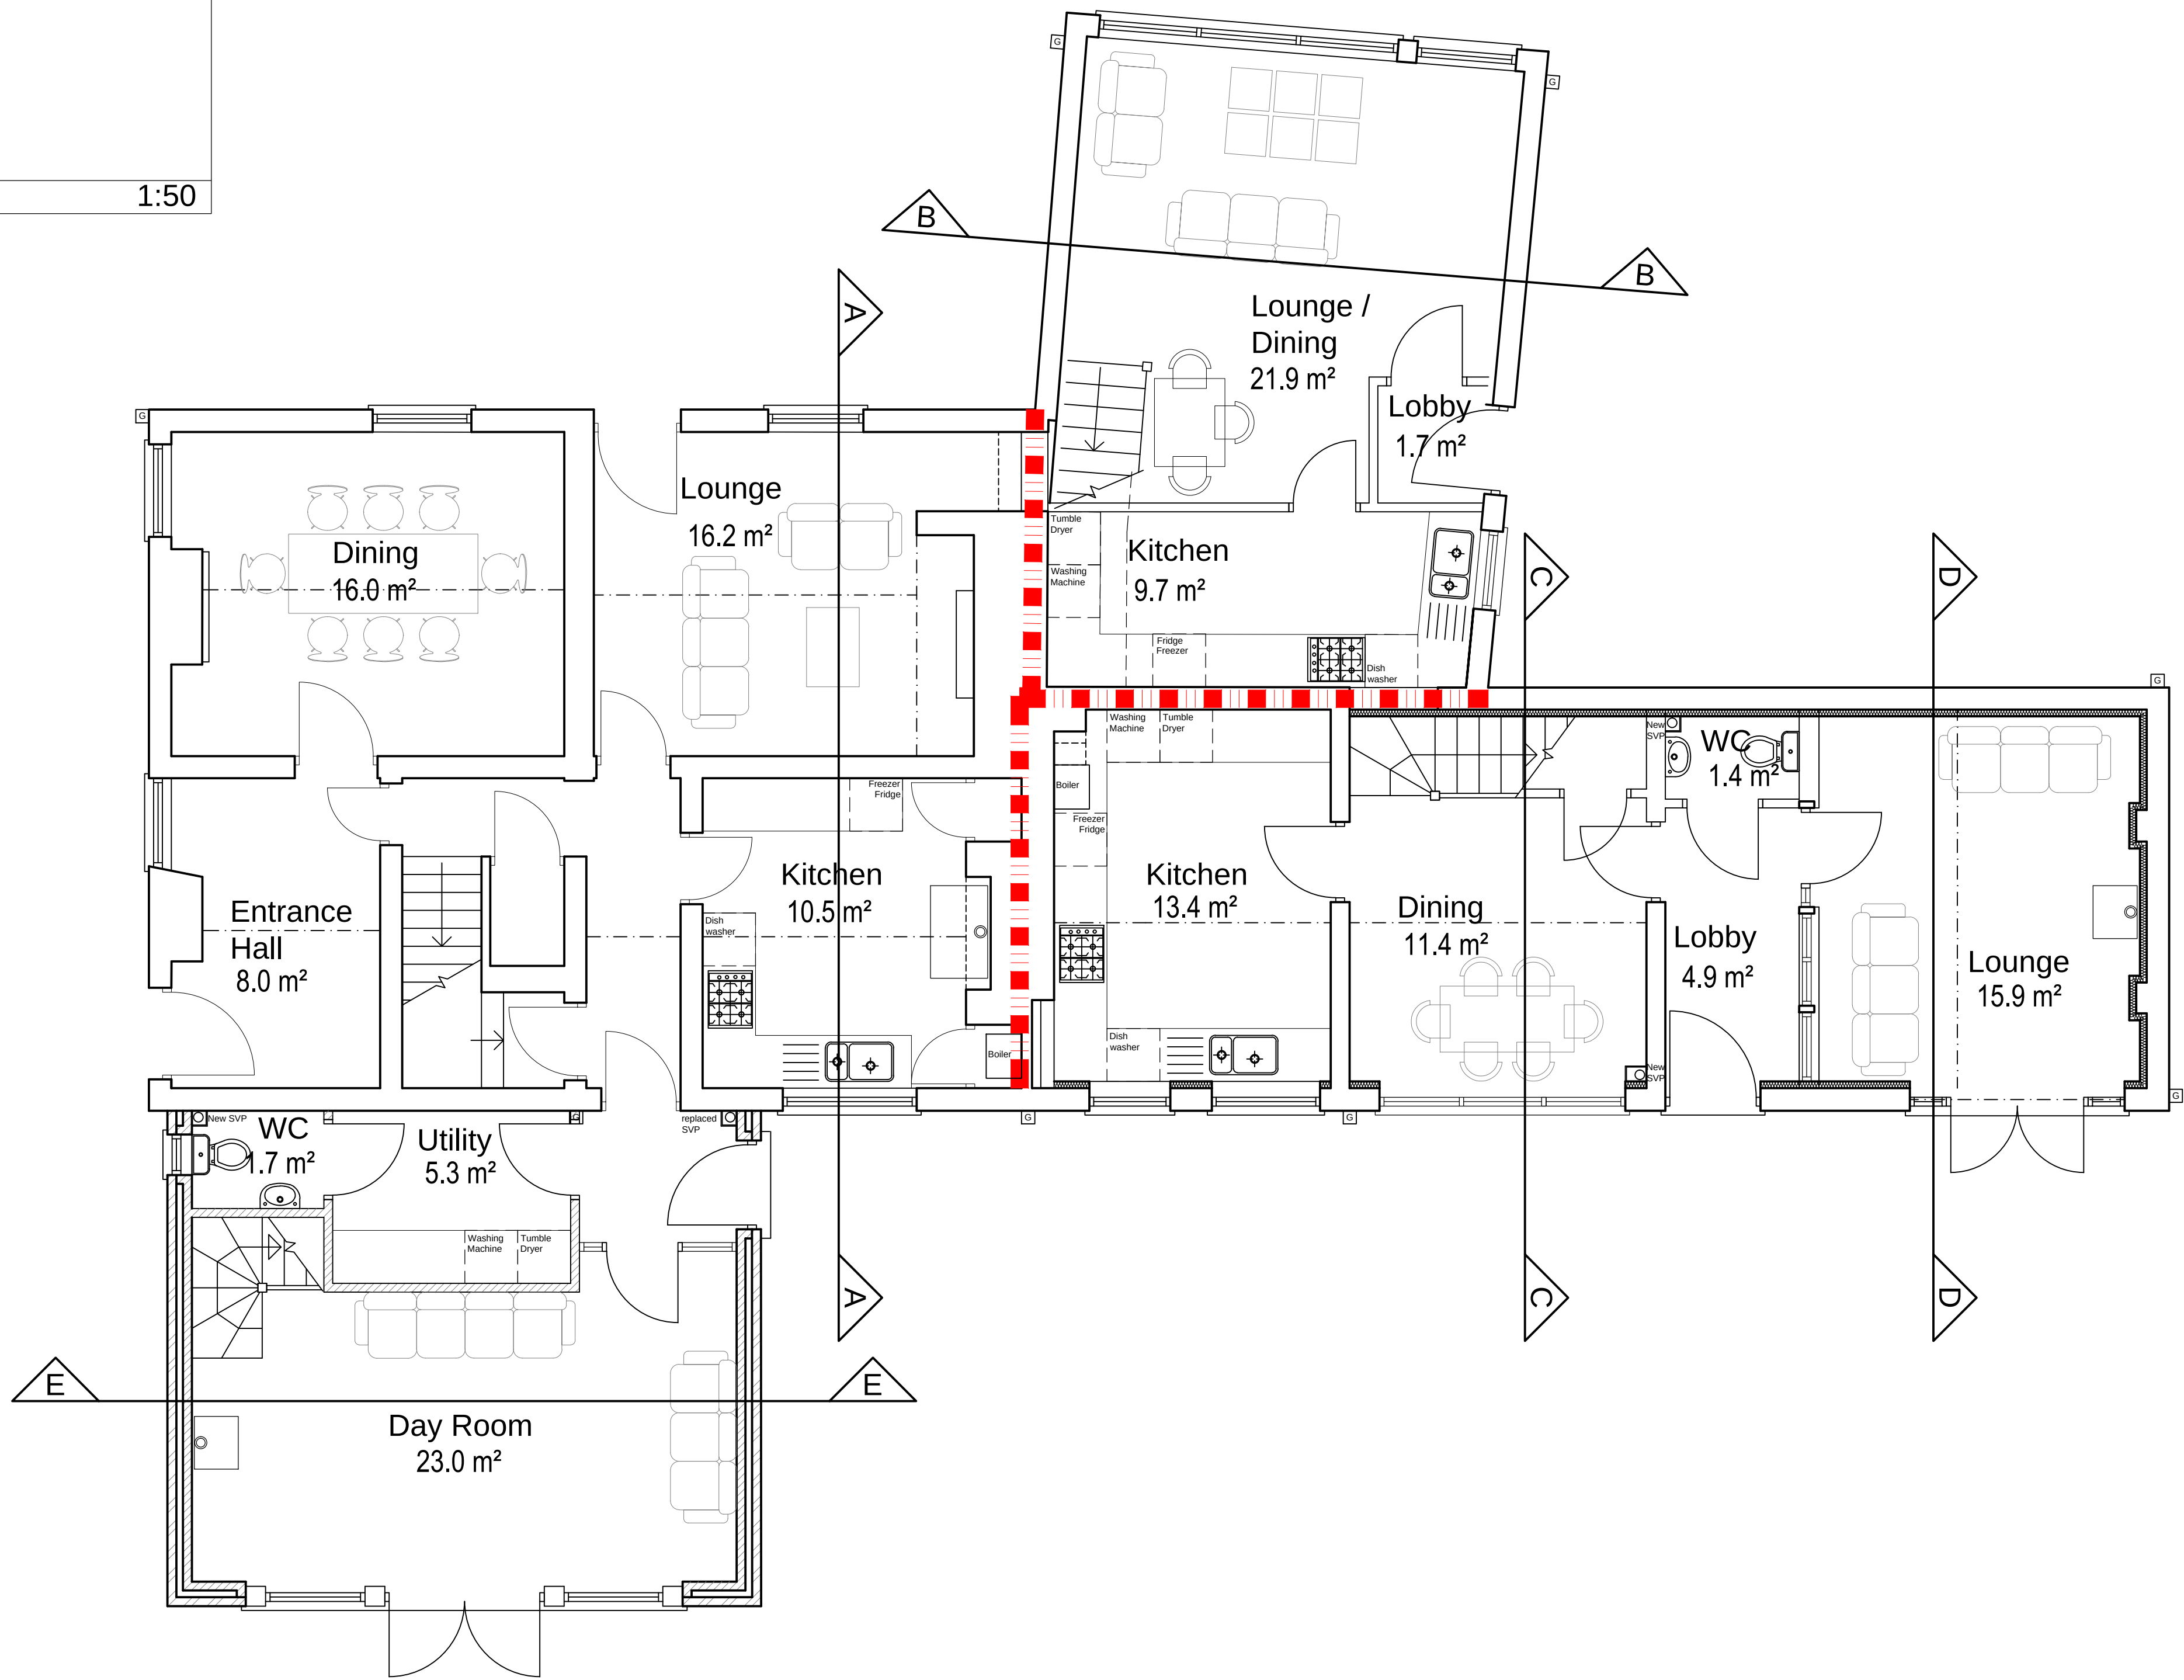


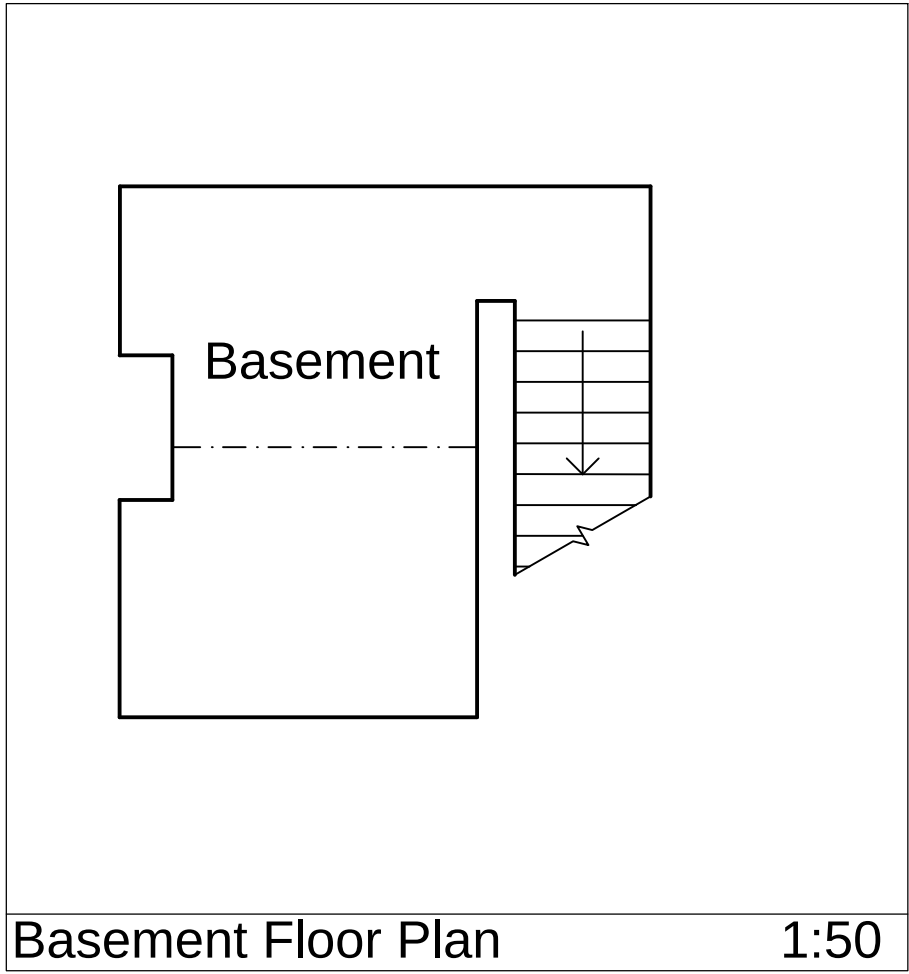

Key Plan

Notes:
the ecology report, structural report and
Arboricultural impact assessment should be read
in conjunction with these drawings.

H	Updated in accordance with planning comments 09.02.2016	19.02.16	ACM	ACM
G	Planning Submission drawing	16.11.15	ACM	ACM
F	Updated to reflect planning and heritage officers comments	01.03.15	ACM	ACM
E	Development sketch	09.02.15	ACM	ACM
D	Generally updated	12.01.15	ACM	ACM
C	basement plan added	28.12.14	ACM	ACM
B	Updated following client meeting	15.12.14	ACM	ACM
A	Room names added to unit 2	29.09.14	ACM	ACM
rev	description	date	drawn by	
original by	A C Munro	28/07/2014	ACM	

Planning



This drawing is to be read in conjunction with all related drawings. Do not scale from this drawing. All
dimensions must be checked and verified on site before commencing any work or producing shop
drawings. The originator should be notified immediately of any discrepancy.
This drawing is copyright and remains the property of Three 6 T Architecture
T : 07583 303 464. E : enquiries@three6t.co.uk

client	Mr and Mrs May			
project	Pen Y lan House Overton			
project no	1407/001			
drawing title	Ground Floor Plans Proposed			
scale	prefix	drawing No	rev	
As shown @ A1	PL	060	H	