
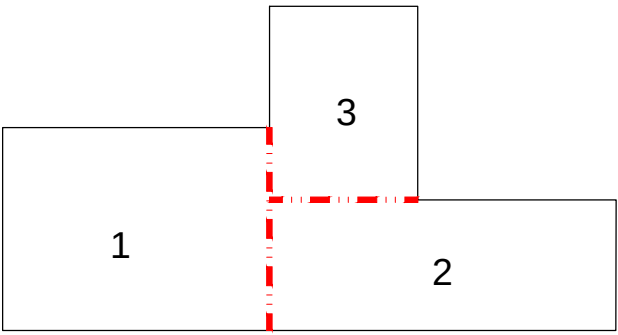


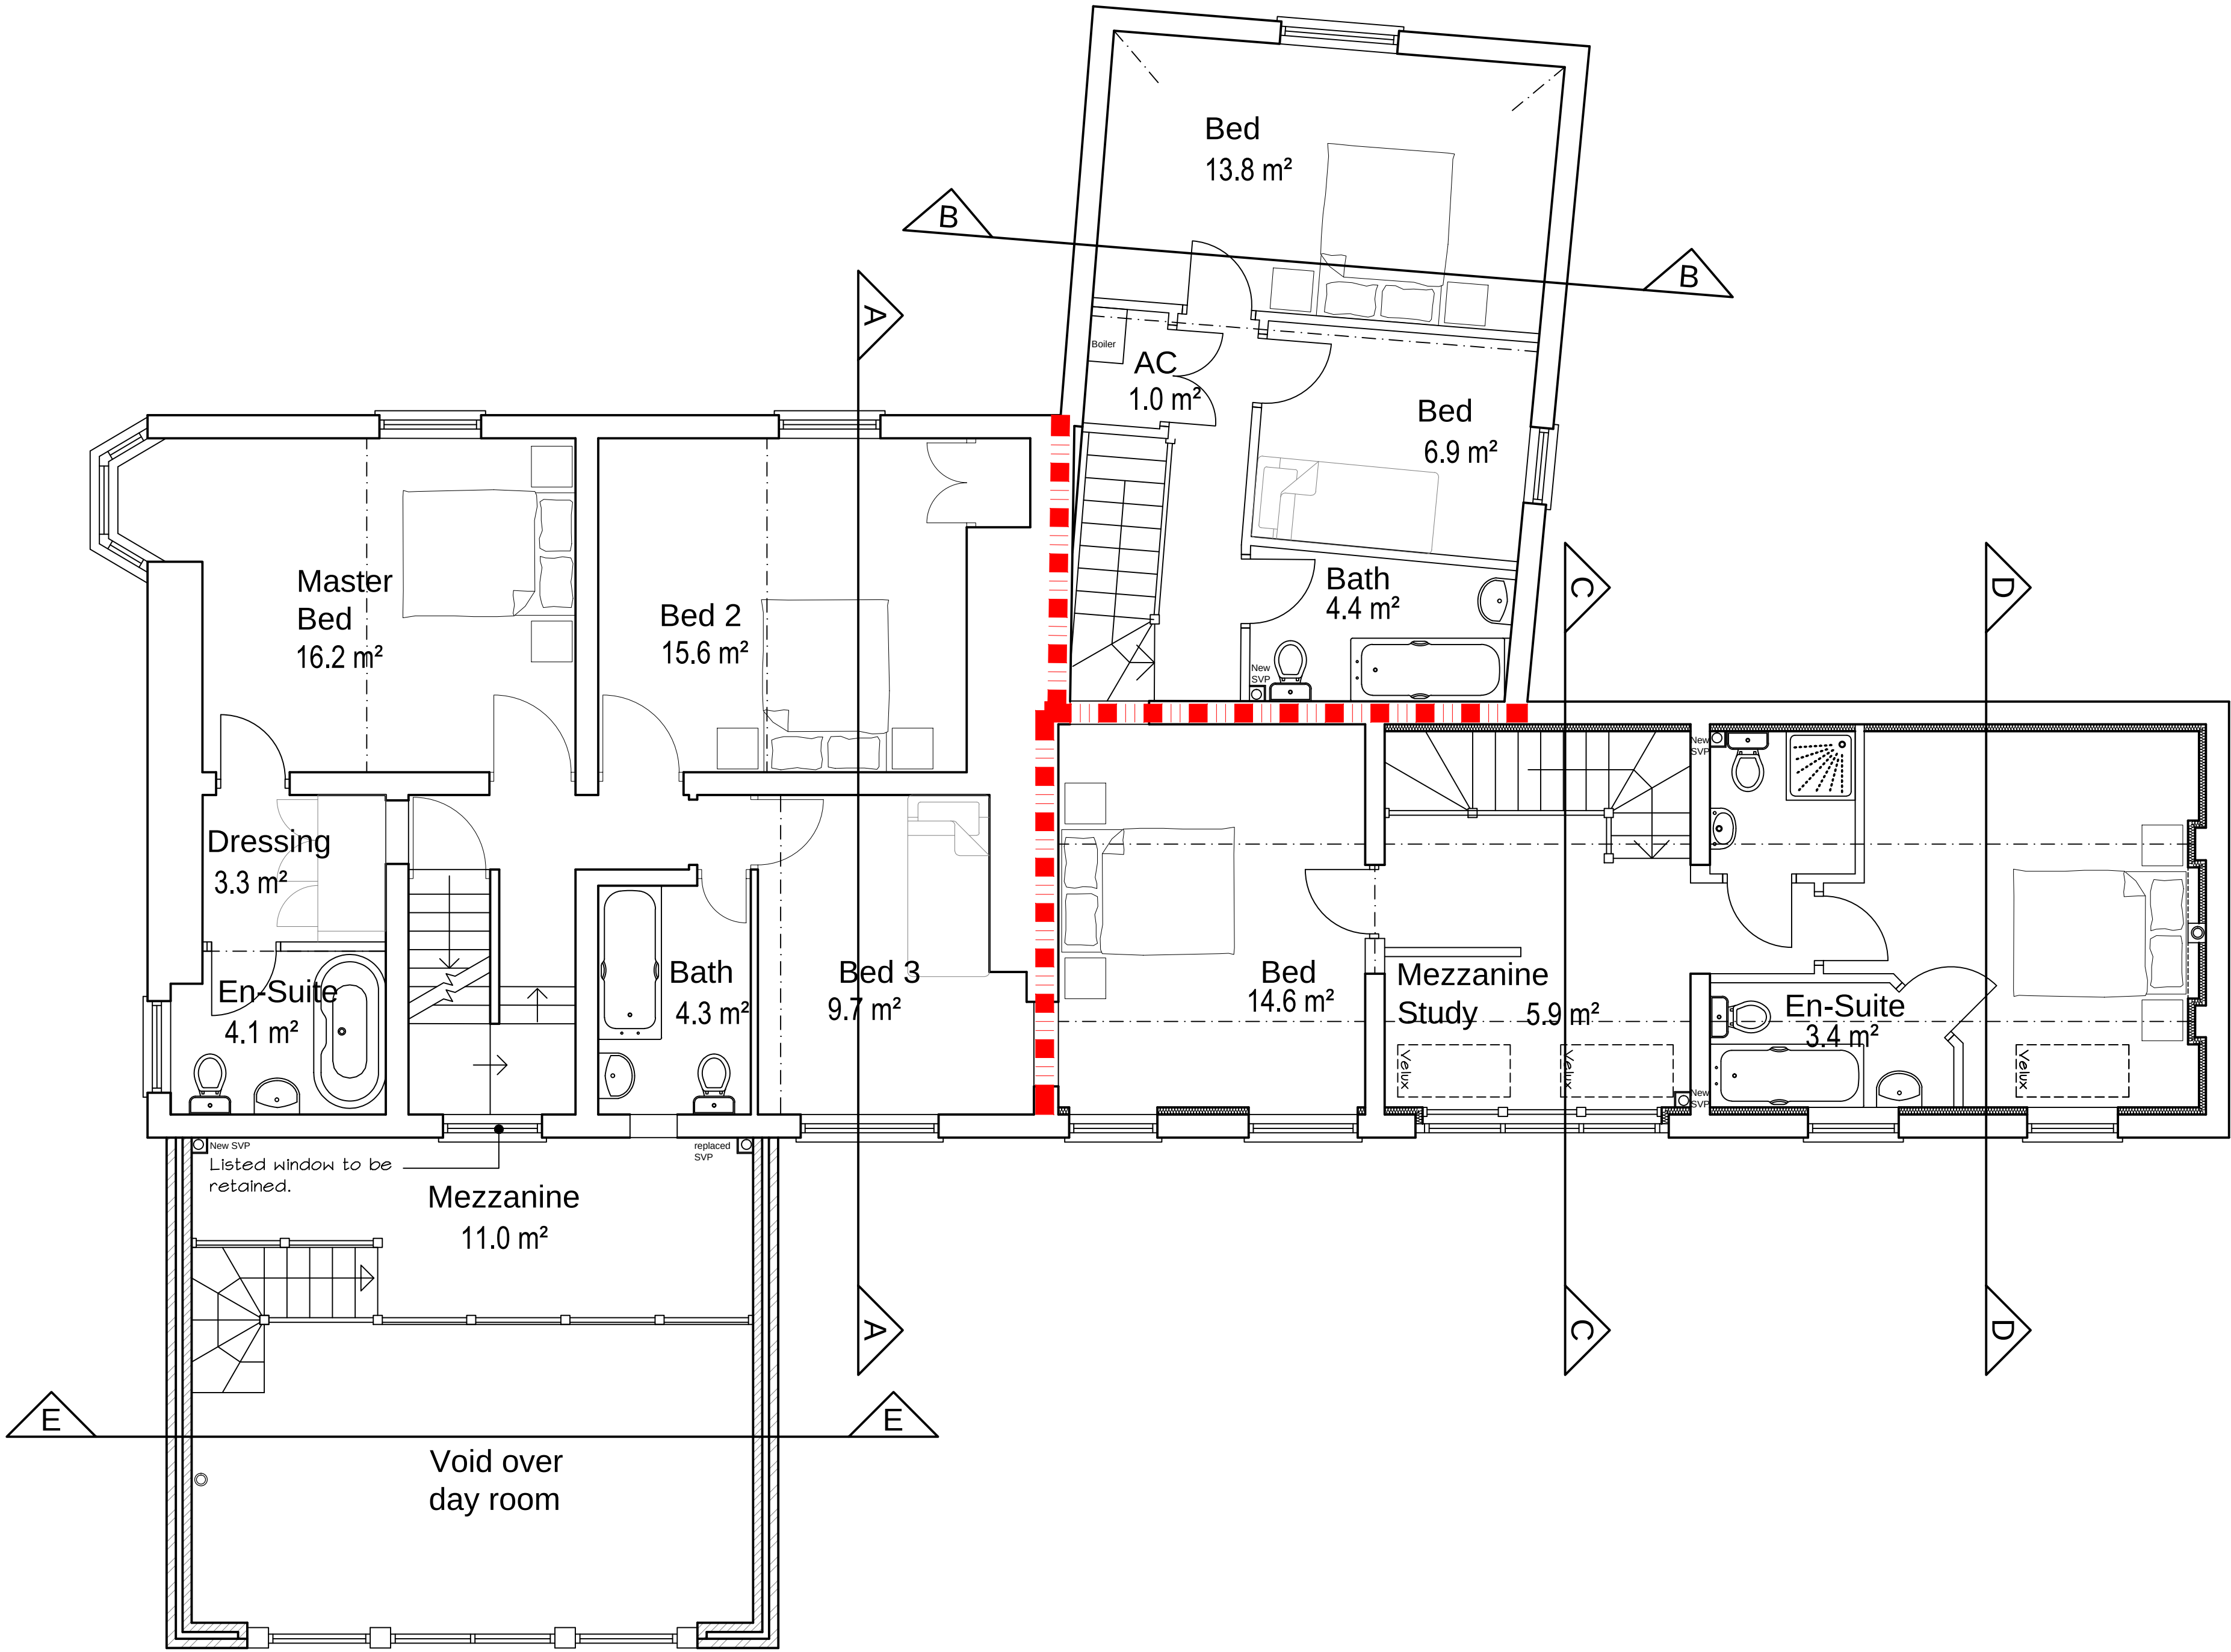

Key Plan

Notes:

the ecology report, structural report and Arboricultural impact assessment should be read in conjunction with these drawings.

Any retained beams should be subject to a specialist timber survey to check for rot and decay prior to the start of any works.

H	Updated in accordance with planning comments 09.02.2016	19.02.16	ACM	ACM
G	Planning Submission drawing	16.11.15	ACM	ACM
F	Updated to reflect revisions to bat survey requirements	09.08.15	ACM	
E	Updated to reflect incorporate bat requirements as per CM comments	09.06.15	ACM	
D	Updated to reflect planning and heritage officers comments	01.03.15	ACM	
C	Development sketch	09.02.15	ACM	
B	Generally updated	12.01.15	ACM	
A	Updated following client meeting	15.12.14	ACM	
rev	description	date	dr by	
original by	A C Munro		28/07/2014	ACM

Planning



This drawing is to be read in conjunction with all related drawings. Do not scale from this drawing. All dimensions must be checked and verified on site before commencing any work or producing shop drawings. The originator should be notified immediately of any discrepancy.
This drawing is copyright and remains the property of Three 6 T Architecture
T : 07583 303 464. E : enquiries@three6t.co.uk

client	Mr and Mrs May			
project	Pen Y lan House Overton			
project no	1407/001			
drawing title	First Floor Plans Proposed			
scale	prefix	drawing No	rev	
As shown @ A1	PL	061	H	