



Dimensions are to be checked on site. Do not scale from drawings. Report discrepancies to the Architect.

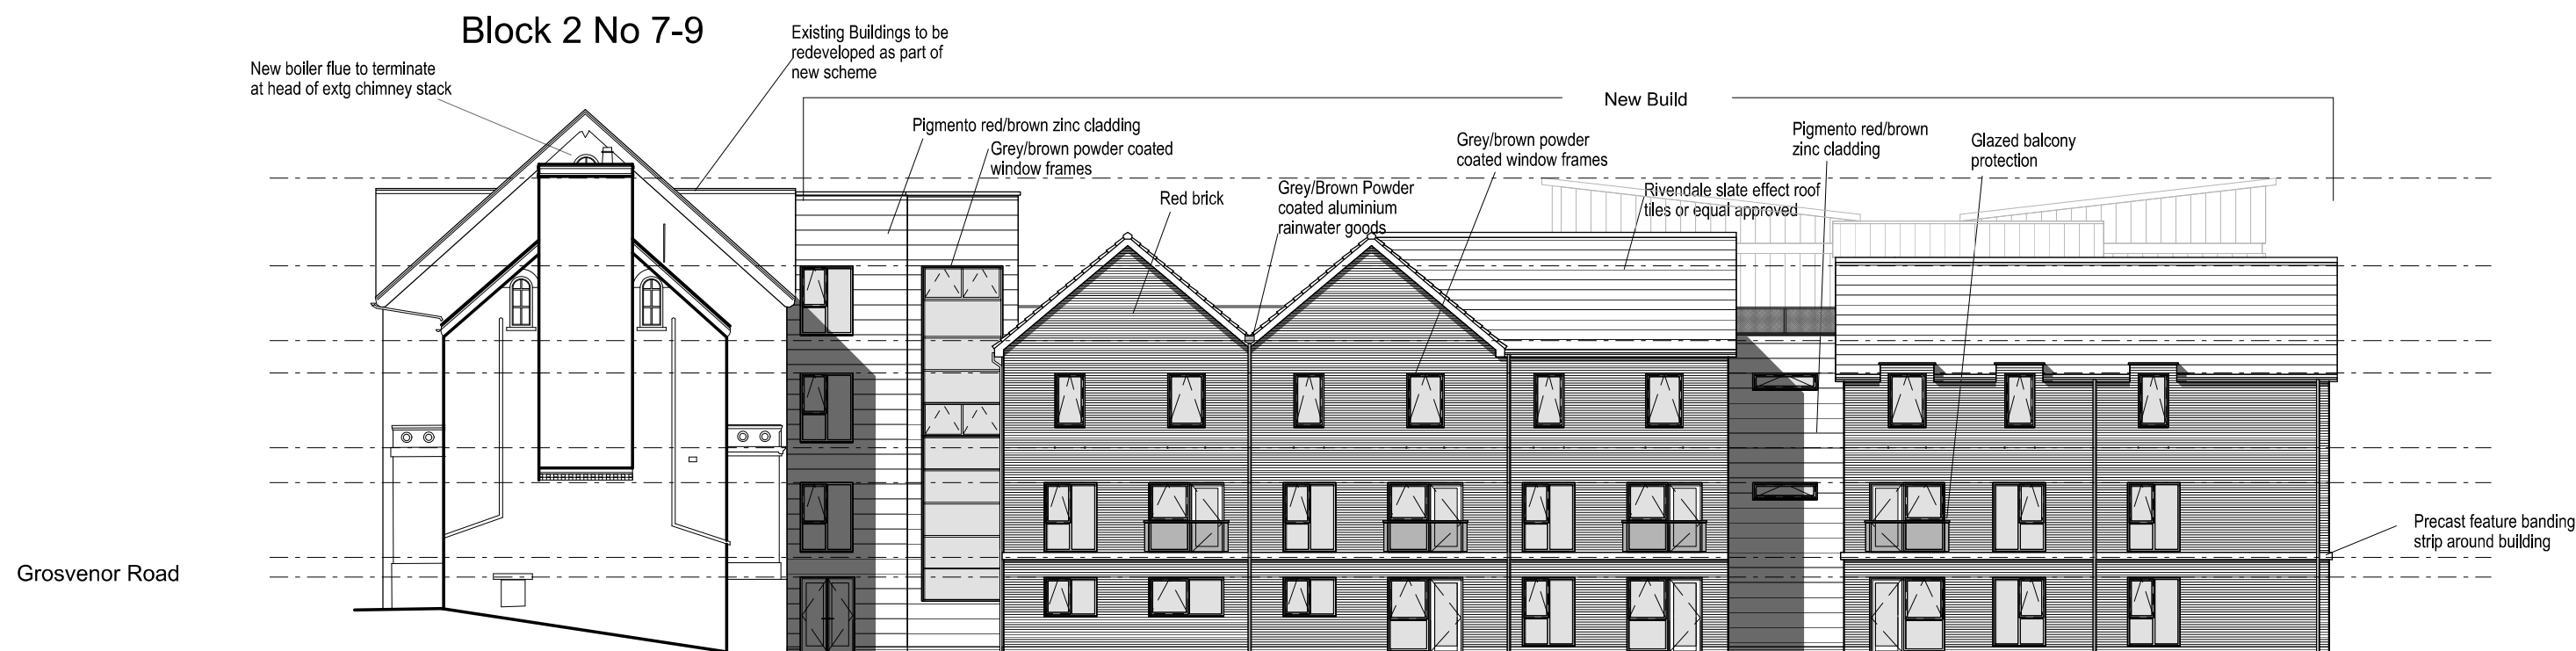


Elevation 1




Proposed Site Plan
Scale 1:1000

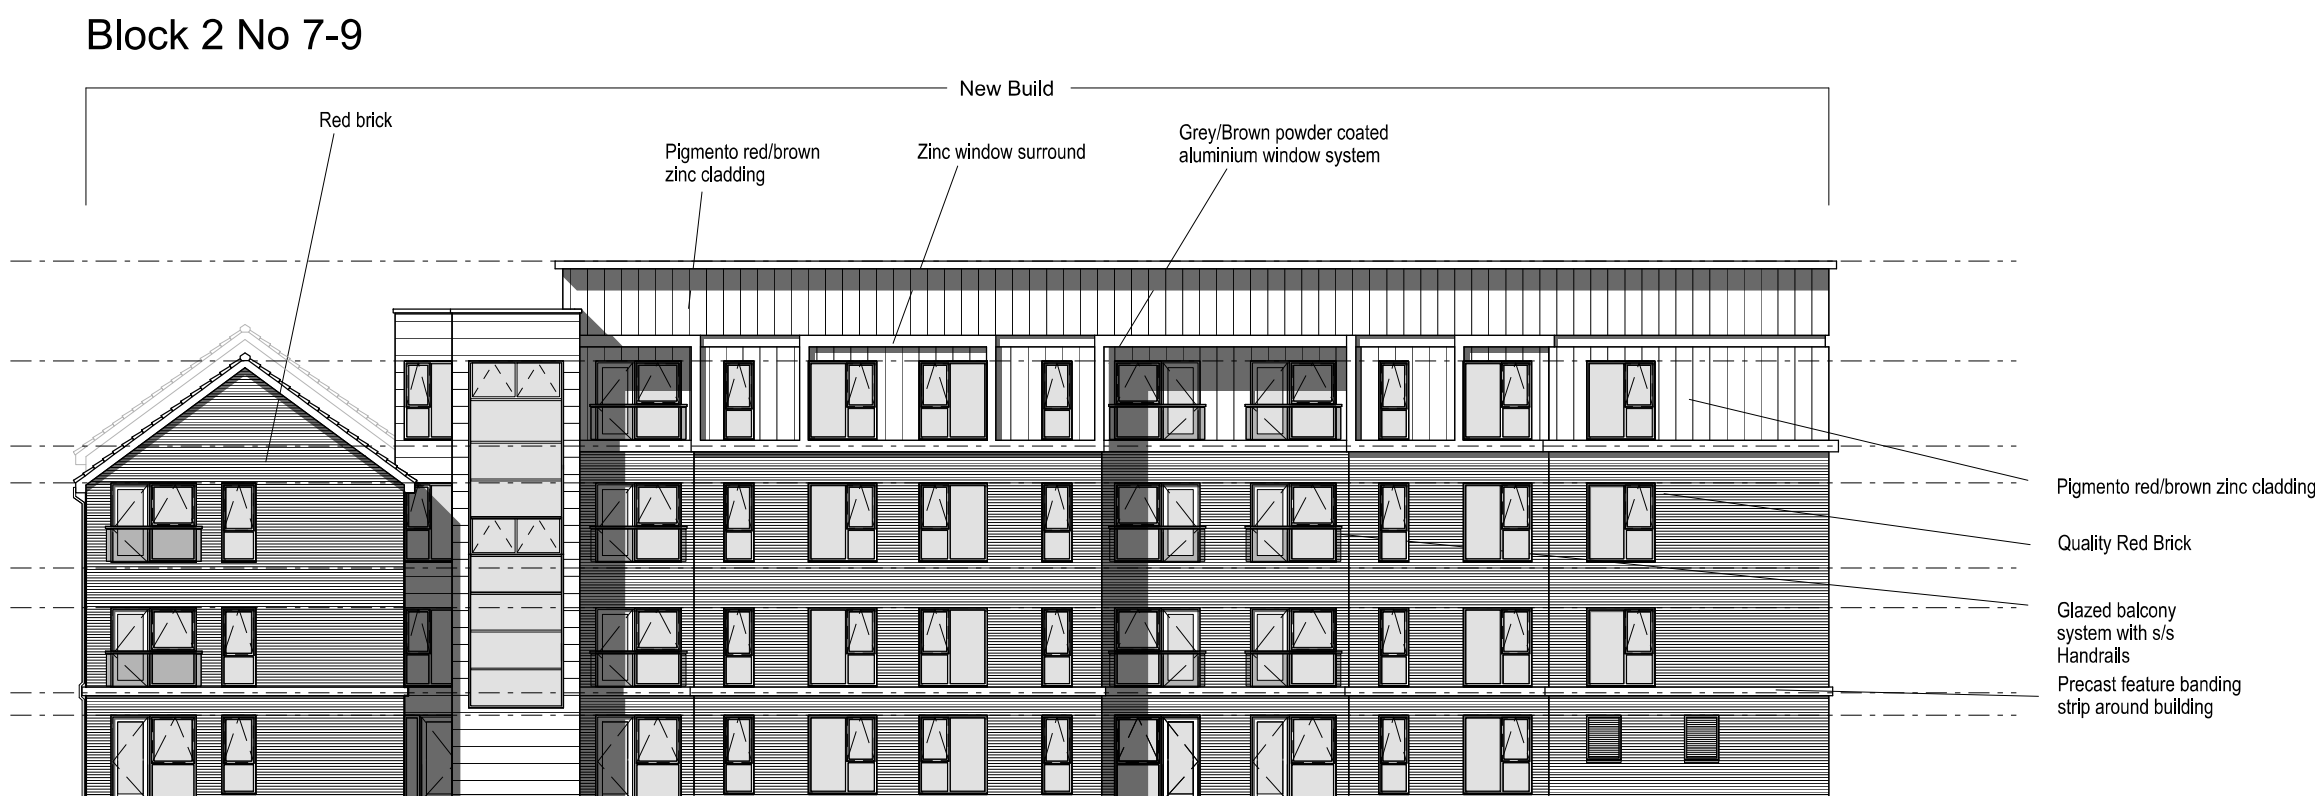


Elevation 2

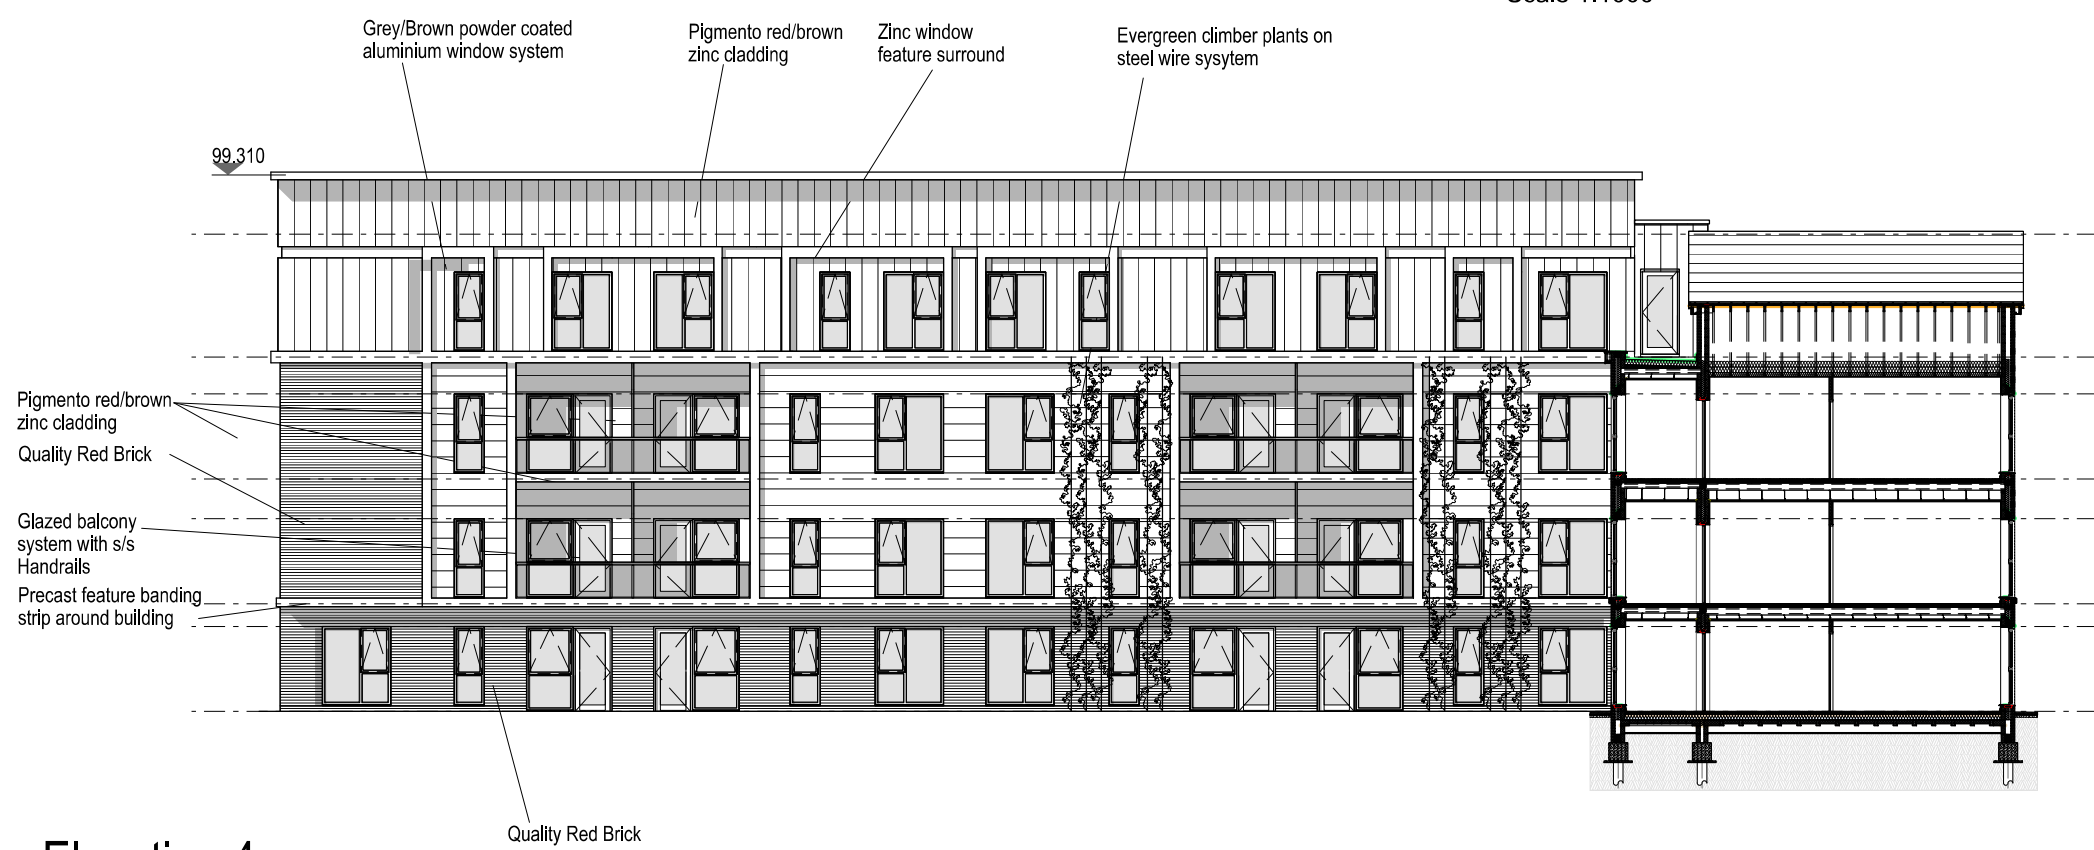


Elevation 4

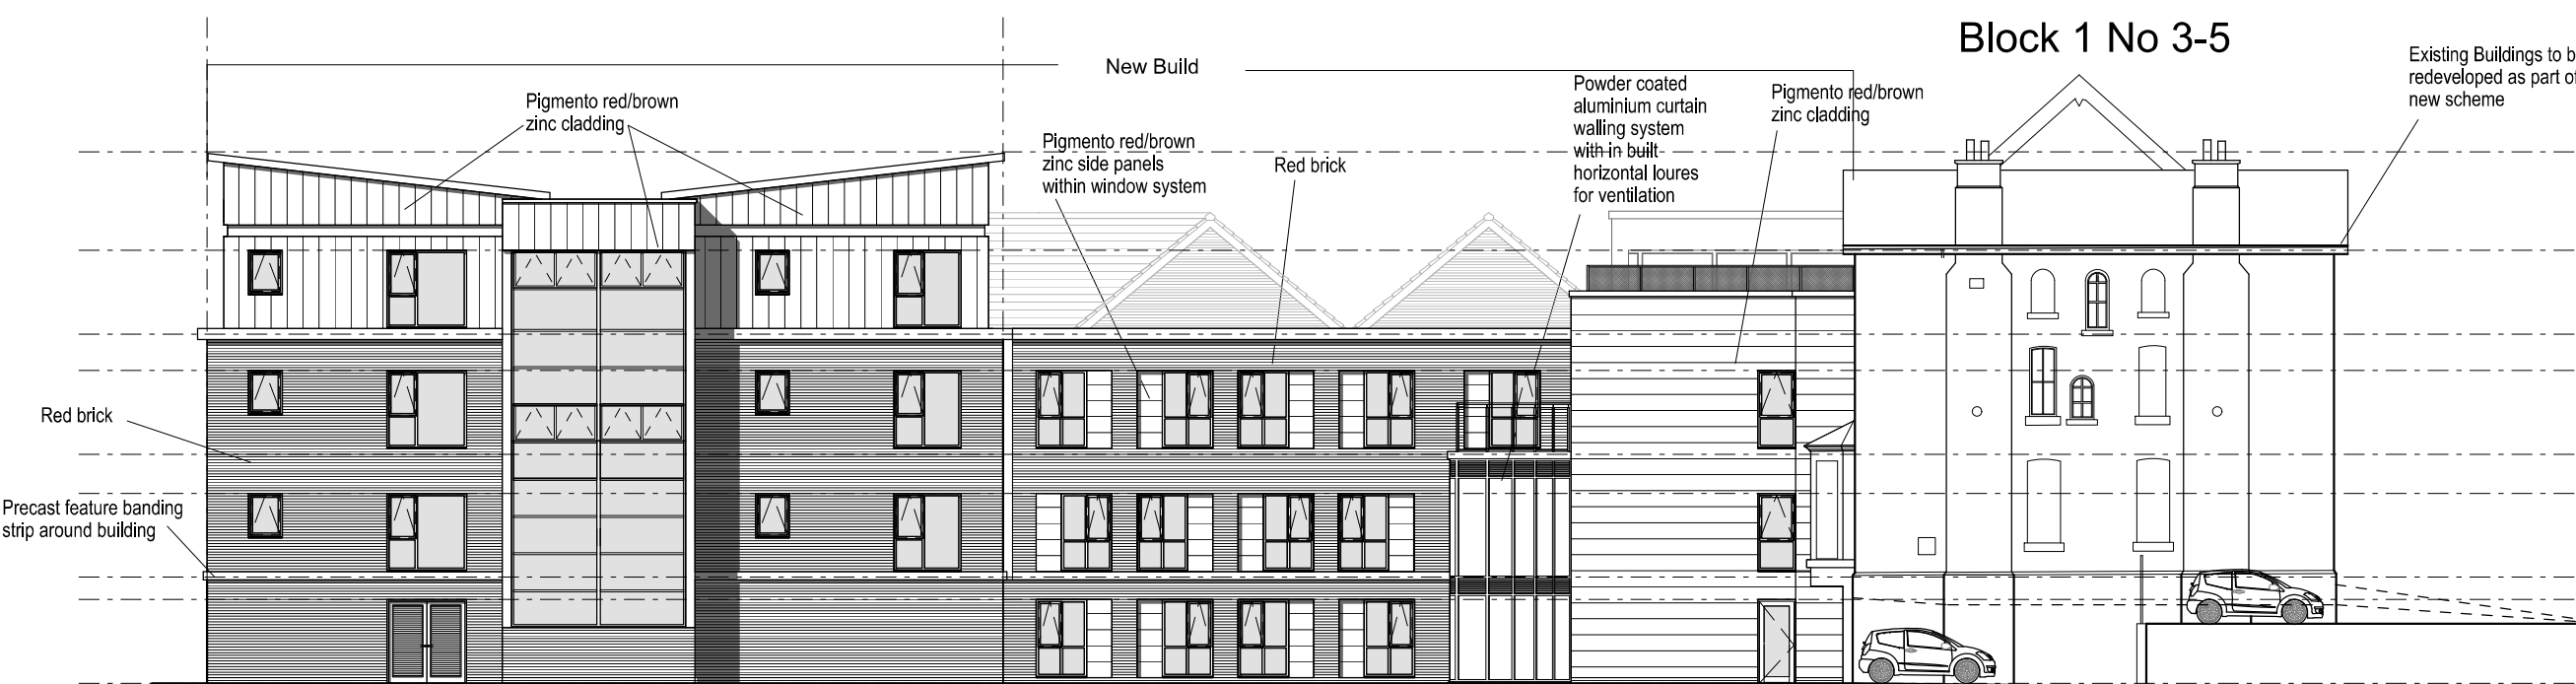

Elevation 3A

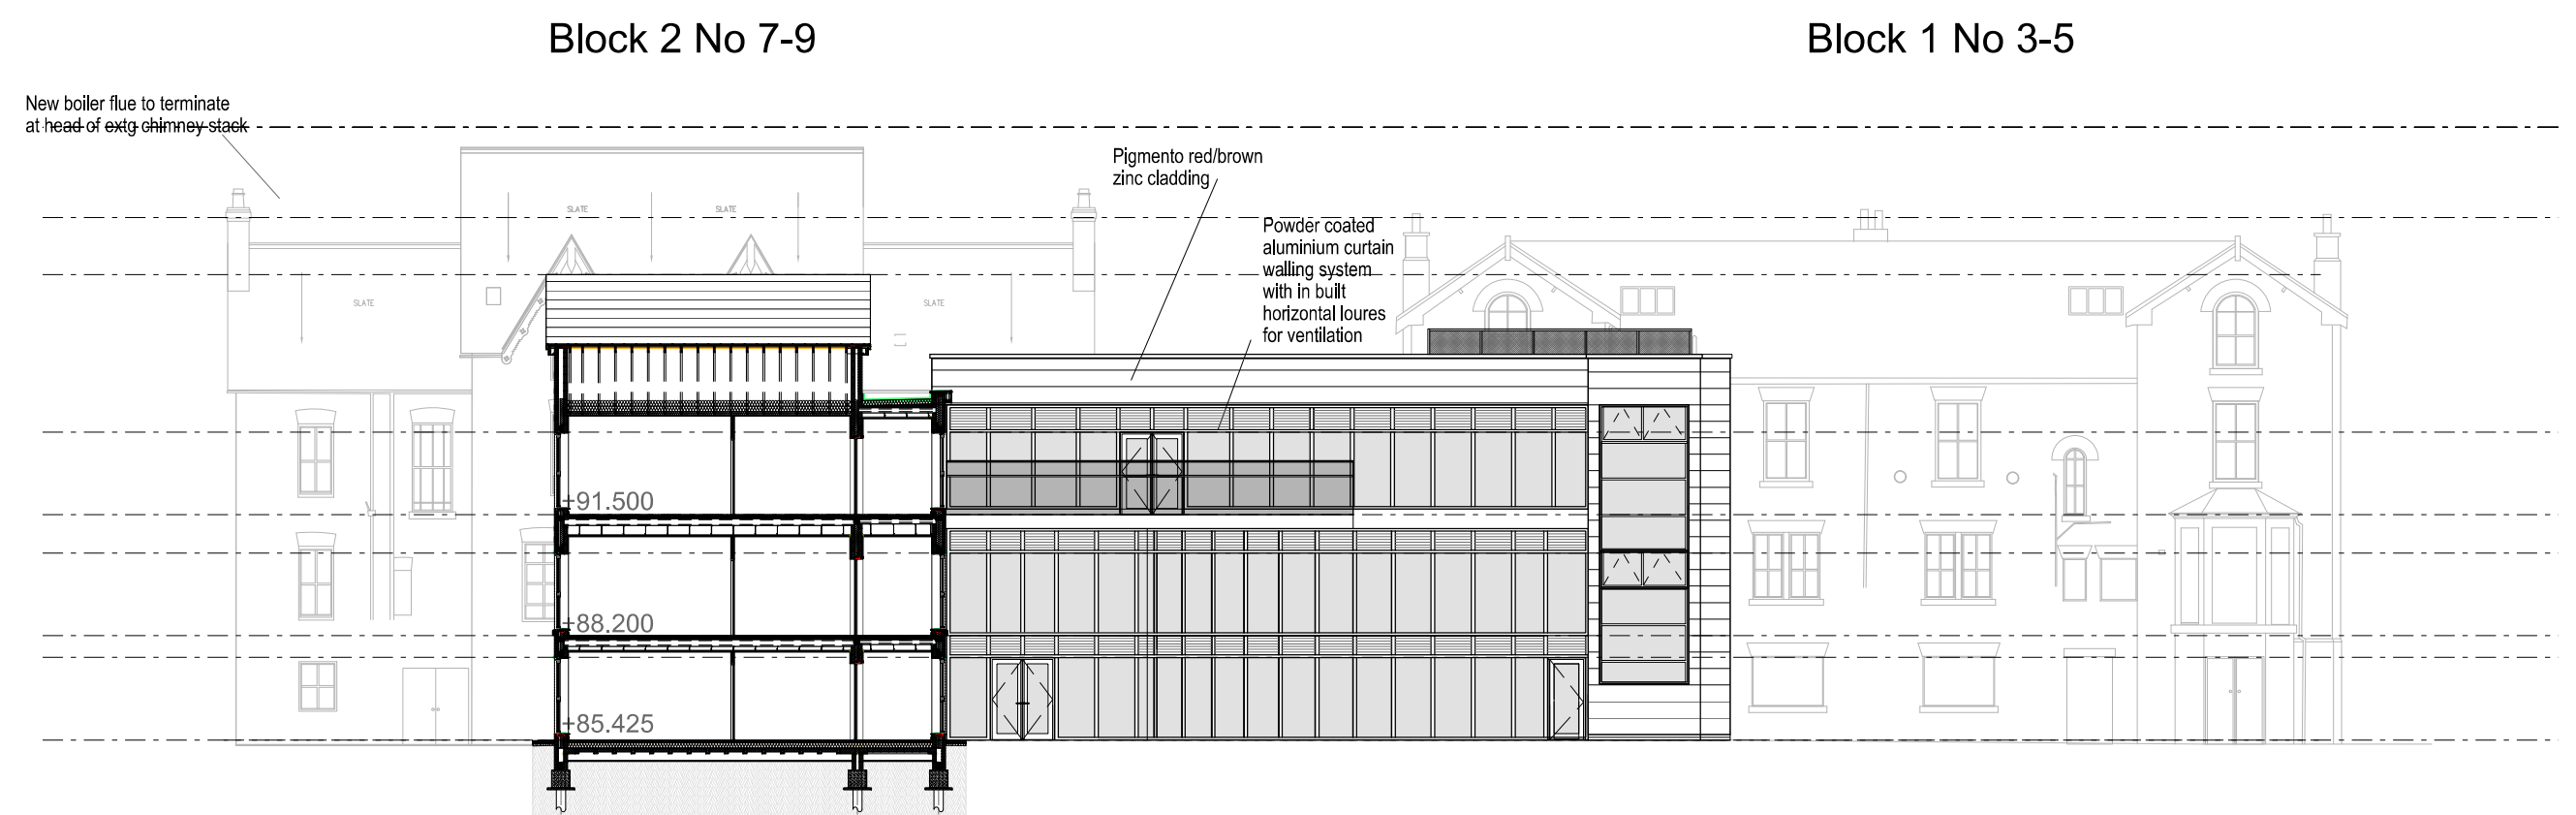

Elevation 5

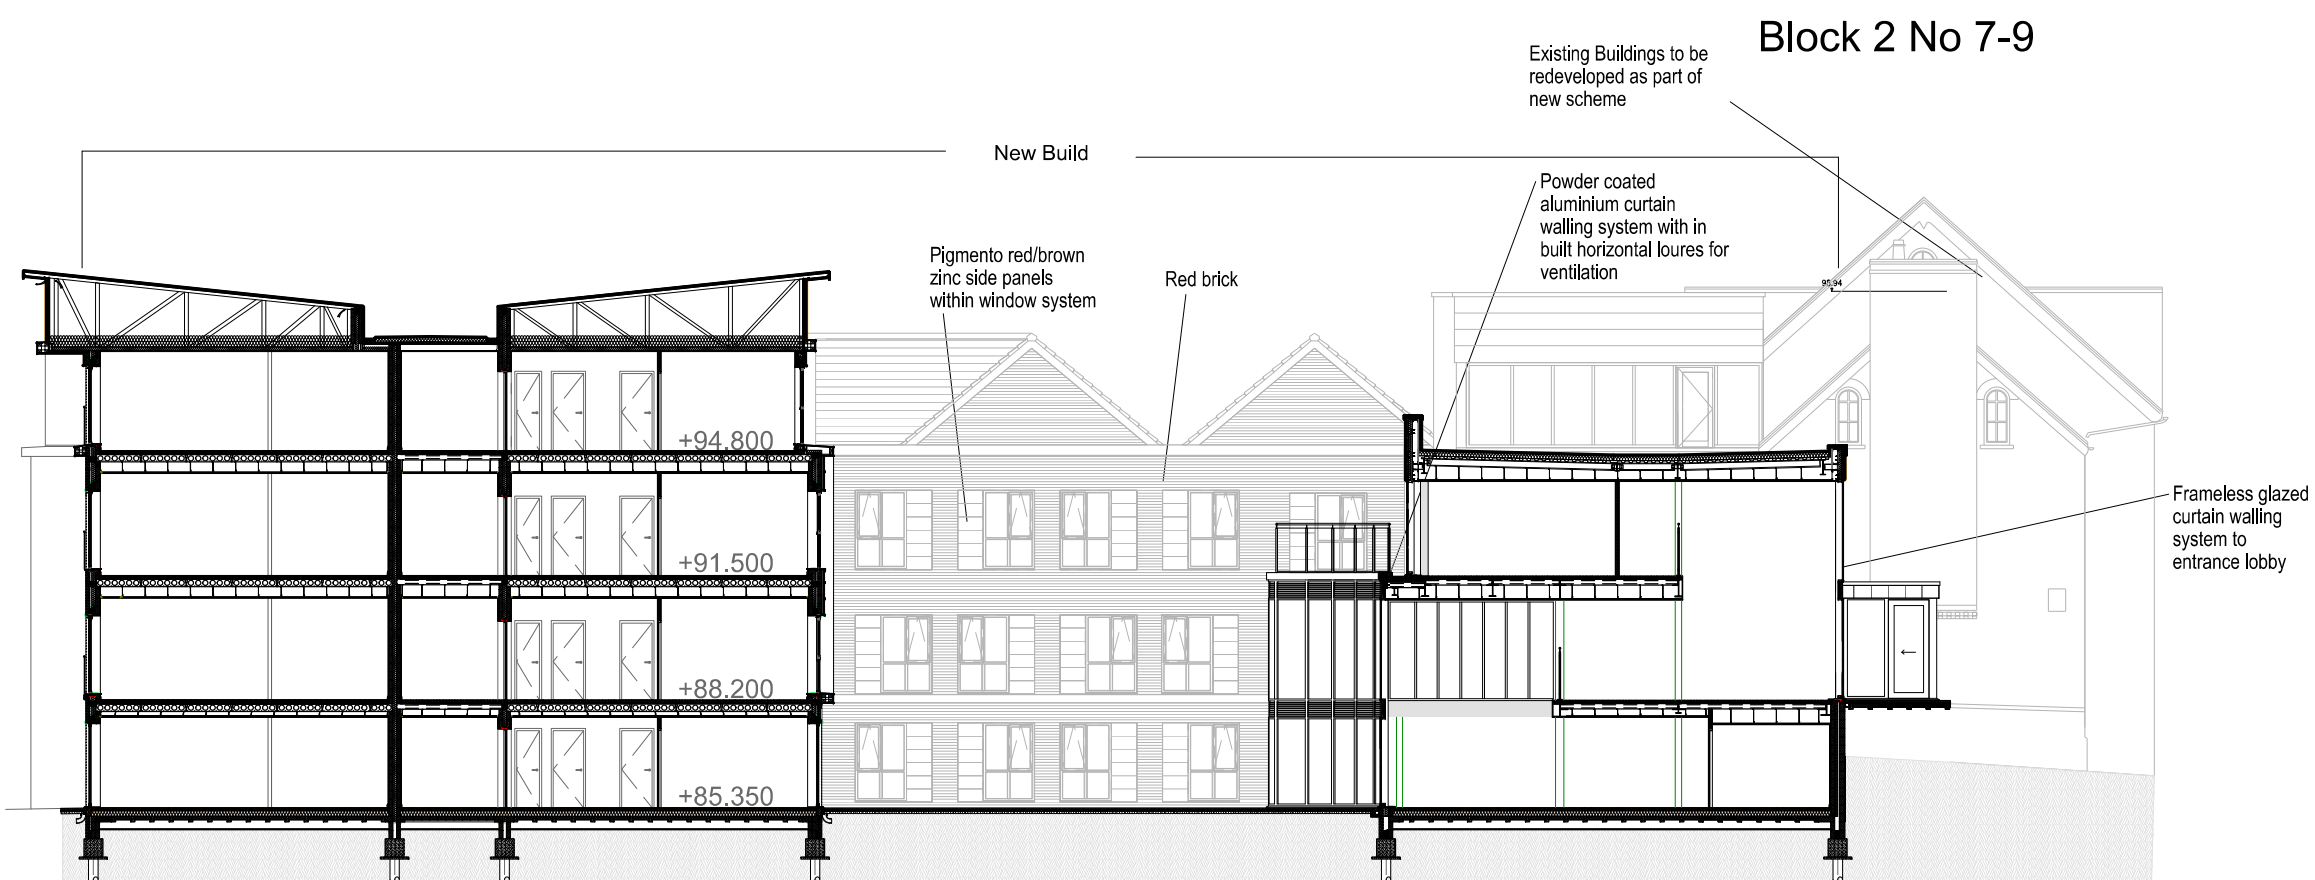

Elevation 3B



Elevation 6

Rev E Materials amended - MG - Feb 2016
Rev D Layout Amended in line with Fusion Fire requirements - AJS - Apr 2015
Rev C Elevations Amended in line with M&E requirements - AJS - Oct 2014
Rev B Boundary interface distances clarified - AJS - Sept 14
Rev A Notes added to elevations Aug 14

PROJECT		TITLE		SIZE	STATUS	
3-9 Grosvenor Road, Wrexham, LL11 1DB		Proposed Building Elevations		A1	PLANNING	
PROJECT No: 1449		DRAWING No: L12E				
DRAWN BY CG		CHECKED ...				
DATE June 13		SCALE (A4) 1:200				