




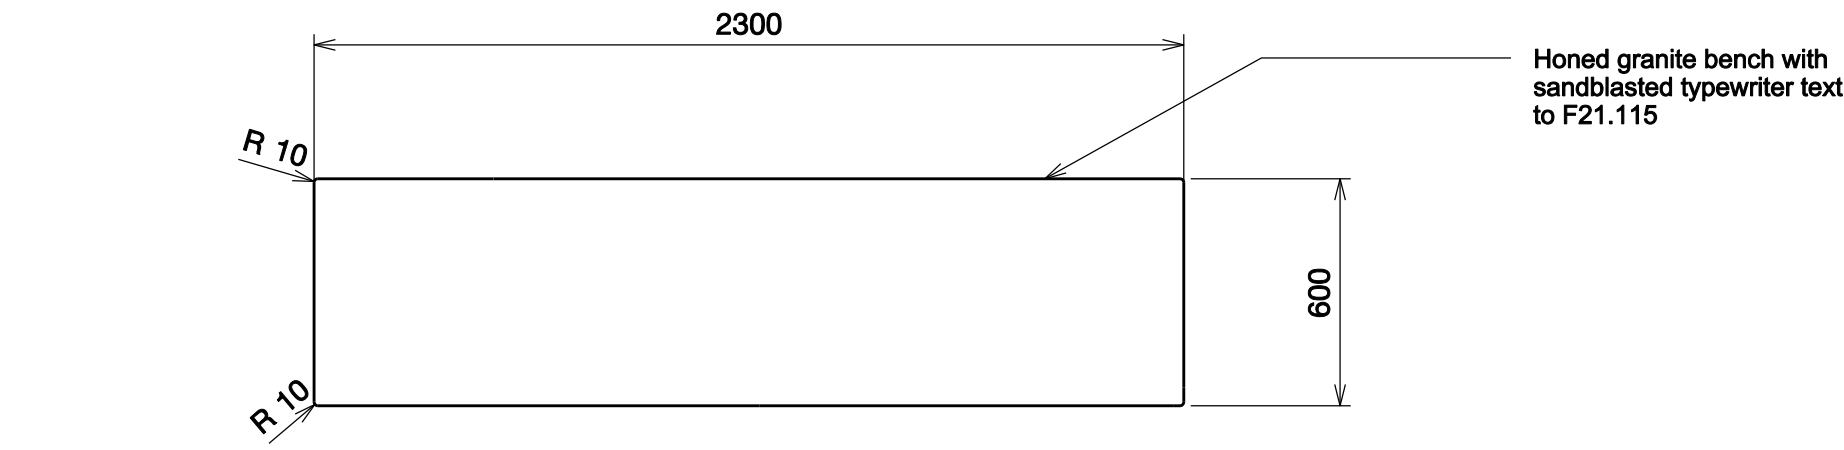


PLAN VIEW

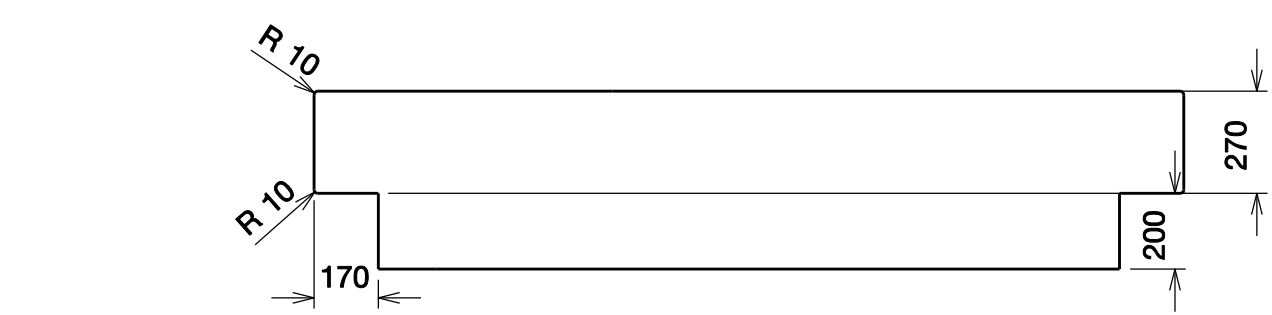


FRONT VIEW

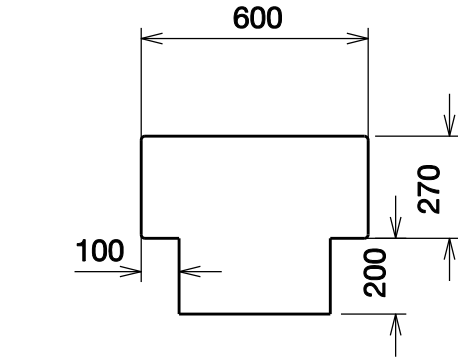


SIDE VIEW

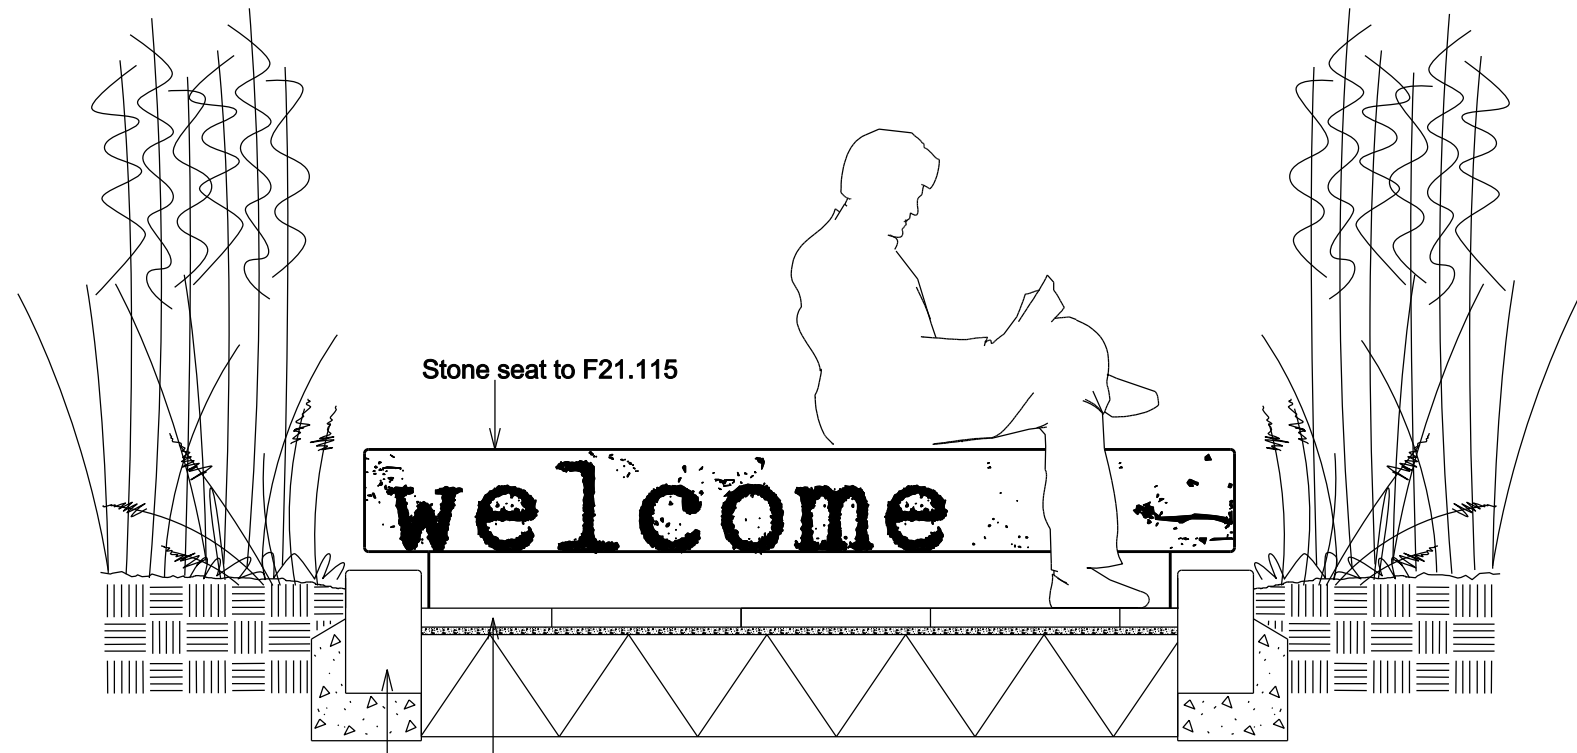


FRONT ELEVATION

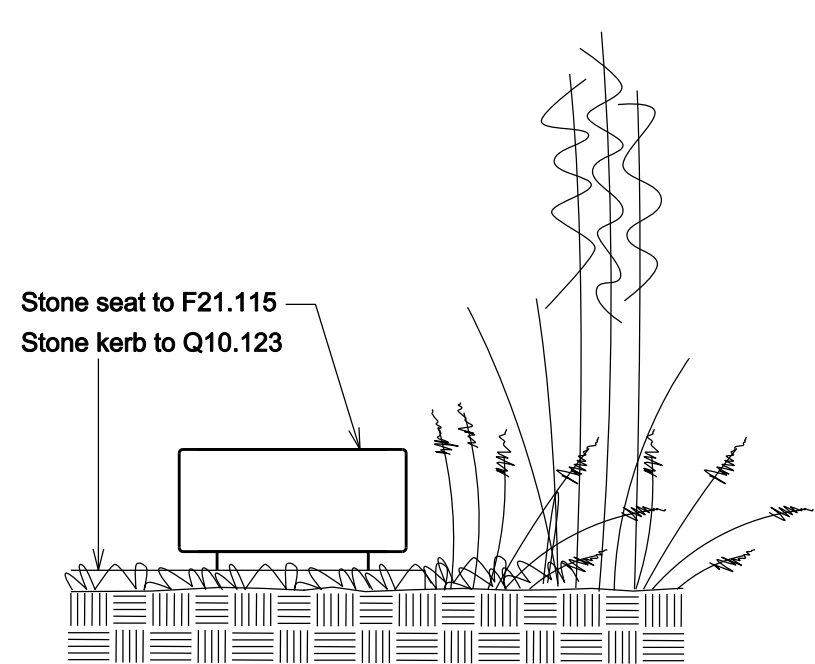

SIDE ELEVATION

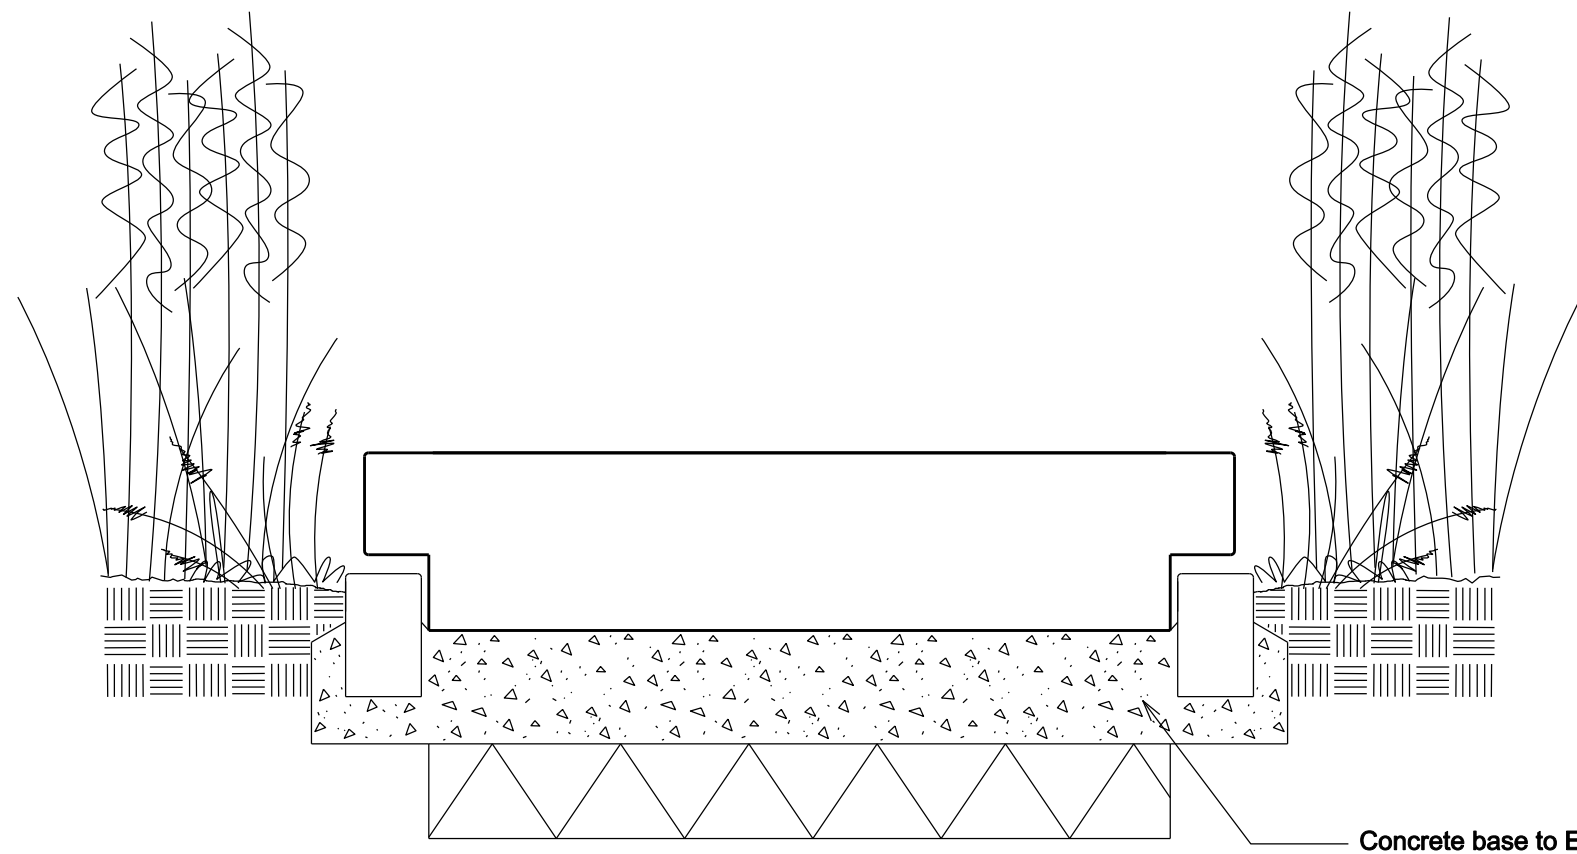

FRONT SECTION

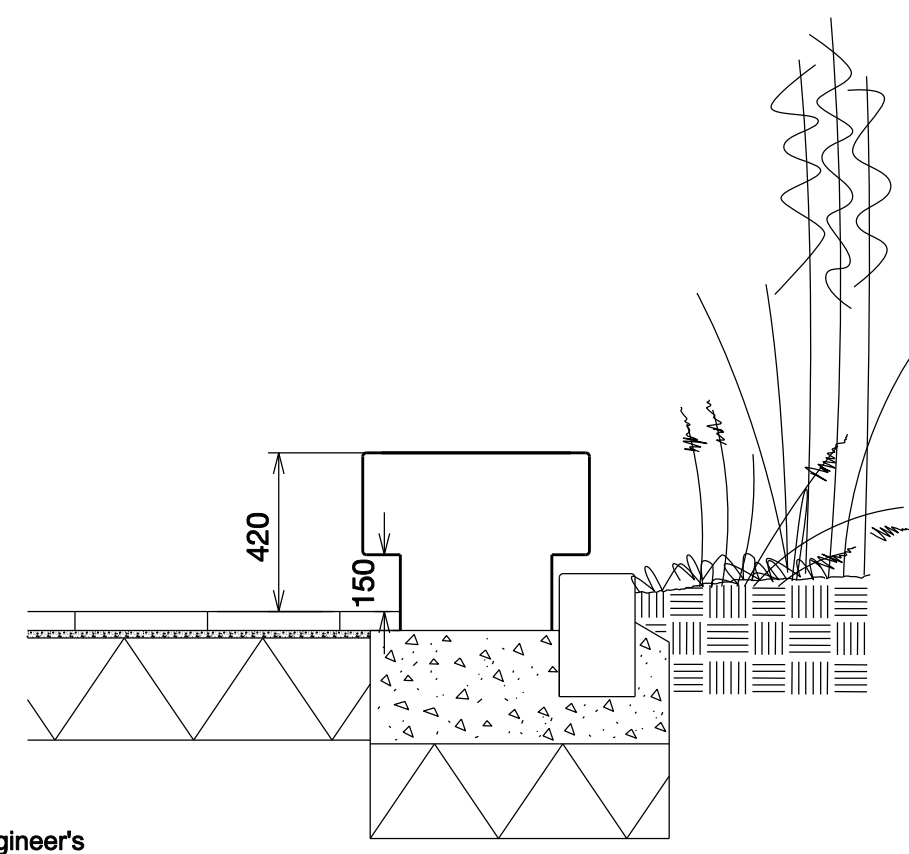

SIDE SECTION

DESIGN HAZARD IDENTIFICATION

No significant Hazards have been identified in this drawing

Notes:

DO NOT SCALE. Use figured dimensions only.

The Contractor is requested to check all dimensions before the work is put to hand.

This drawing must only be used for the purpose for which it is supplied and its contents must not be reproduced for any purpose without written permission.


This drawing and all associated designs remain the copyright of Carolyn Willitts Design Ltd.

All discrepancies to be reported to the landscape architect before manufacture or construction.

Carolyn Willitts Ltd is a limited company registered in England/Wales, No. 8054283



PLAN

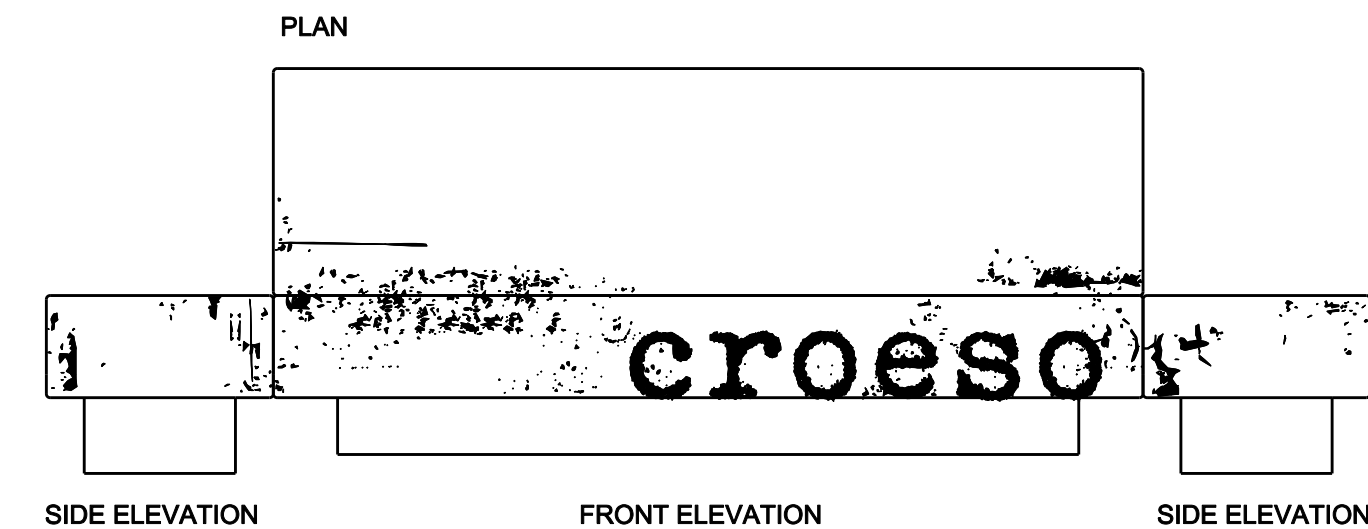

FRONT ELEVATION

ARTSCAPE TO BENCHES
Sandblasted etching layers to surface of granite, to F21.115
Refer to Landscape Sketches 1406-SK-31 and 1406-SK-32 for colour illustrations
Refer to separate DXF files for vector files of 100% and 75% transparency for laser cutting

Revision	Description	Date
A	Issued for Planning	17.12.15

Carolyn Willitts Studio

Carolyn Willitts Studio Ltd
7 Malton Avenue
Manchester
M21 8AT

Tel: 07971 415162
info@cwstudio.co.uk

Project
Western Gateway, Wrexham

Title
Stone Forecourt Seating

Date
Sept 2015

Issued for
Planning

Drawing No.
1406-DD-32A

Scale
1:20 @ A1

Notes
1. LED ribbon to be fixed to outside of bench following installation.
Awaiting details of fixings and drivers from the Subcontractor Larewood.