


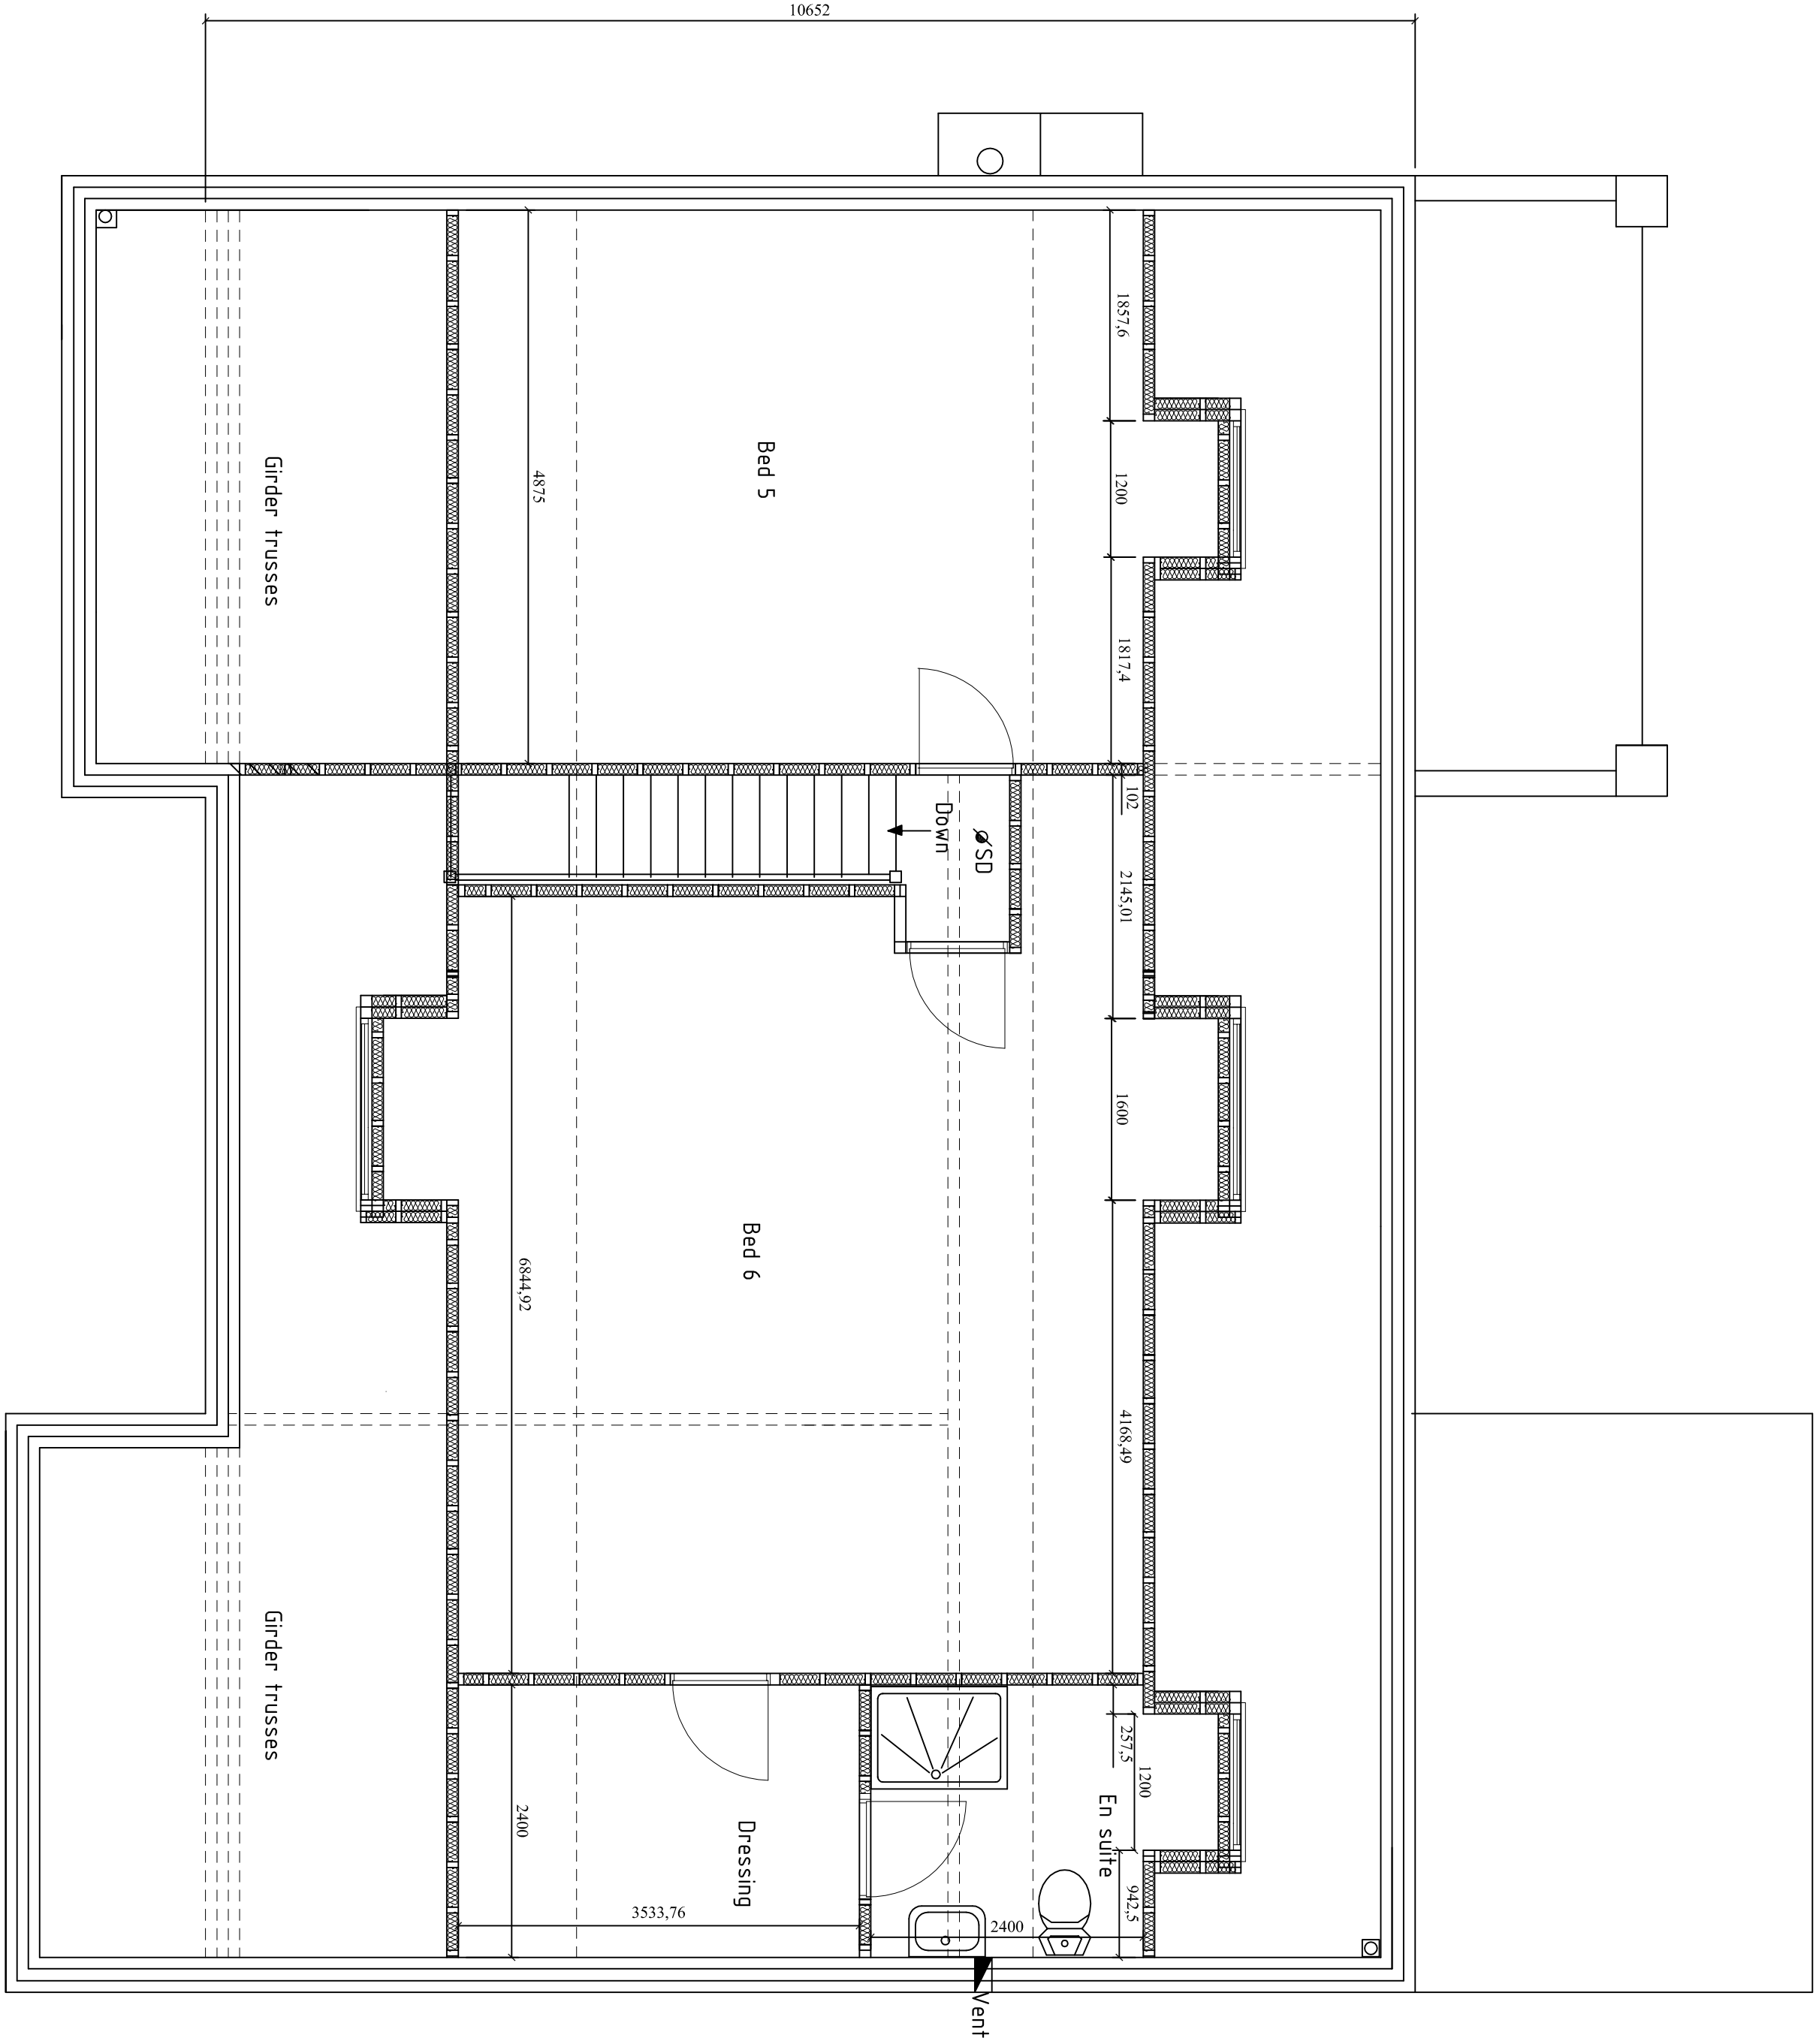

PROPOSED ATTIC FLOOR PLAN

Planning & Building Services	Do not scale off prints, check all measurements on site.	©PBS 2016
Job Title	Chartered Architectural Technologist	at
Drawn B. Smith	PROPOSED DETACHED DWELLING & GARAGE	
Scale 1:50 @ A1	LAND AT QUARRY BROW	Drawing No. 2A
Date April 2016	GRESFORD WREXHAM for	Job No 162404
P.B.S.Wrexham	MR & MRS S PUGH	
	Tel.Fax 01978 355479	