



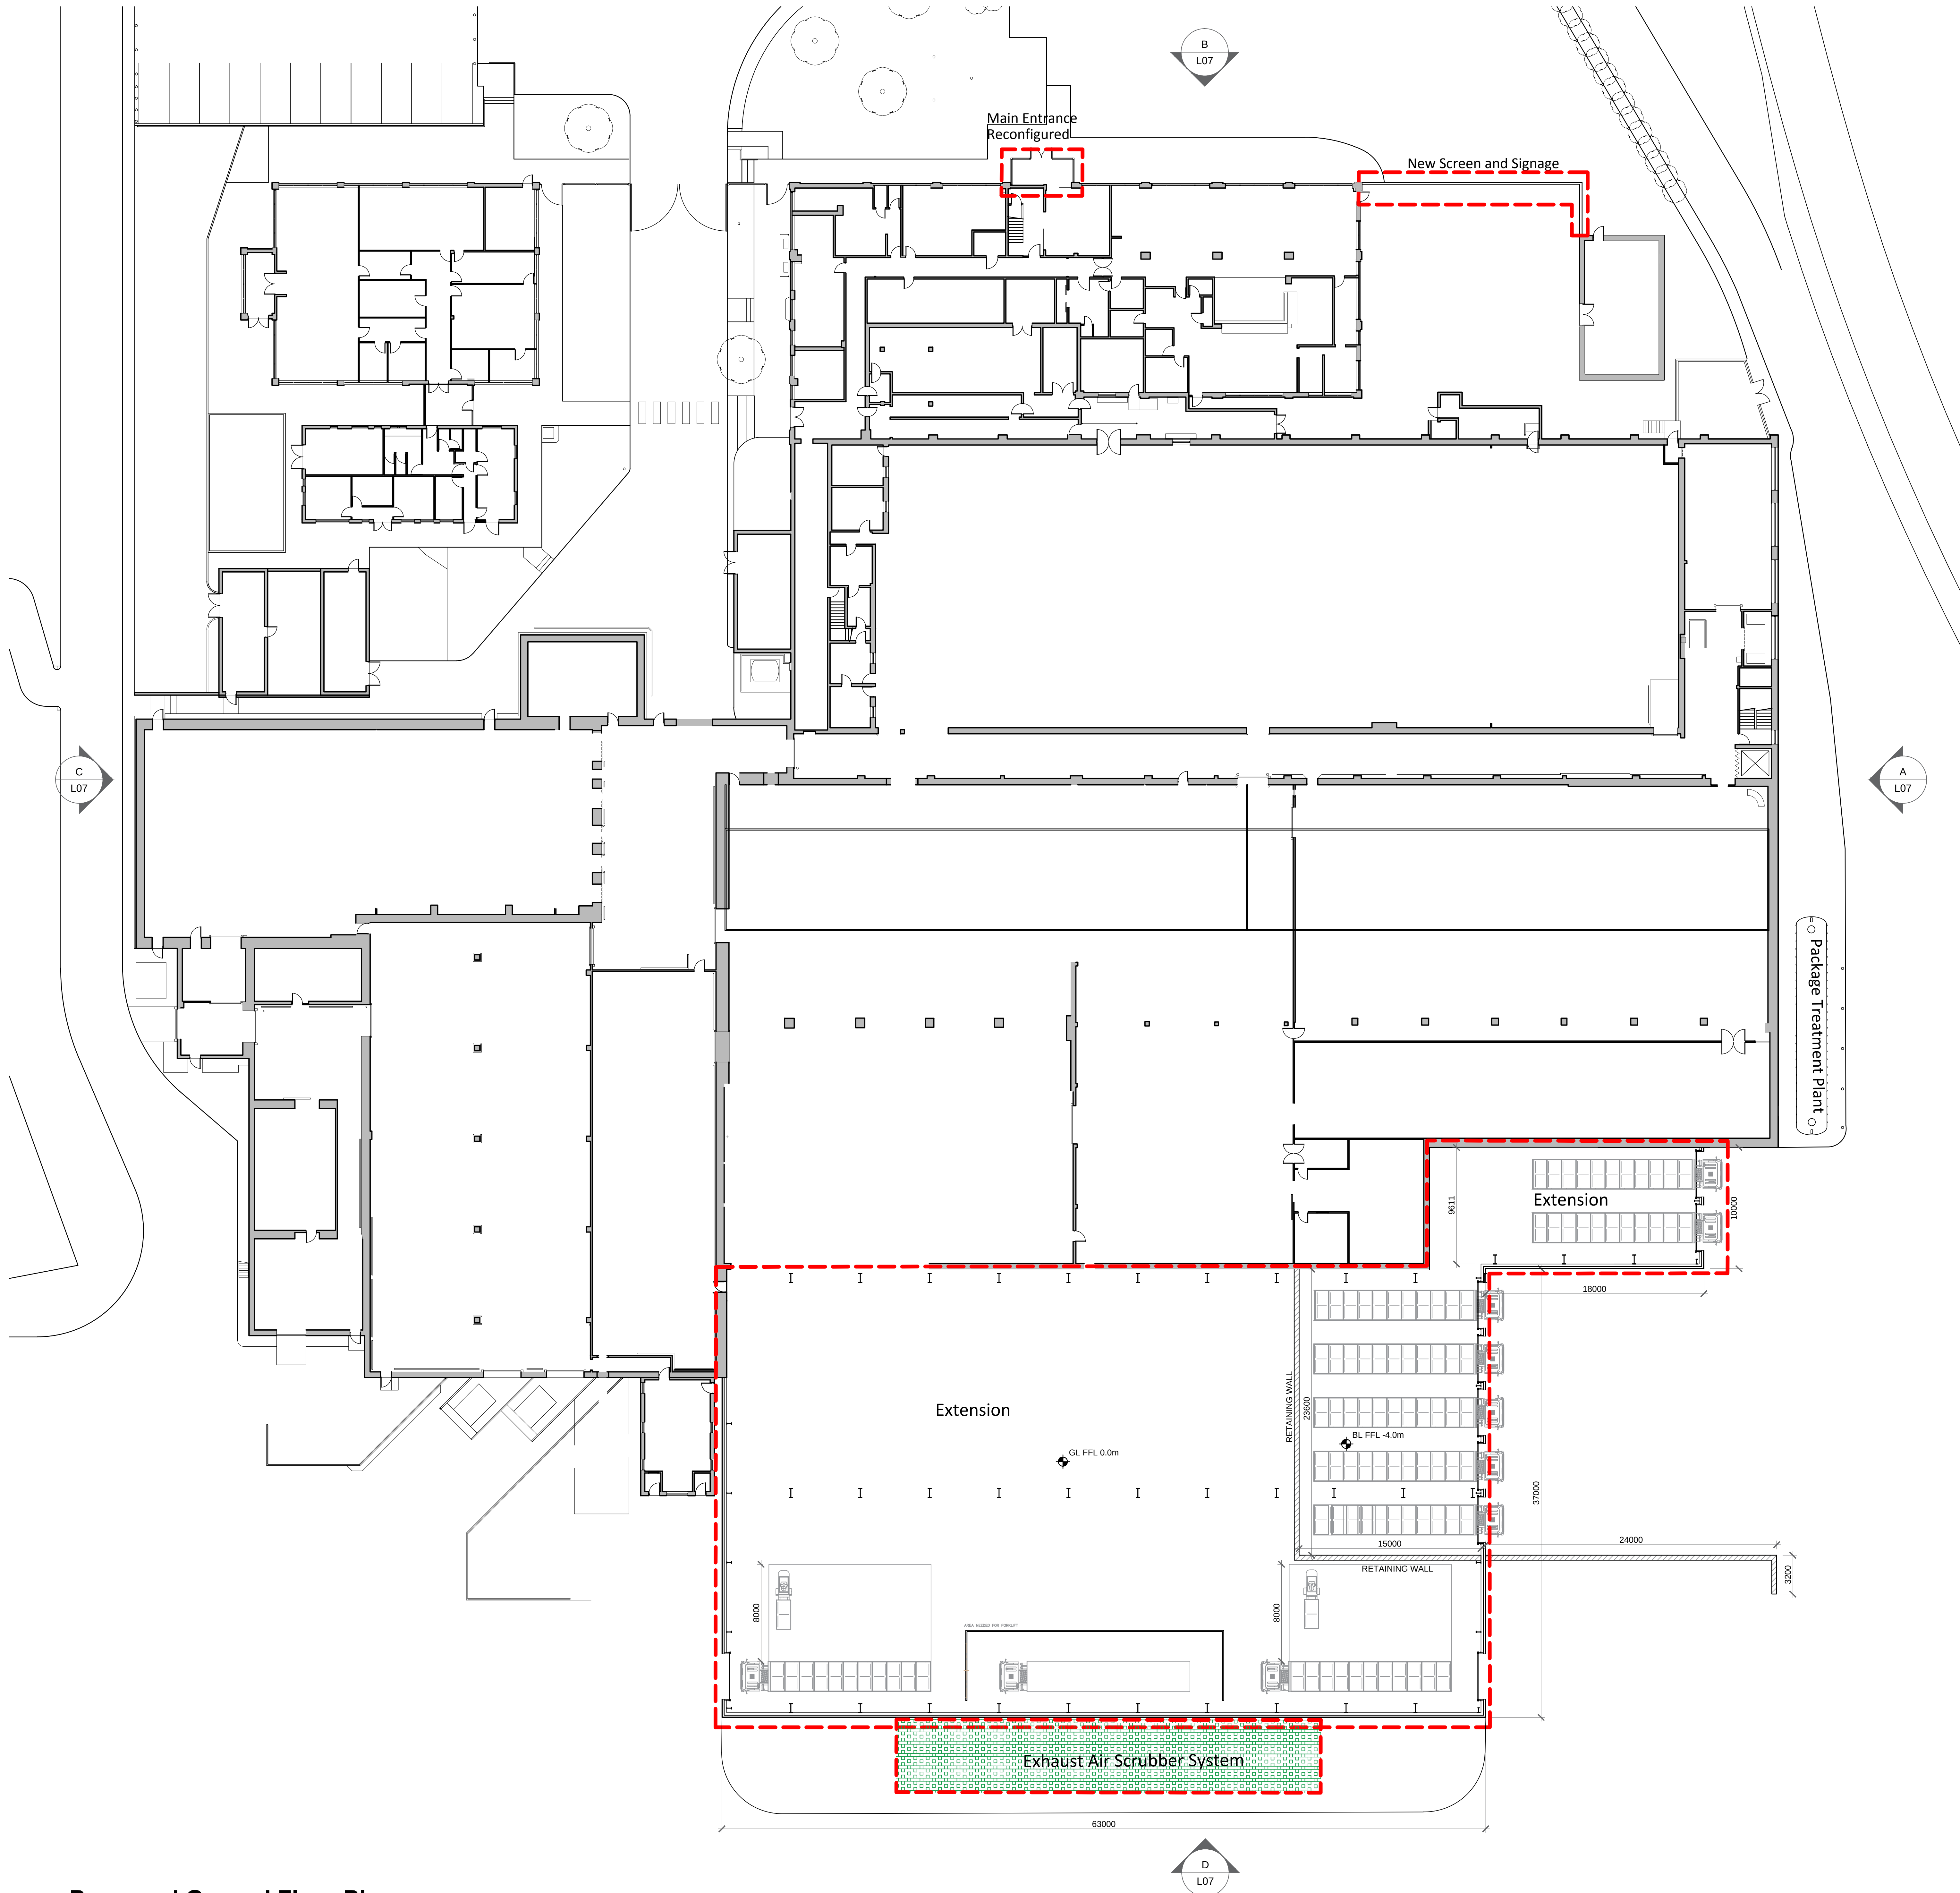


1 Proposed Ground Floor Plan
Scale: 1:200

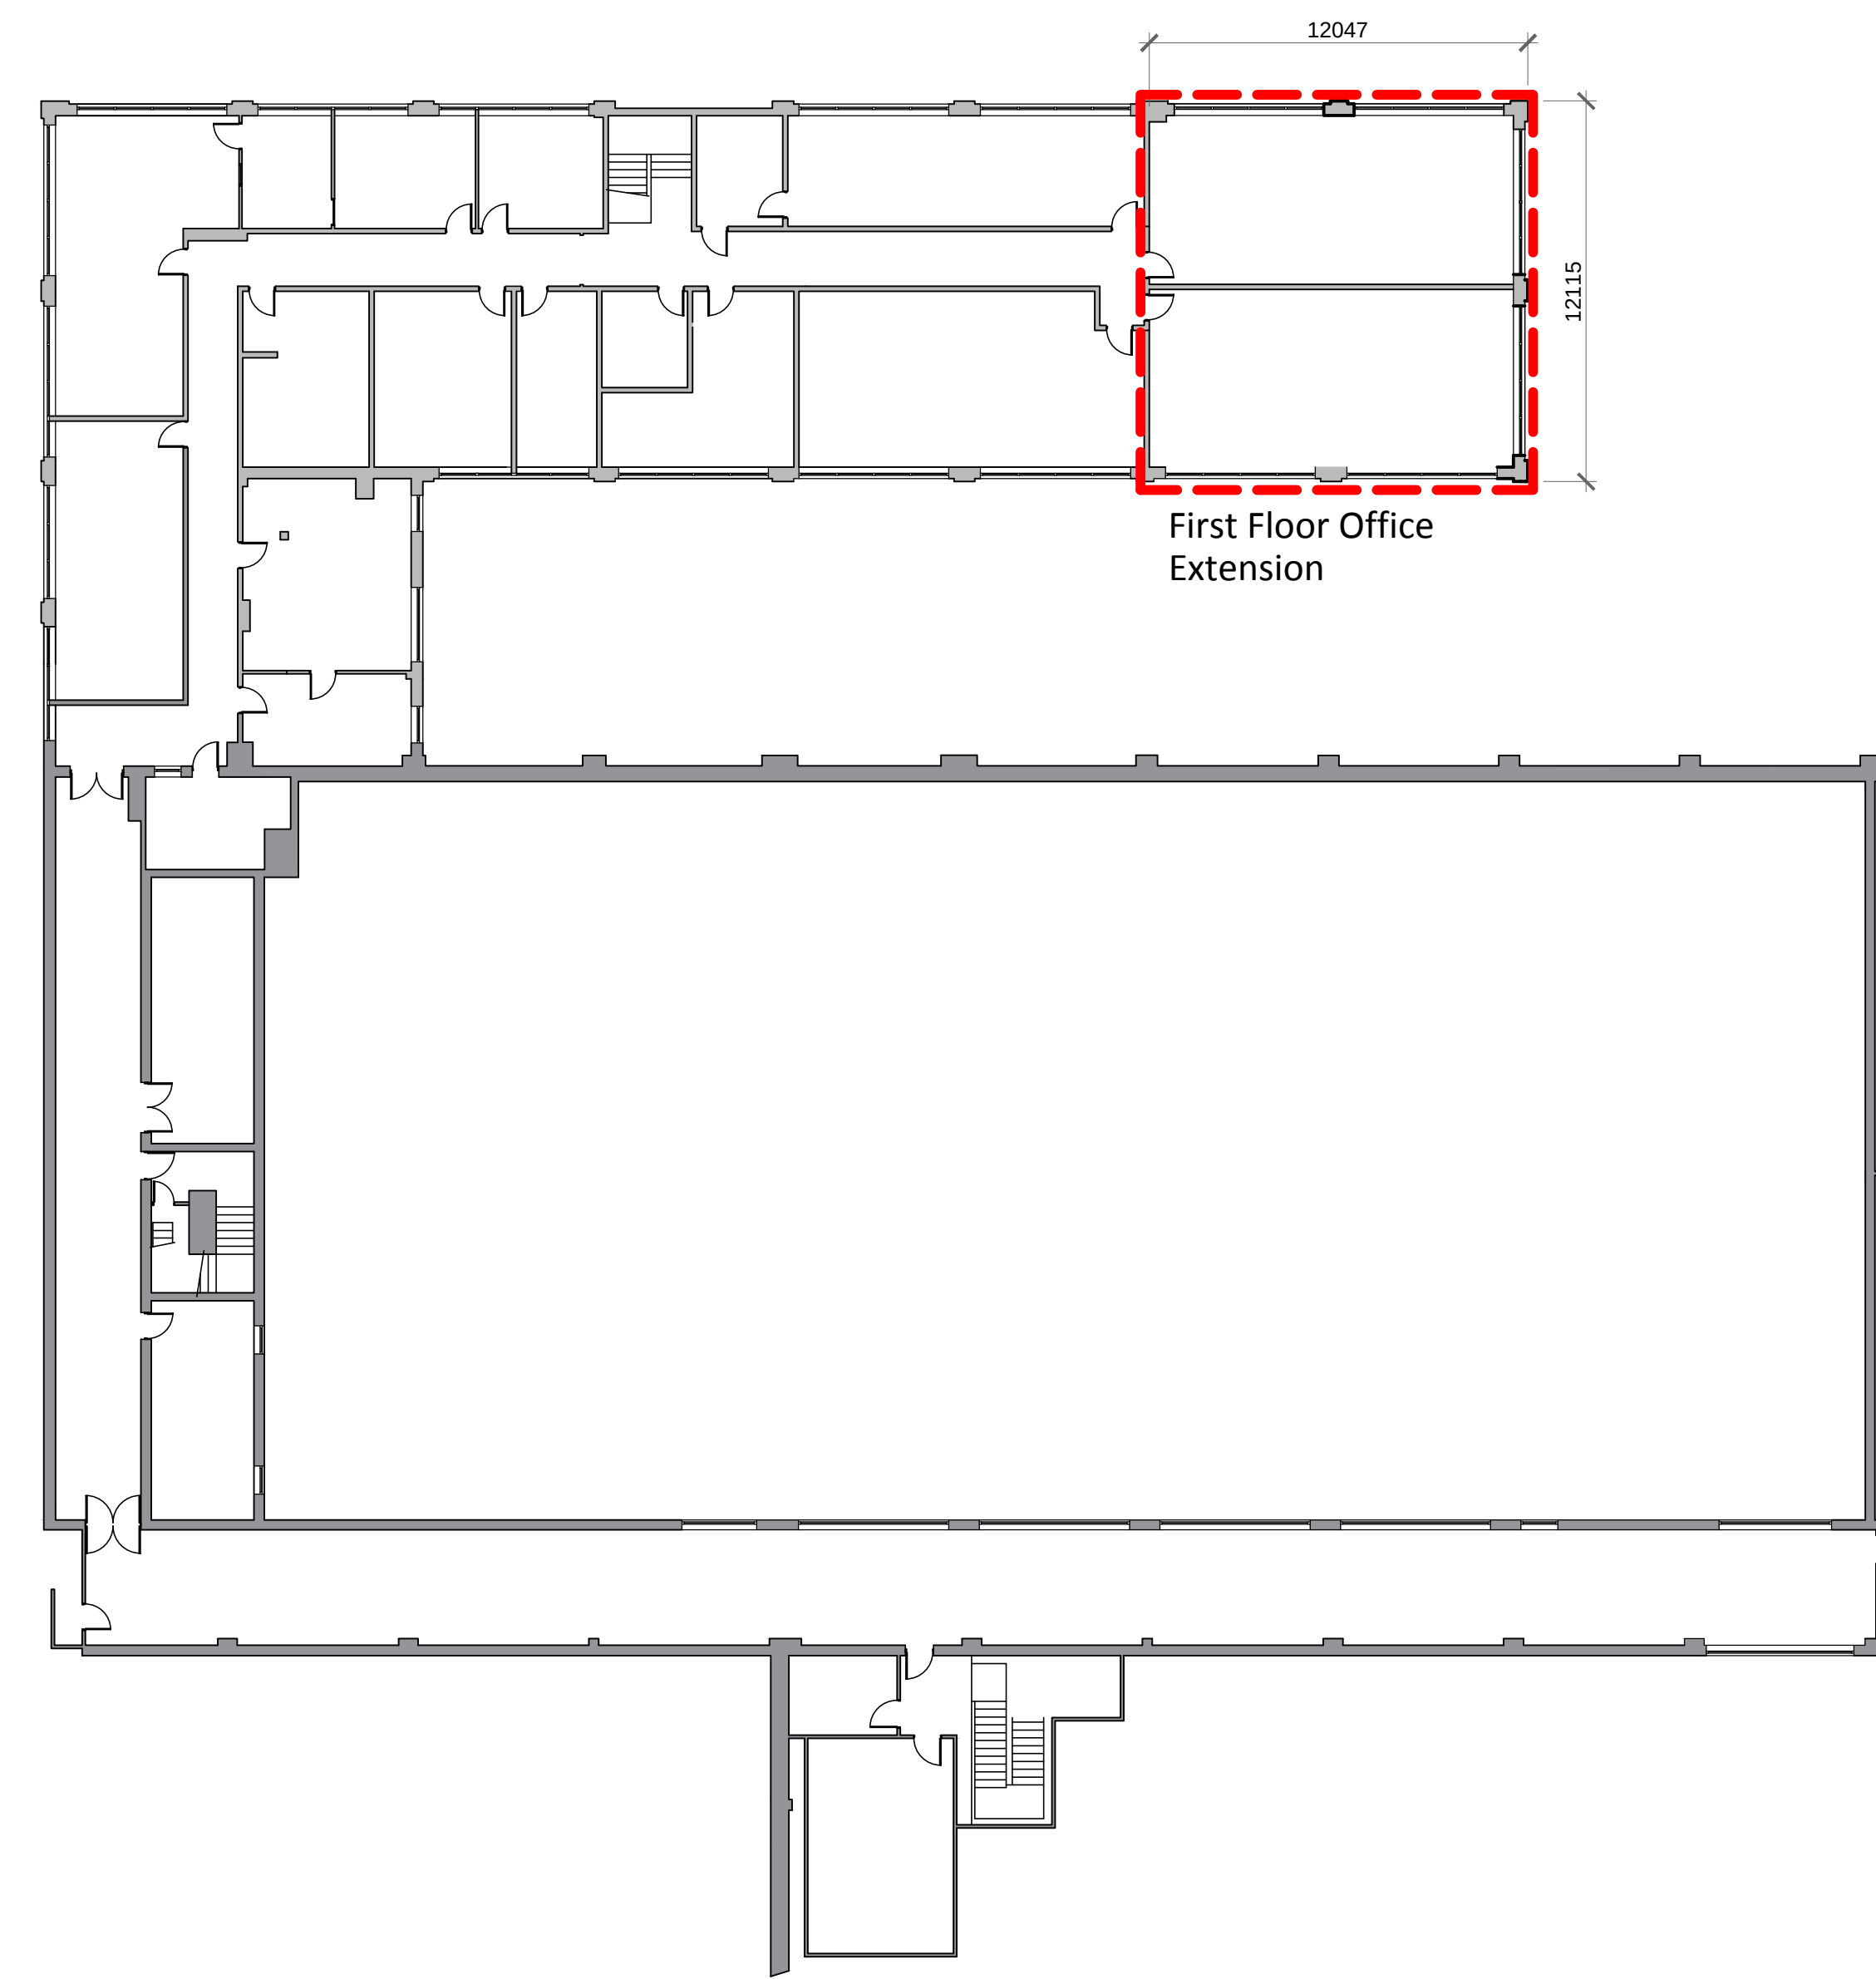

1 Proposed First Floor Plan
Scale: 1:200

ISSUED FOR
PLANNING

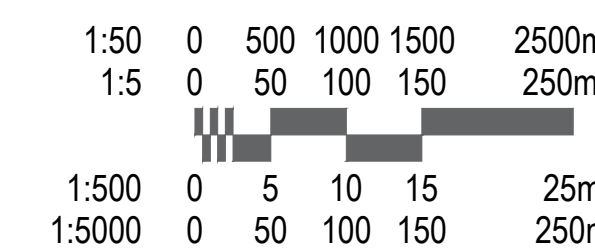

P2	Relocation of Exhaust Air Scrubber	HF	04/01/16
P1	First Issue	HF	19/10/15
REVISION	DESCRIPTION	INITIALS	DATE

PROJECT:	3697 Maelor Poultry Extension, Wrexham	DRAWING NUMBER:	c3697
DRAWING TITLE:	Proposed Floor Plans	REVISION:	L05
CLIENT:	Salisbury Poultry	DRAWN BY:	HF
		SCALE @ A1:	1:200
		DATE:	October 2015

ARCHITECTURE BUILDING SURVEYING TOWN PLANNING
Preston Office: 7 East Cliff, Preston, Lancashire, PR1 3UE T: 01772 258956
Chester Office: 10 Hunters Walk, Canal Street, Chester, CH1 4EB T: 01244 402880
This drawing is copyright and is not to be reproduced in part or whole without permission. Do not make any alterations. Check all dimensions on site.