


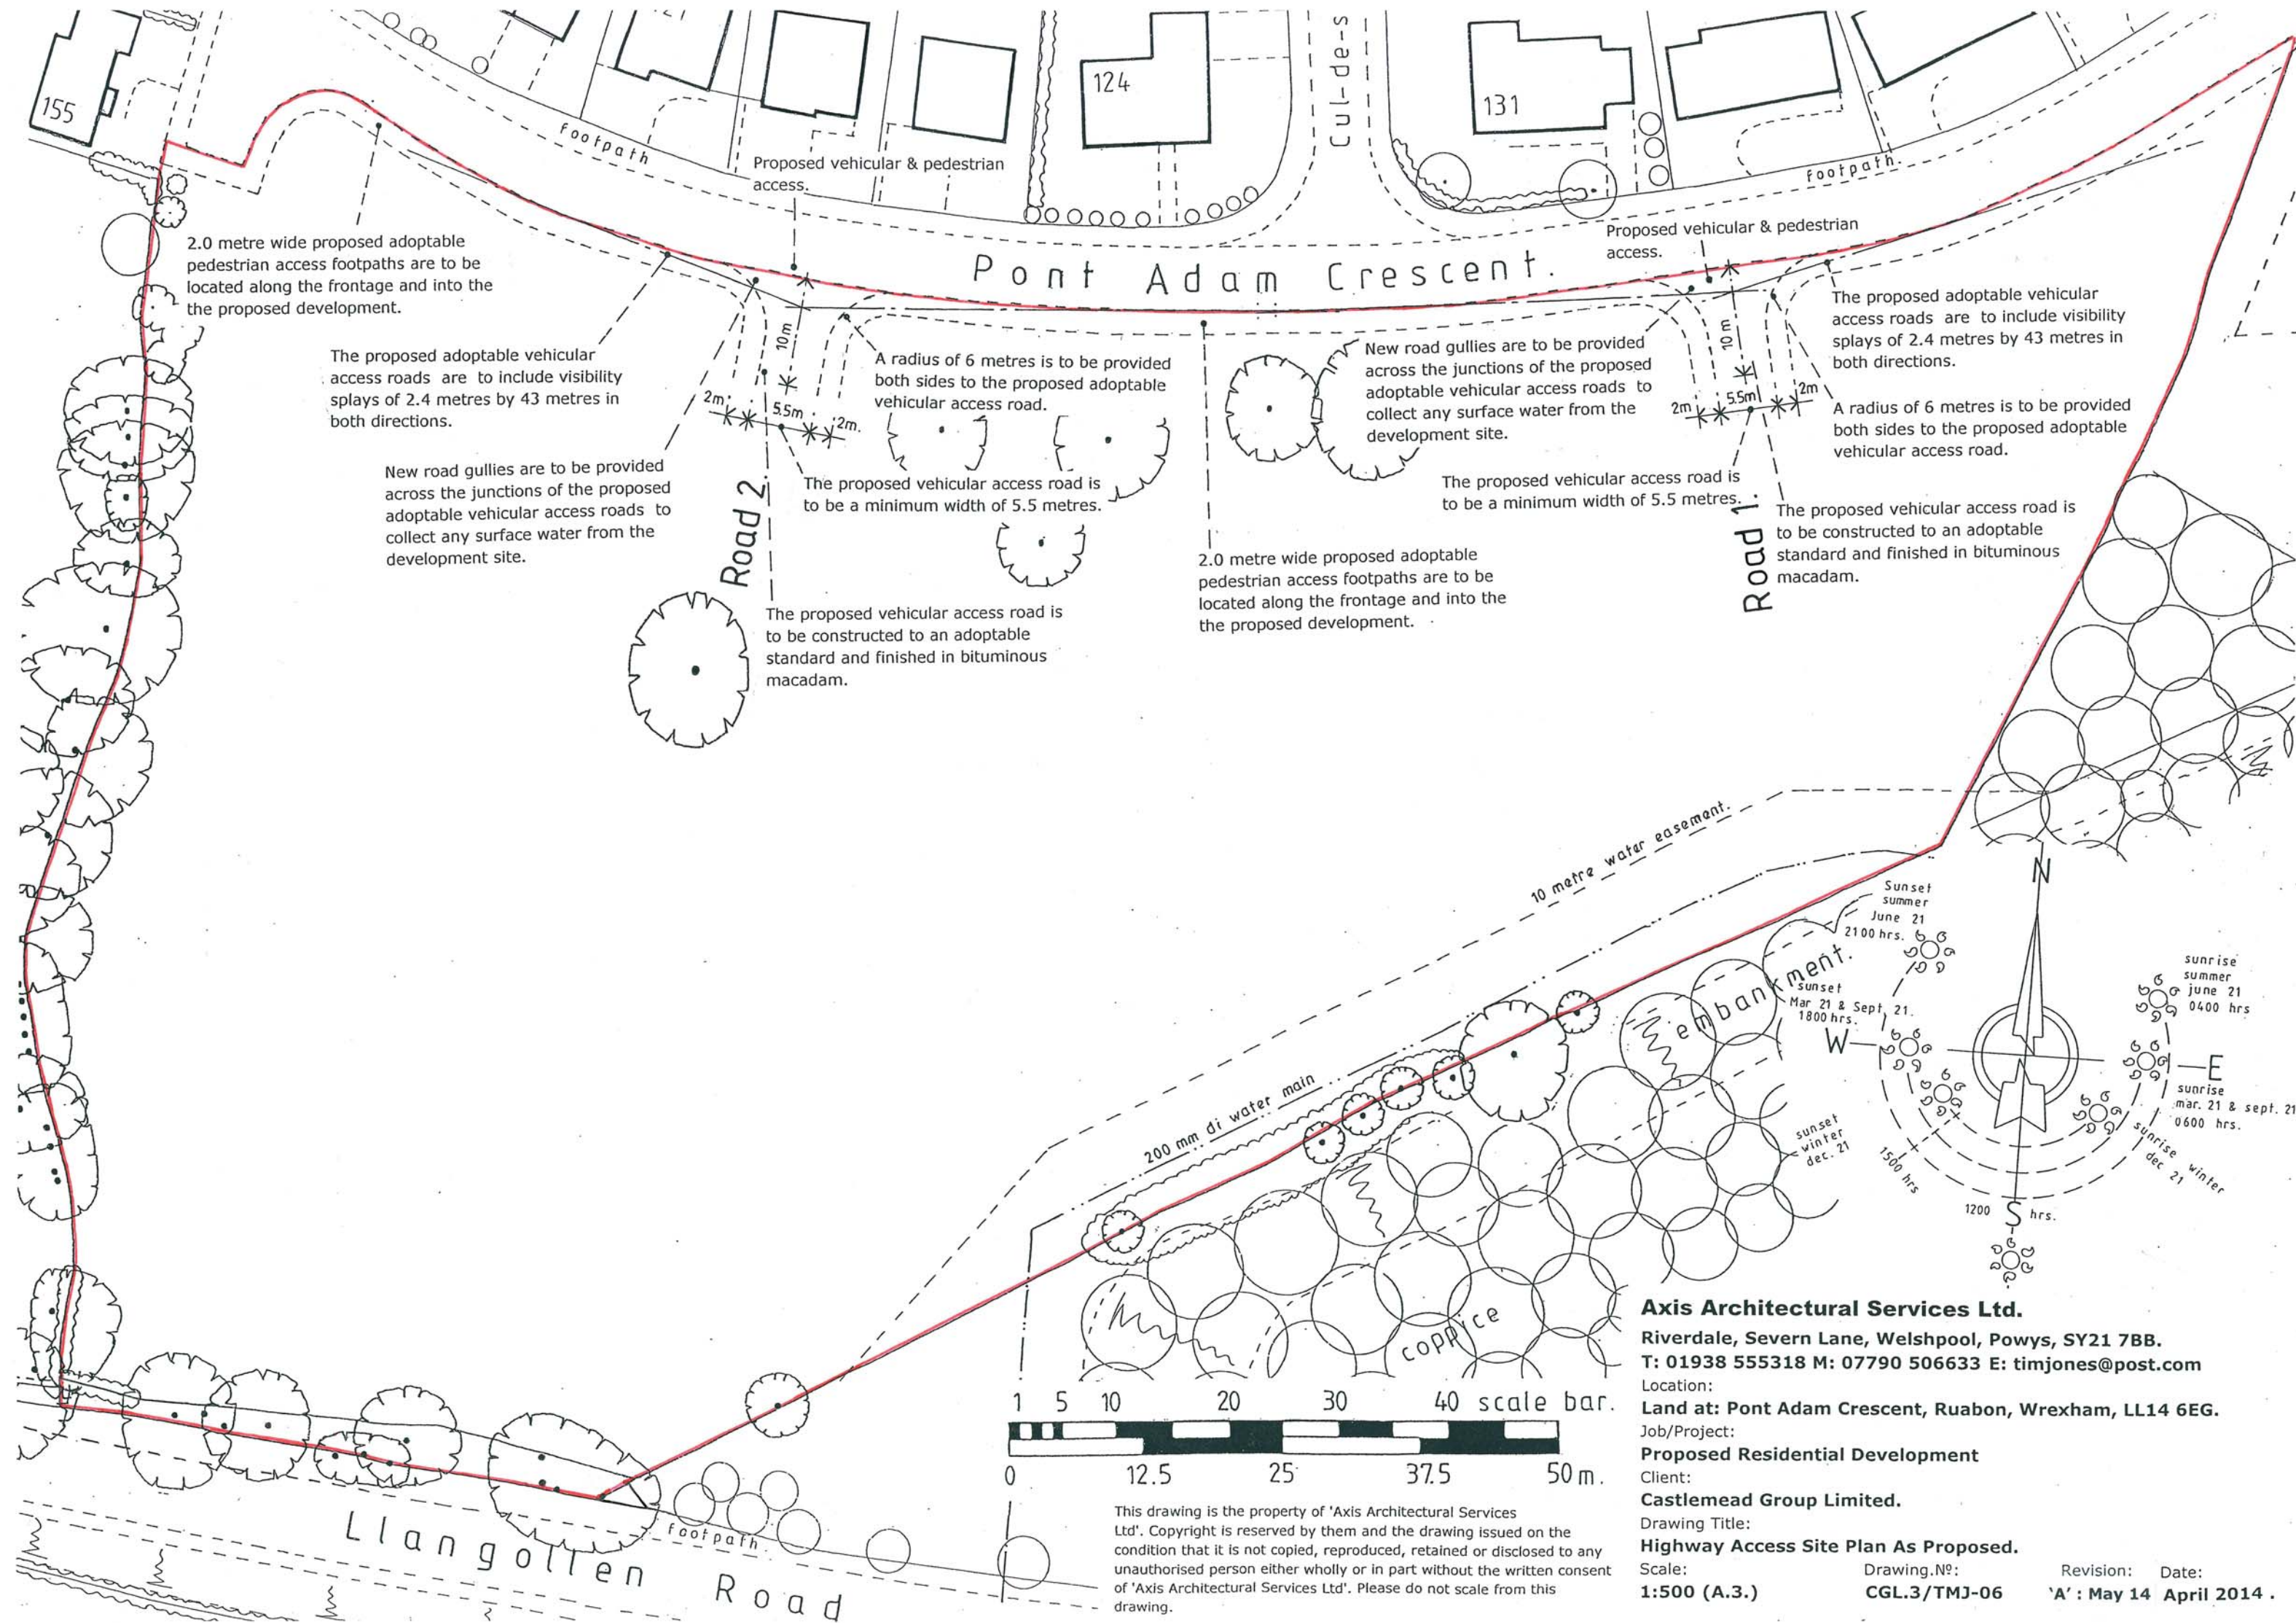

Axis Architectural Services Ltd.
Riverdale, Severn Lane, Welshpool, Powys, SY21 7BB.
T: 01938 555318 M: 07790 506633 E: timjones@post.com
Location:
Land at: Pont Adam Crescent, Ruabon, Wrexham, LL14 6EG.
Job/Project:
Proposed Residential Development
Client:
Castlemead Group Limited.
Drawing Title:
Highway Access Site Plan As Proposed.
Scale:
1:500 (A.3.)
Drawing No:
CGL.3/TMJ-06
Revision: Date:
'A': May 14 April 2014 .