


Door	Description	Window	Description
D1	Existing door to remain in situ and repaired as required	W1	Existing window to be replaced with double glazed unit in frames on a strictly like for like basis allowing for opening lights
D2	Existing window to be replaced with new french doors to styling as indicated. Glazing within doors to be double glazed.	W2	Existing window to be replaced with double glazed unit in frames on a strictly like for like basis allowing for opening lights
D3	Existing window to be replaced with new french doors to styling as indicated. Glazing within doors to be double glazed.	W3	Existing window to be replaced with double glazed unit in frames on a strictly like for like basis allowing for opening lights
D4	Existing window to be replaced with new french doors to styling as indicated. Glazing within doors to be double glazed.	W4	Existing window to be replaced with double glazed unit in frames of styling as indicated allowing for new floor construction
D5	Existing window to be replaced with new french doors to styling as indicated. Glazing within doors to be double glazed.	W5	Existing window to be replaced with double glazed unit in frames on a strictly like for like basis
		W6	Existing window to be replaced with double glazed unit in frames on a strictly like for like basis
		W7	Existing window to be replaced with double glazed unit in frames on a strictly like for like basis
		W8	Existing window to be replaced with double glazed unit in frames of stylings as indicated allowing for opening lights
		W9	Existing window to be replaced with double glazed unit in frames of stylings as indicated
		W10	Existing window to be replaced with double glazed unit in frames of stylings as indicated
		W11	Existing window to be replaced with double glazed unit in frames of stylings as indicated
		W12	Existing window to be replaced with double glazed unit in frames on a strictly like for like basis allowing for opening lights
		W13	Existing window to be replaced with double glazed unit in frames on a strictly like for like basis allowing for opening lights

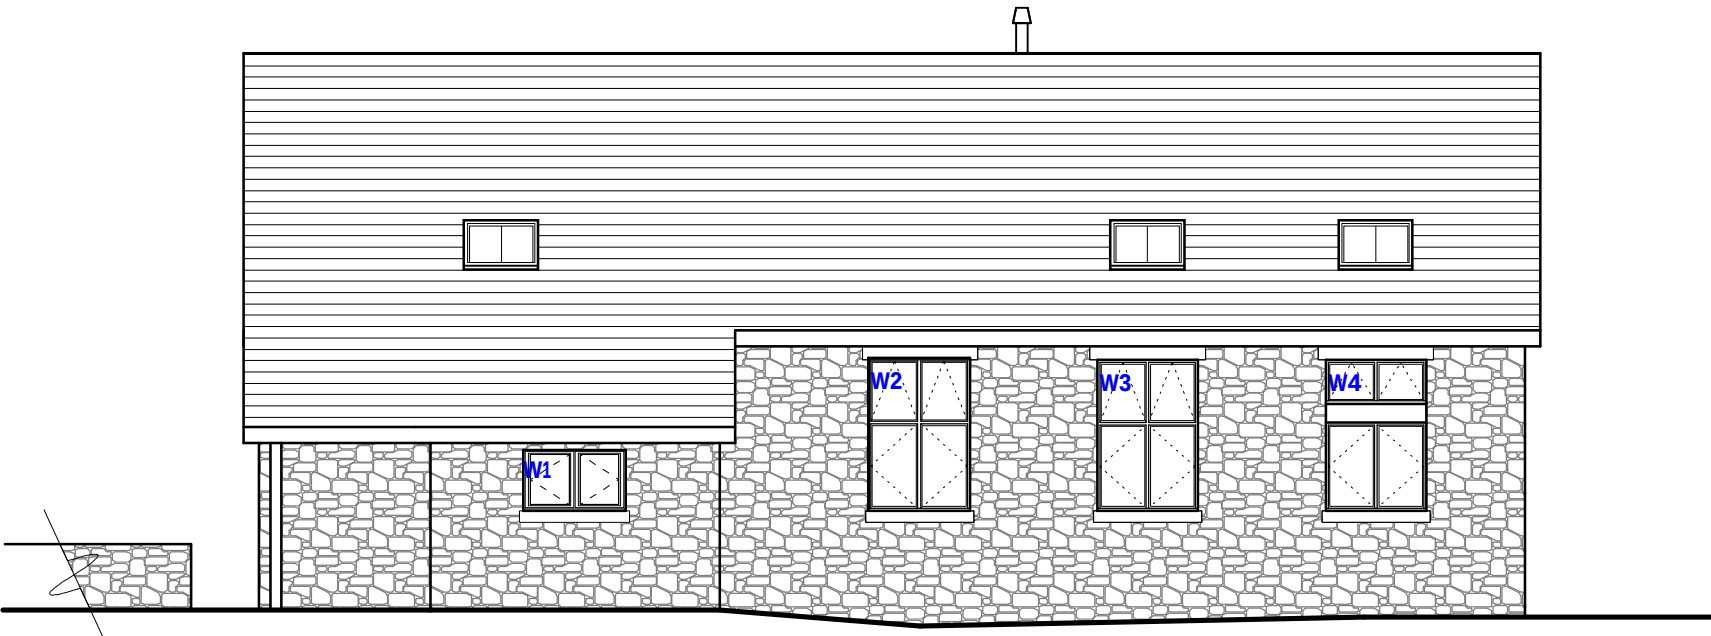

Front Elevation



Side Elevation

External Facing Materials
External walls are to comprise stonework to match existing and to Local Authority approval.

Roofing Materials
Roof coverings are to be Slate to match existing to Local Authority approval.

All windows are to comprise sealed double glazed units set in softwood frames. En-suite and bathroom windows are to be fitted with obscured glass.

All fascias and soffits are to comprise softwood to match existing.

Rainwater to be collected in cast iron guttering and downpipes painted black, to discharge to soakaways located in garden.

C	03/16	Planning Amends	S.M.E.
B	02/16	Window Amends	S.M.E.
A	11/15	Design Amends	S.M.E.
Rev	Date	Detail	Initial

Project:
Proposed Alterations
to Penuel Chapel,
Pandy, Glyn Ceiriog,
Wrexham, LL20 7PD

Title: Elevations	Scale: (A2) 1:100
----------------------	----------------------


Drawn By: S Hatherall	Date: Nov 2015
Drawing No: W108/003	Sheet: 4 of 4

blueprint
architectural services

Office 3K4,
Redwither Business Tower,
Wrexham. LL13 9XT
Tel: 01978 356500
www.blueprintarchitectural.com



Rear Elevation

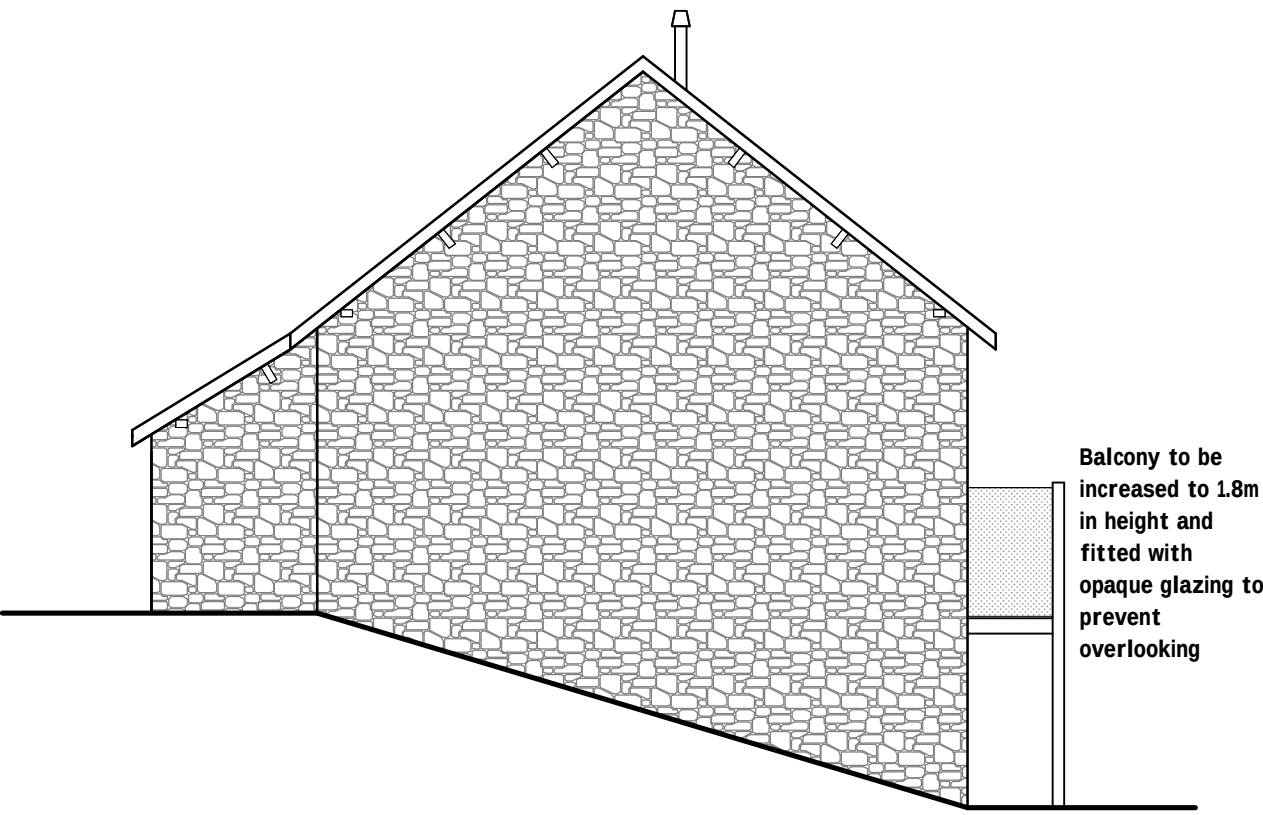

Side Elevation