


site plan + site layout plan

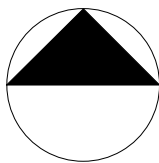

revisions
A 16.06.18 Carpark layout revised and minor amendment to red line area as a result of change to car parking



Serial Number: OI651999
Supplied by: Bluefox Technology
Centre coordinates of this map: 336606, 340757

Produced 5th December 2013 from the Ordnance Survey National Geographic Database and incorporating surveyed revision available at this date.
© Crown Copyright 2013.

Reproduction in whole or part is prohibited without the prior permission of Ordnance Survey.

Ordnance Survey and the OS symbol are registered trademarks and OS Sitemap is a trademark of Ordnance Survey, the national mapping agency of Great Britain.

This product contains data surveyed at one or more of the following scales: 1:1250, 1:2500, and 1:10000.

The representation of a road, track or path is no evidence of a right of way.


The representation of features as lines is no evidence of a property boundary.

Heights are given in metres above Datum.

The alignment of tunnels is approximate.



**P01 Site Plan
1:2500**

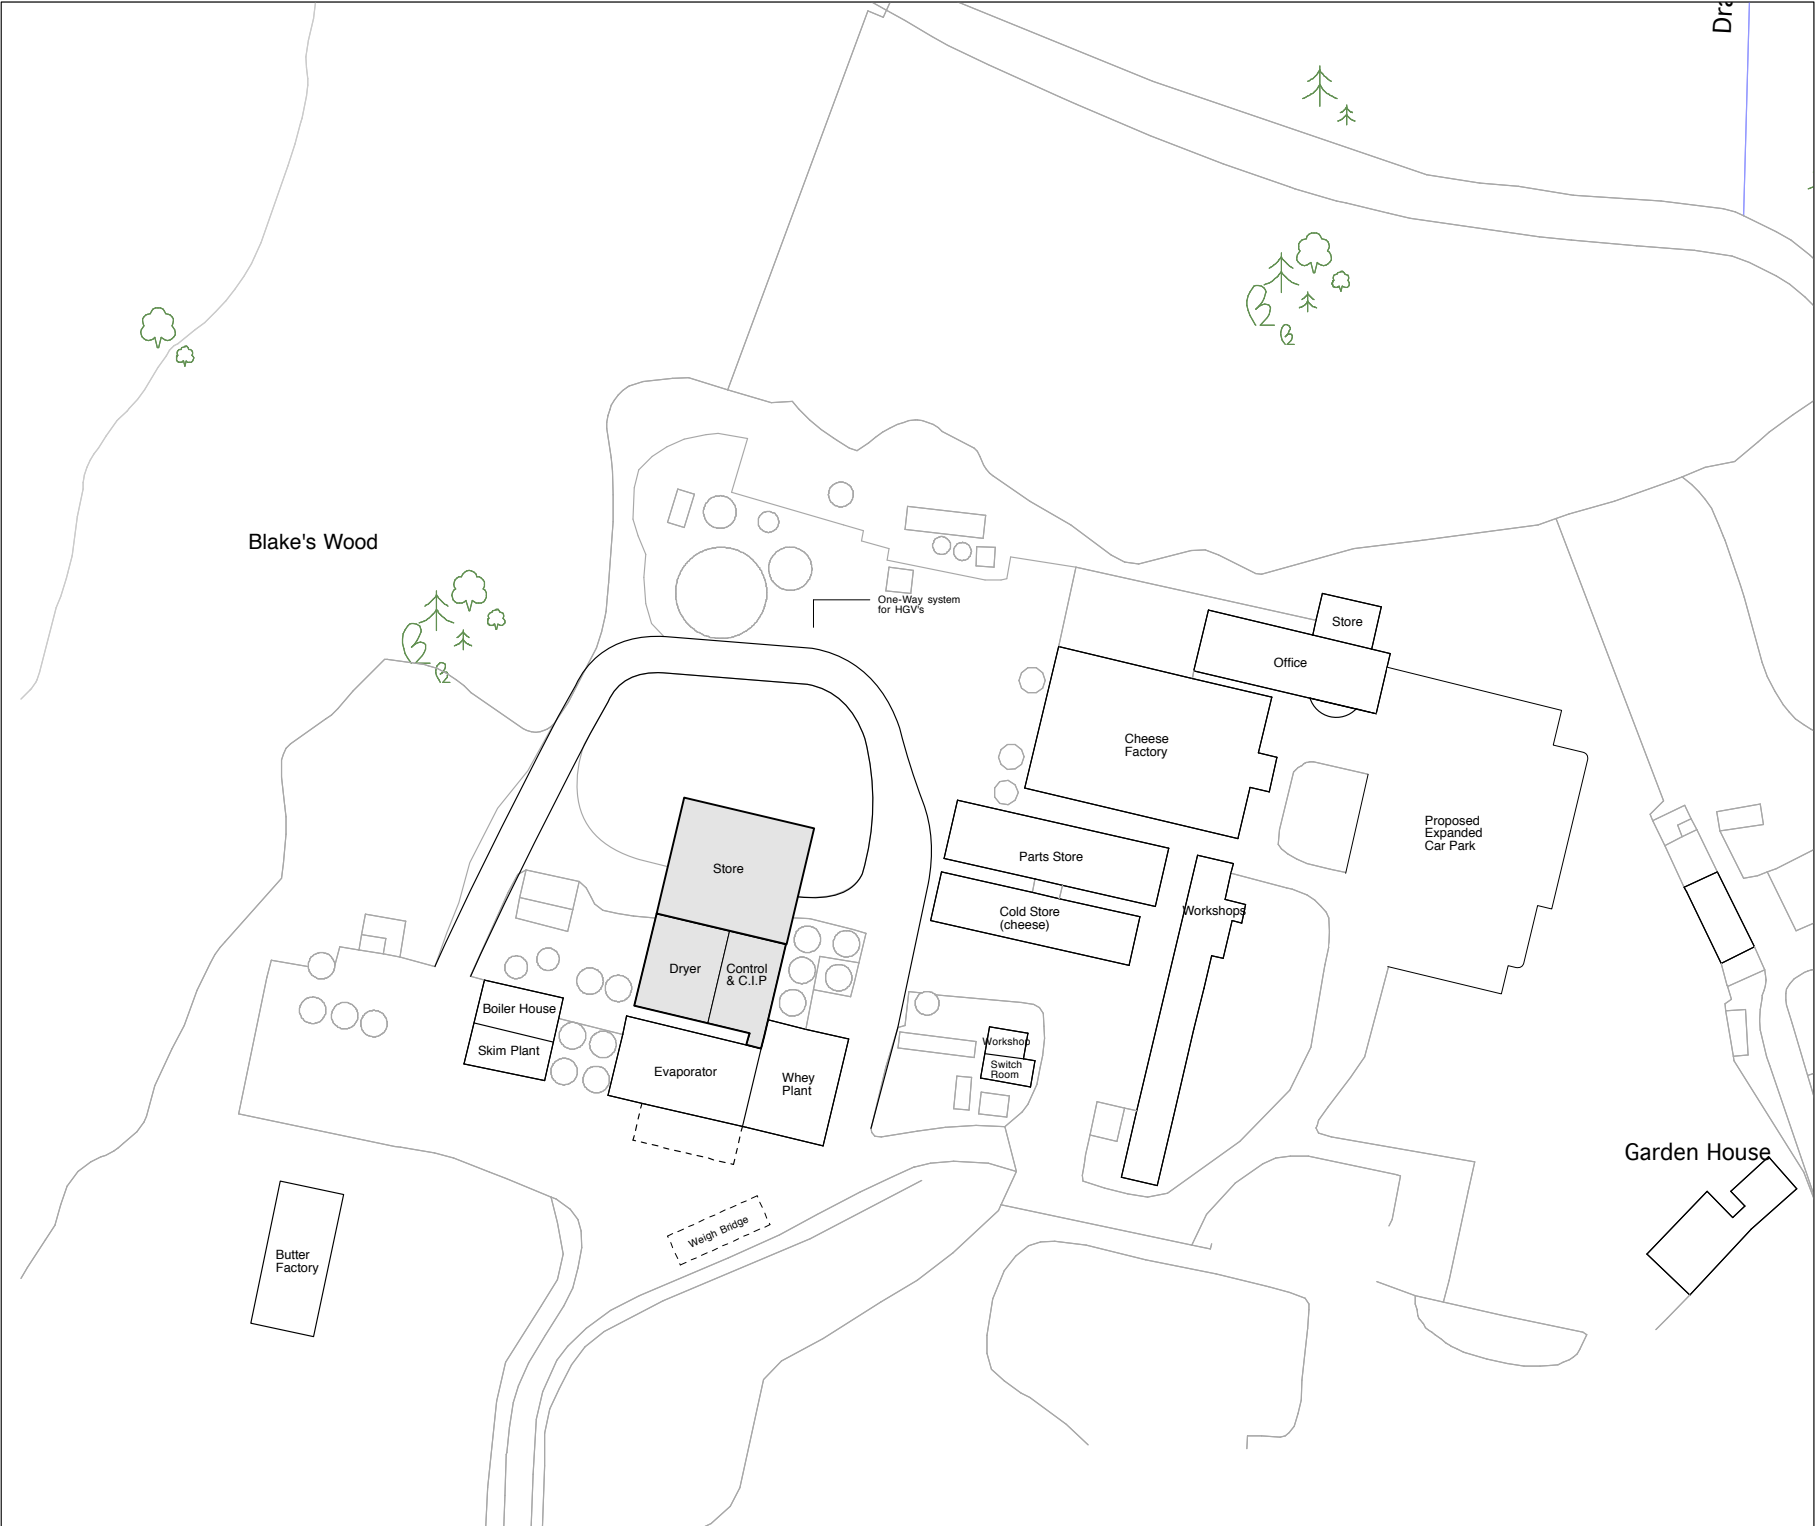

**P02 Site Layout Plan
1:1250**

andy foster architects

29 lower bridge street chester ch1 1rs
tel 01244 343772
fax 01244 310548

Project
Proposed extension to existing dairy by-products buildings to house a milk dryer unit, storage and other uses at Knolton Farmhouse Cheese, Oswestry Road, Overton, Wrexham, LL13 0LG

Title
Site plan + Site layout plan

Drawing No	Revision	Scale	Date
331/01	A	Varies@A2	Dec 2013

Do not scale off this drawing. All dimensions to be checked on site prior to beginning works. Report immediately in writing to project architect if any discrepancies are found between this drawing and information recorded on site or given elsewhere.