

Number C801.04M

NOTES:
THIS DRAWING IS COPYRIGHT. DO NOT
SCALE FROM THIS DRAWING. WORK TO
FIGURED DIMENSIONS ONLY. CHECK ALL
DIMENSIONS ON SITE. ANY DISCREPANCIES
TO BE NOTIFIED TO THE ARCHITECT.



PLAN 2

M	SITE BOUNDARY ADDED	05.03.14
L	NOTE ADDED FOR PAVING AREA ON T JUNCTION	26.04.13
K	REAR GARDEN FOR PLOTS 1,2,3,12,13,14,15,16,17 & 20 REVISED	21.06.13
J	NEW DRAINAGE LAYOUT OVERLAP ONTO SITE	26.11.12
H	PARKING SPACE TO PLOT 8 REVISED, VISION SPACE TO PLOT 16/17 AND 20/21 NOT EXCEEDING FOOTPATH	14.11.12
G	TREE ROUTE PROTECTION AREA UPDATED IN LINE WITH HIGHWAY AUTHORITY'S COMMENTS	31.10.12
F	PVL REVISED TO ALIGN WITH CAPPING LAYER AND GATES PROVIDED AT THE FRONT OF PLOTS 2-7	22.10.12
E	FOOTPATH LEVELS PROVIDED AND PLOT 16/17 IMPROVED ALONG WITH CHANGES TO PARKING AND FENCES PLANE WITH 200 REQUIREMENTS	02.10.12
D	REVISED FOLLOWING UPDATES TO PLANS, CLANDON & ROAD WITH	13.09.12
C	REVISED FOLLOWING UPDATES HOUSE PLANS	03.07.12
B	REVISED FOLLOWING COMMENTS FROM THE PLANNING OFFICE	22.06.12
A	REVISED FOLLOWING CHAIRS HOBBS REPORT	18.05.12

GLAN GORS HOUSING
DEVELOPMENT for
PENNAF HA

PROPOSED SITE
LAYOUT


Number C801.04M

Scale 1:500 Date 03.05.12 Drawn GJ Checked



Ainsley Gommor
architecture . urban design
THE OLD POLICE STATION, 15 GYNNY WAY, HAWARDEN C-S 3N
Tel: 01244 337100 Fax: 01244 337117 ainsleygommor@ainsleygommor.co.uk
Ainsley Gommor Architects Ltd. Registered in England & Wales No. 1157504
Registered Office: 1 Price Street, Hawarden, Shropshire, CH6 3LN
www.ainsleygommor.co.uk

G. Wray

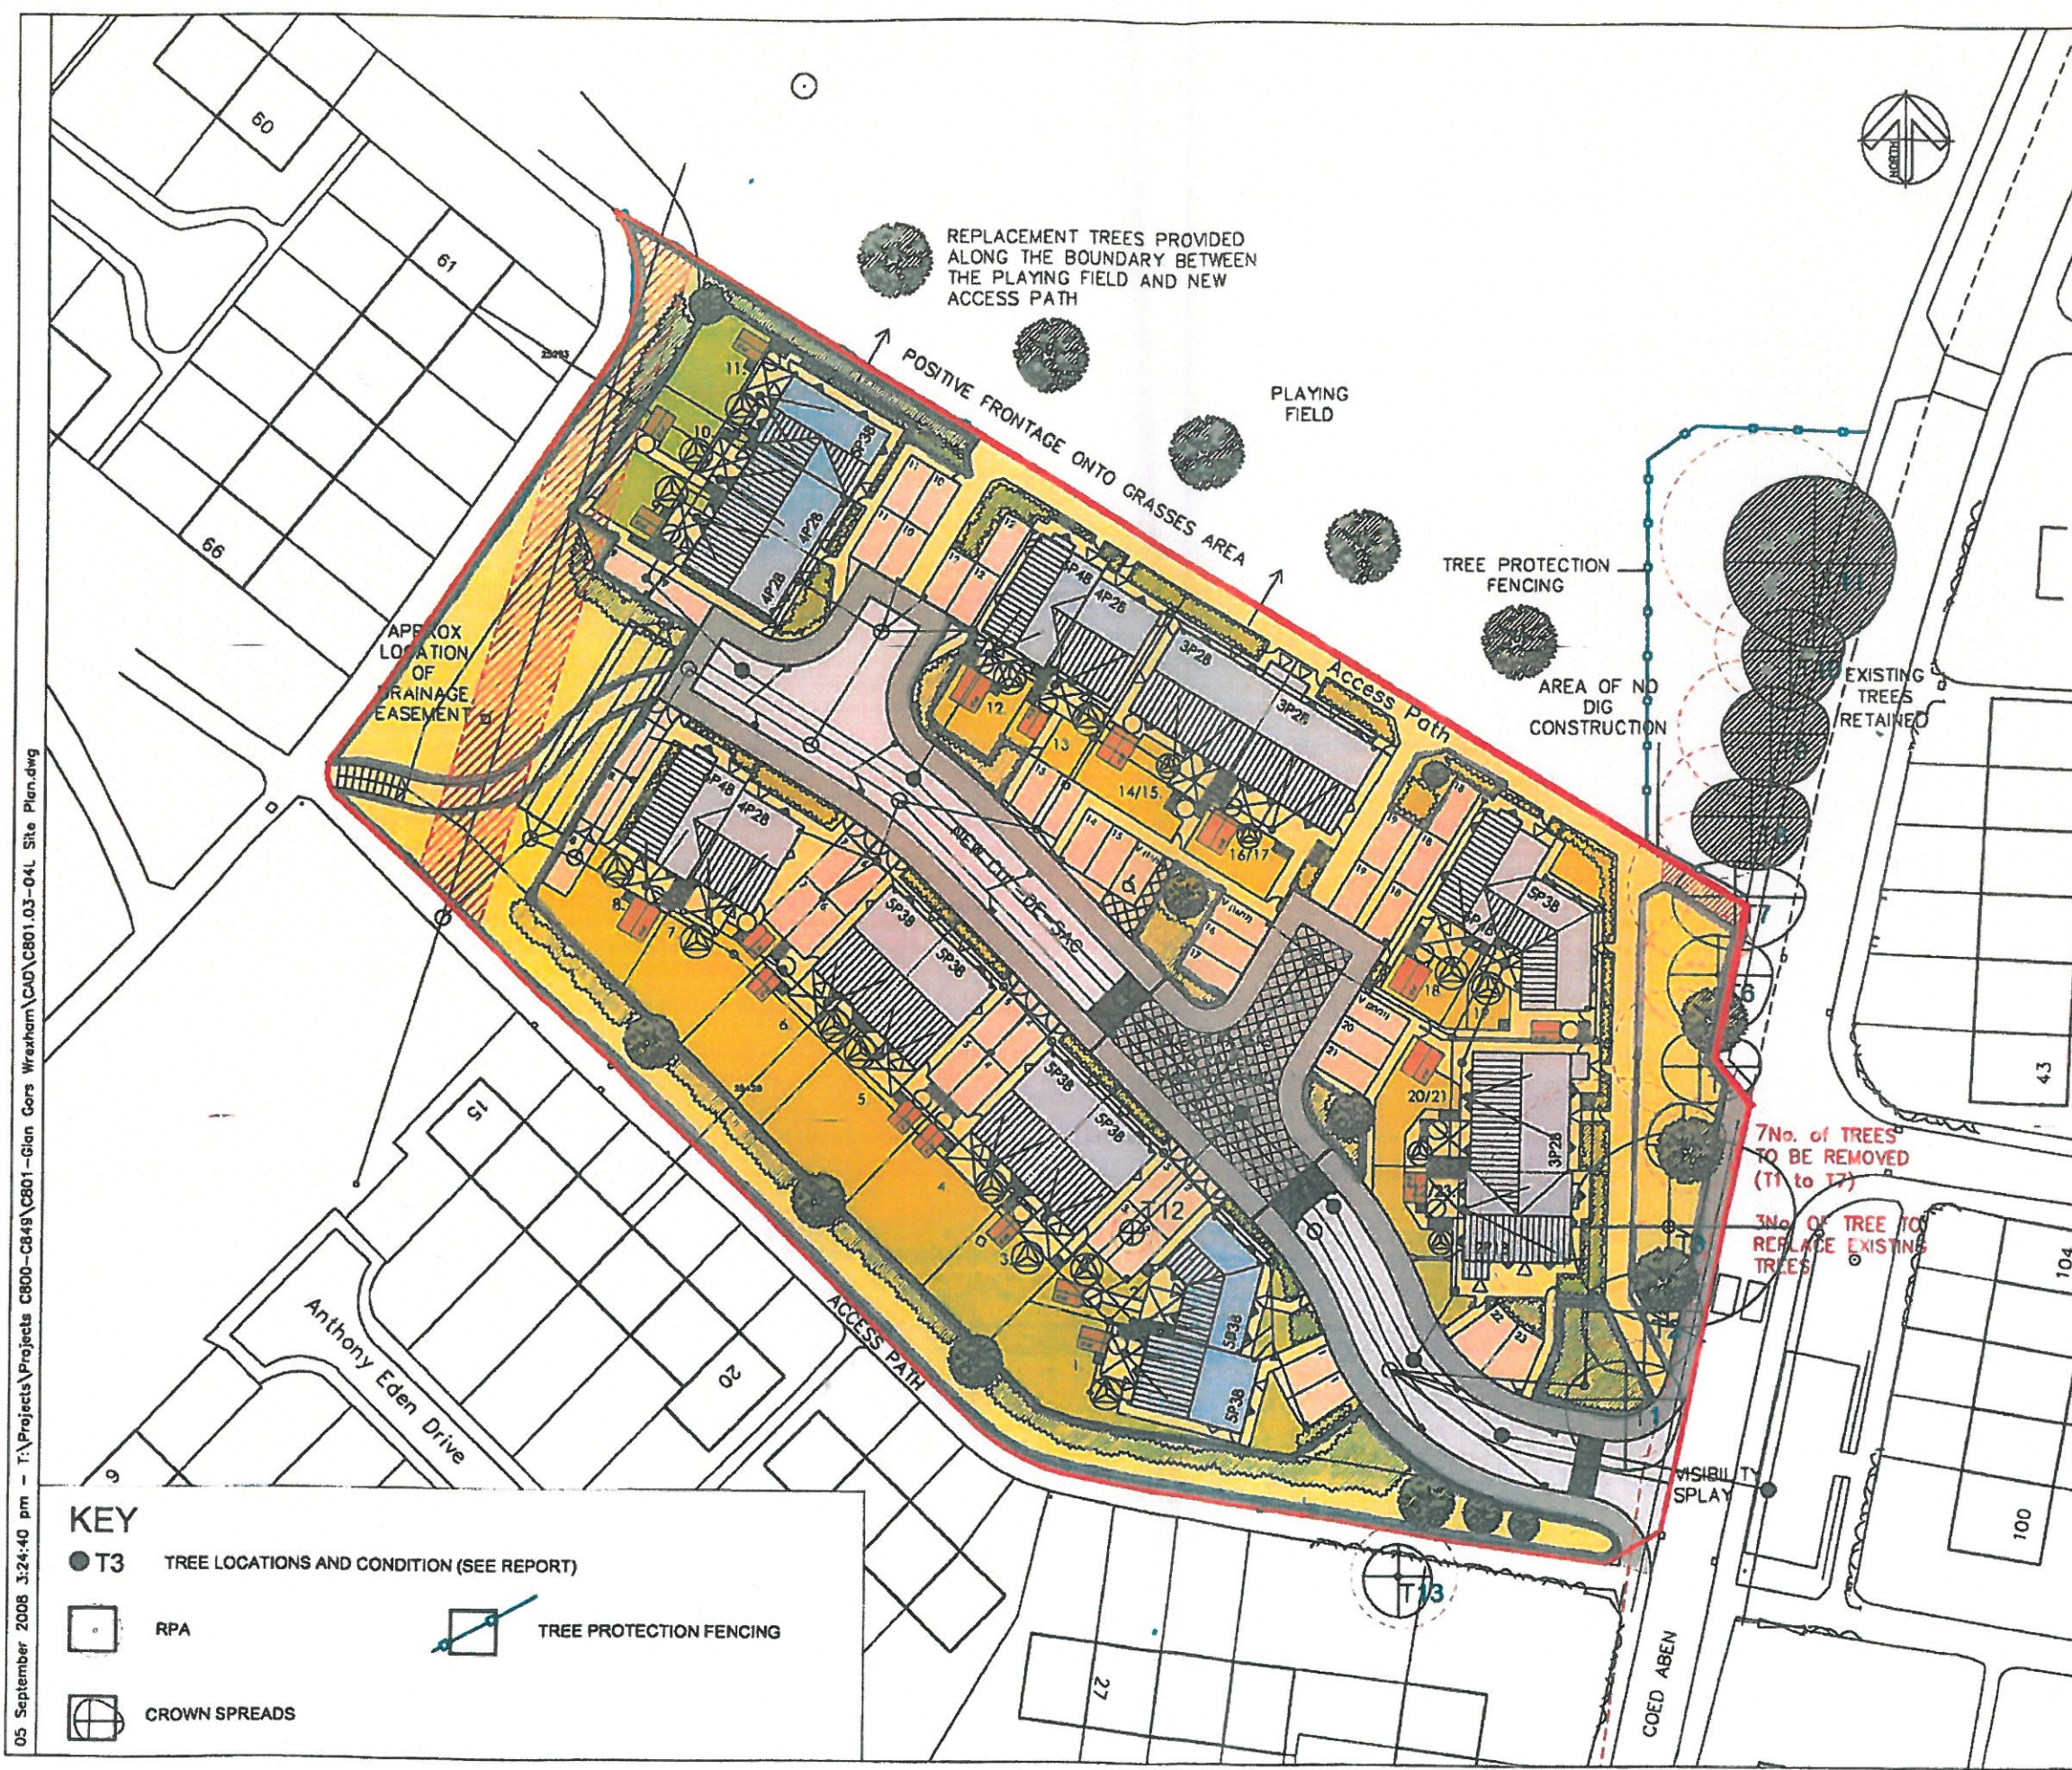

KEY

- T3 TREE LOCATIONS AND CONDITION (SEE REPORT)
- RPA
- CROWN SPREADS
- TREE PROTECTION FENCING

05 September 2008 3:24:40 pm - T:\Projects\Projects C800-CB49\C801-Glan Gors Wrexham\CAD\C801.03-04L Site Plan.dwg