


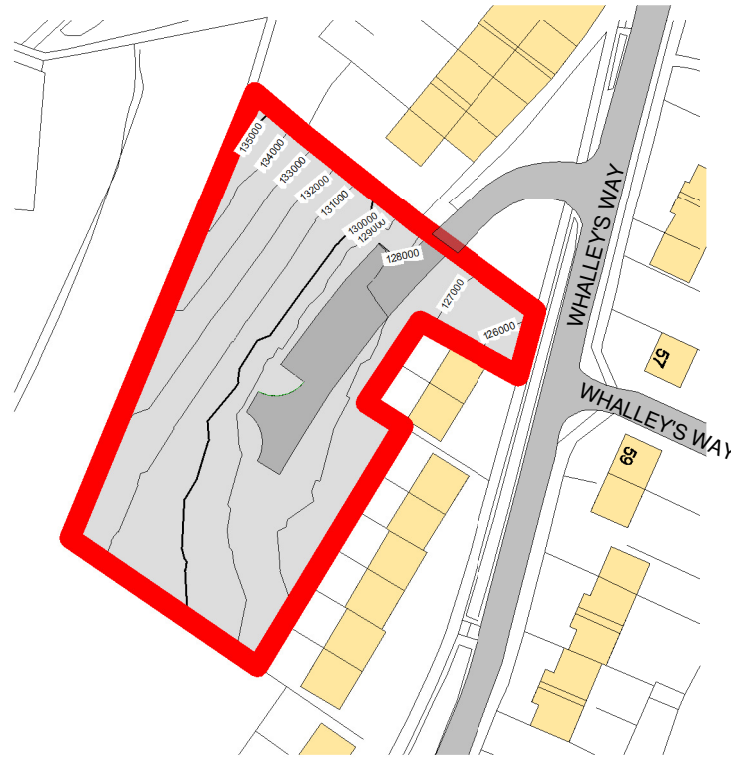

Site Plan as Existing

Scale: 1 : 200



Location Plan

Scale: 1 : 1250

0m 25m 50m 75m 100m 125m

SCALE 1:1250 @ A1

Site Area: 3311.4m²

b	Issued for Planning	APL	NM	14.03.14
a	First Issue of Drawing	mc	nm	01.11.13
Rev.	Revision description	Drawn	Checked	Date

Project Status				
PLANNING PERMISSION				



Lovelock Mitchell Architects
3 Stanley Street Chester CH1 2LS
Tel +44 (0) 1244 404321
Fax +44 (0) 1244 404340
e-mail: admin@lovelockmitchell.com
web: www.lovelockmitchell.com

Project
Wales and West Housing - Acrefair,
Whalleys Way 1, LL14 3UH

Title
Location and Site Plan as Existing

Scale @ A1	Drawn By	Checked By	Date
As indicated	apl	nm	17/10/13

Job No.	Sheet No.	Rev.
1163	101	b

0m 4m 8m 12m 16m 20m

VISUAL SCALE 1:200 @ A1