



Notes:

This drawing is Copyright the whole or part thereof shall not be copied or lent out for the purpose of reproduction without the prior consent of CPR Design.

Contractors are to check dimensions and notify any discrepancies or errors to CPR Design immediately.

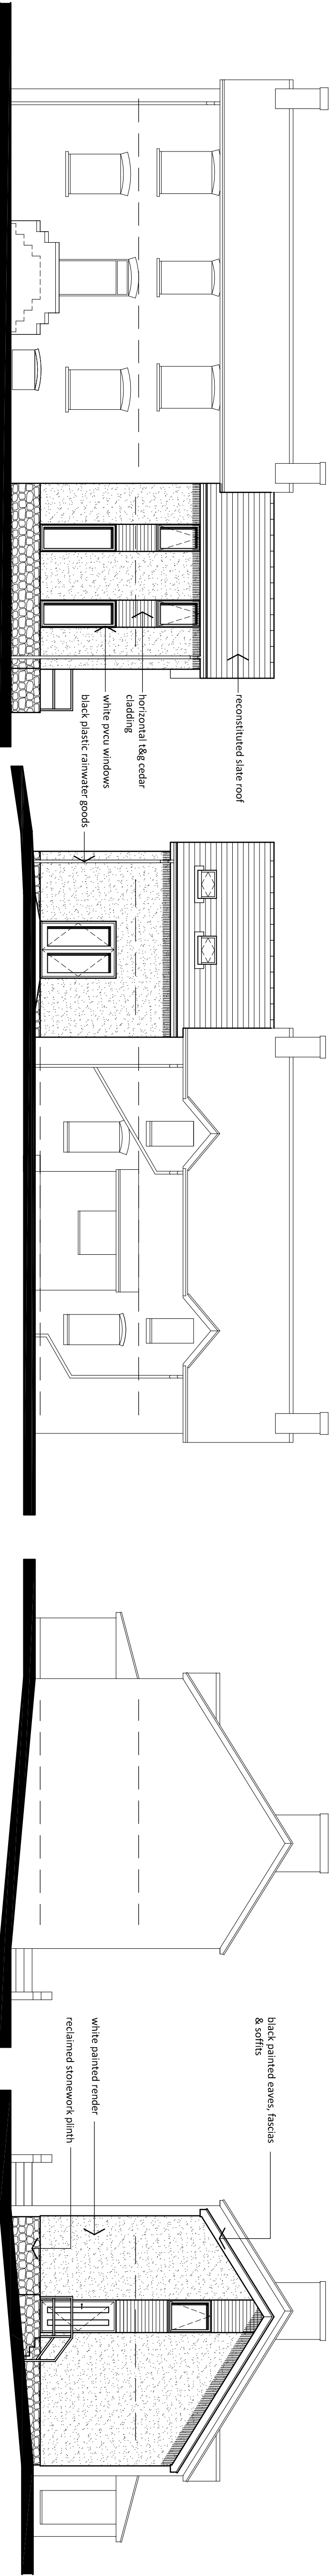


front (north) elevation

 

rear (south) elevation

side (east) elevation

side (west) elevation

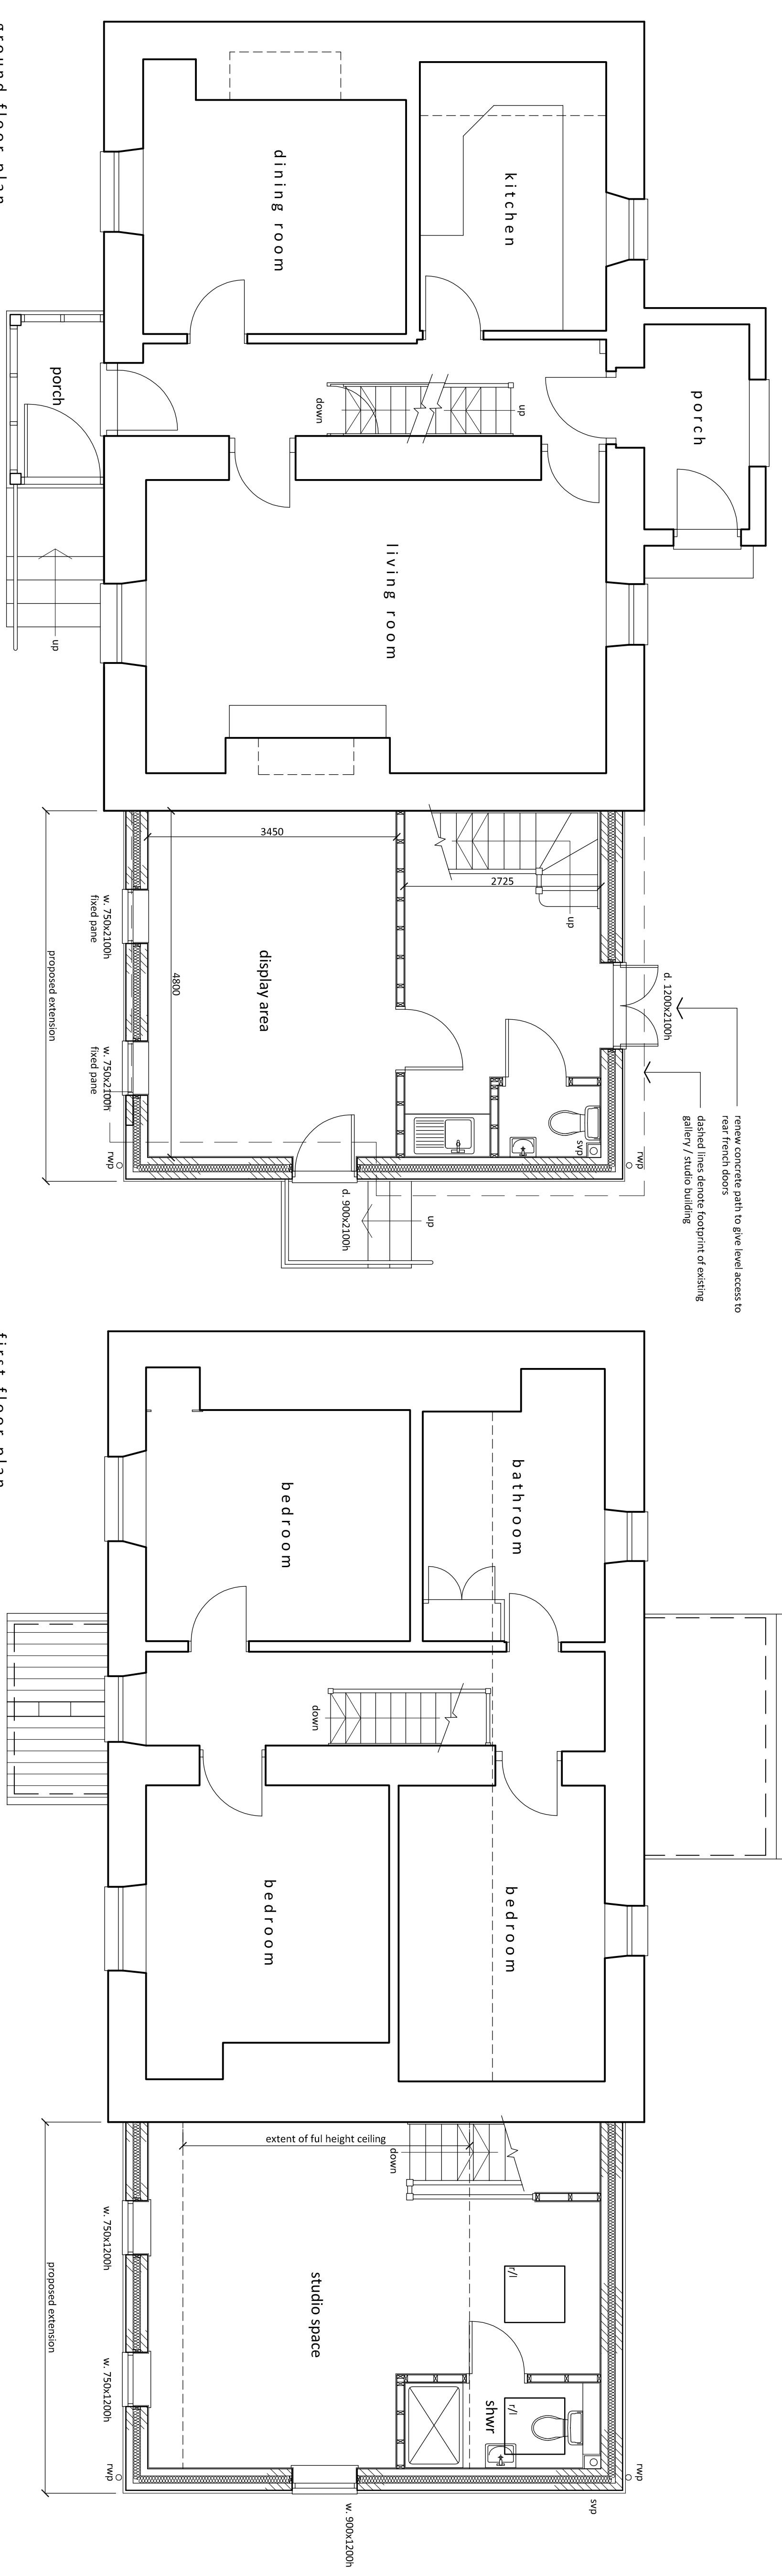

ground floor plan
as proposed

first floor plan
as proposed

D	14th 2014	Final 2D/3D Model/Render/Production/Print/Plot
C	15th 2014	Final 2D/3D Model/Render/Production/Print/Plot
B	16th 2013	Final 2D/3D Model/Render/Production/Print/Plot
A	17th 2013	Final 2D/3D Model/Render/Production/Print/Plot

Revisions:

Client: Mr & Mrs R BRADBURY

Project Title:

Proposed replacement extension at:
C/SEGR
Holyhead Road
Fronosyllie
Llangollen

Drawing Title:

Plans & elevations as proposed

Scale:

1:50, 1:100 @ A1

Drawing No:

13/BRA/01.03

Rev:

D