

NOTES

This drawing is copyright and must not be reproduced without the written permission of the designer.


Contractors are to check all sizes and dimensions before setting out any site or shopwork. Any errors or discrepancies to be reported to the designer.

Do not scale off this drawing.

REVISIONS

DATE

REV A - Entrance area, chimney breast and toilets revised following revised brief and survey of new affected areas
Nov 13

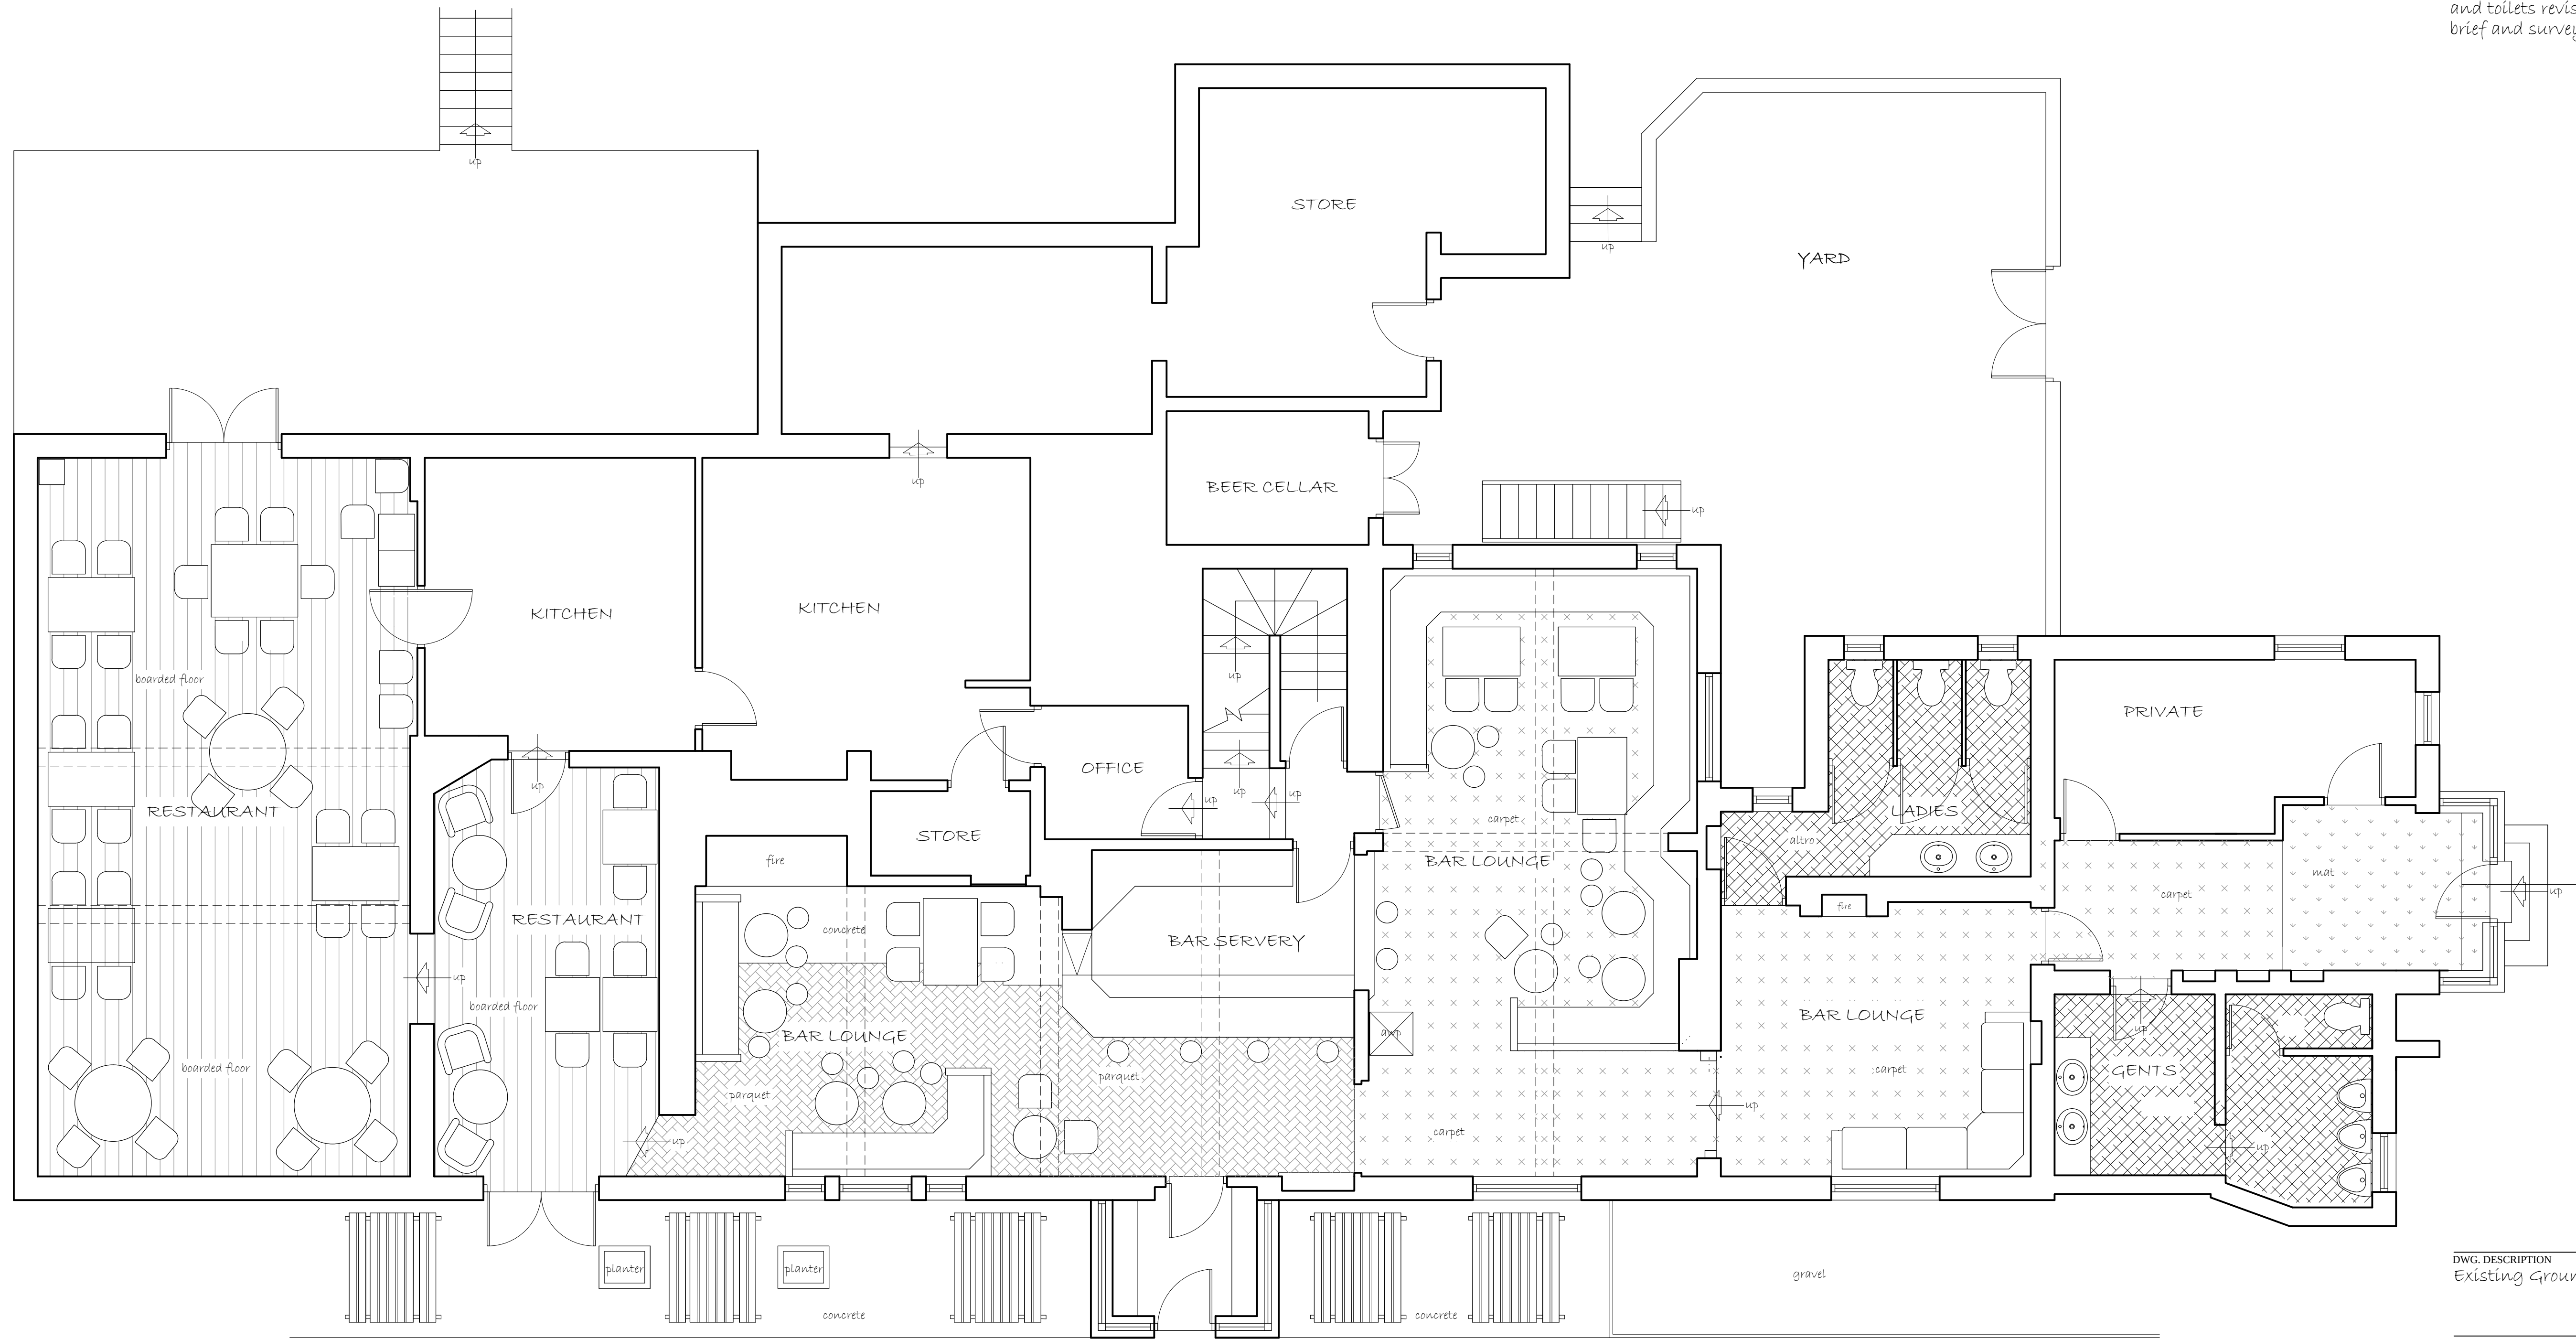

DWG. DESCRIPTION
Existing Ground Floor Plan

JOB TITLE
The Trevor Arms,
Harford Hill,
Wrexham

CLIENT
Star Pubs and Bars

DWG. BY	SCALE	1:50 @ A1
DATE	DWG. No	REV.
July 2013	1024.01	A

Imd
and Associates Ltd

1 Sentinel Court, Wilkinson Way
Off Haslingden Road
Blackburn, Lancashire
BB1 2EH

Tel: 01254 696989 Fax: 01254 689880
Email: info@imdandassociates.co.uk

SCALE IN METERS 1:1

