

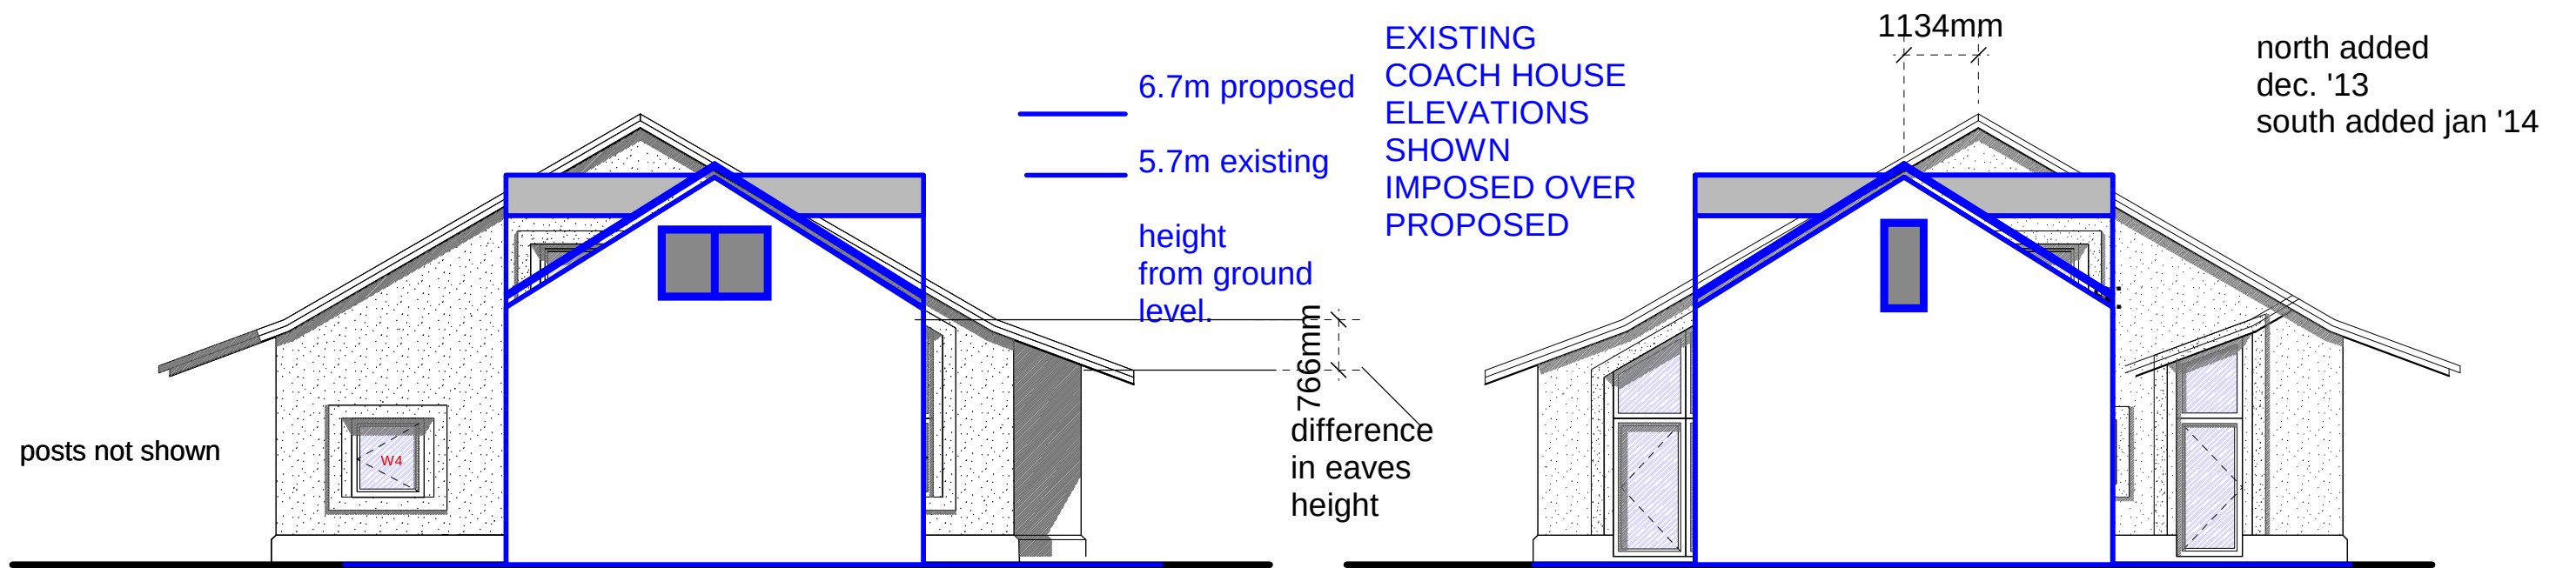


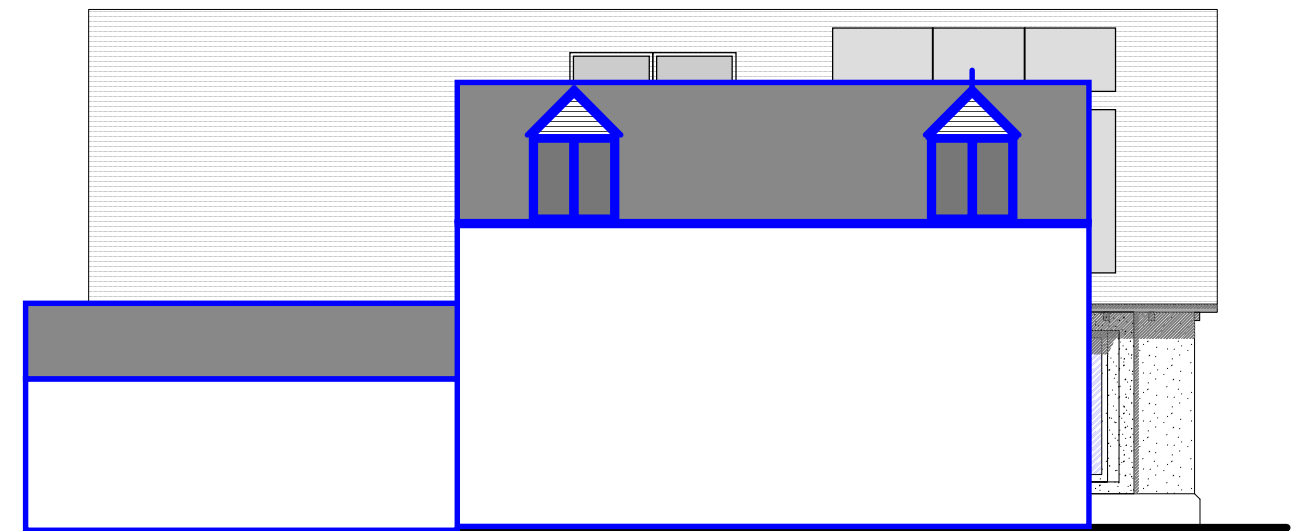

WEST

EAST

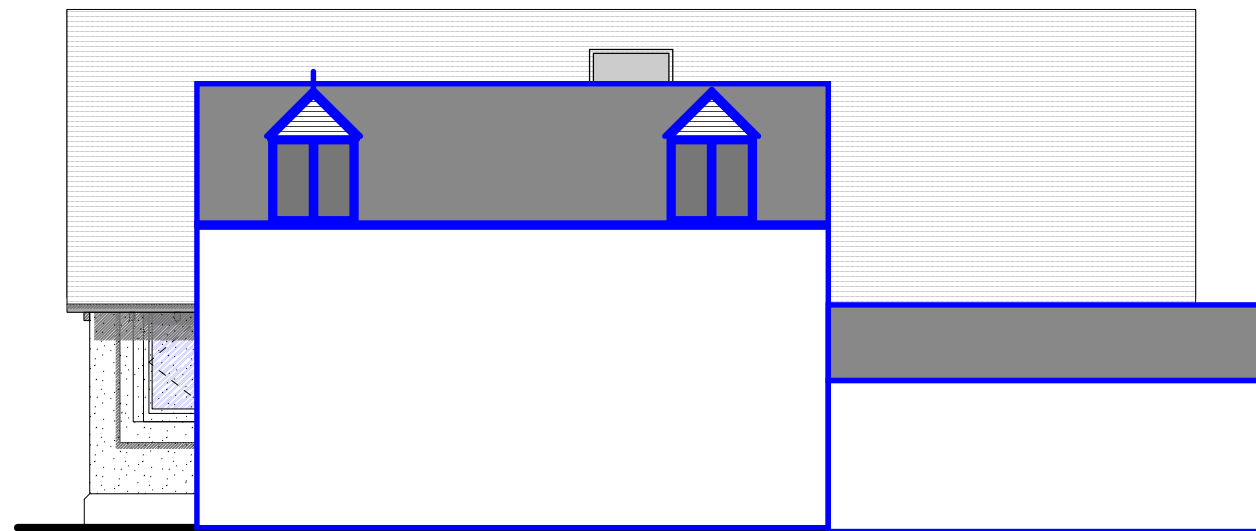

NORTH (PERGOLA NOT SHOWN)

SOUTH ELEVATION

COMPARISON EXISTING AND PROPOSED ELEVATIONS

SIMMONDS.MILLS
architect.builders

T: 01432 353443
E: info@simmondsmills.com


PROJECT: Glasfryn, Gresford.
JOB NO. 312
DRAWING TITLE: COMPARISON exg. and prop.
DRAWING NO. GFN/PL/10
SCALE: 1:100 @ A3
DRAWING SIZE: A3

MAY 2014

1 PLEASE INFORM THIS OFFICE OF ANY CHANGES IN DESIGN OR CONSTRUCTION REQUESTED ON SITE BY THE CLIENT, CONTRACTOR OR BUILDING CONTROL OFFICER BEFORE THIS WORK IS CARRIED OUT.

2 ALWAYS READ DRAWINGS IN CONJUNCTION WITH ENGINEERING OR OTHER DESIGN SUB-CONTRACTORS' DRAWINGS AND SPECIFICATIONS


3 UNLESS DIMENSIONS ARE SHOWN DO NOT MEASURE OFF DRAWINGS FOR THE PURPOSES OF SETTING OUT

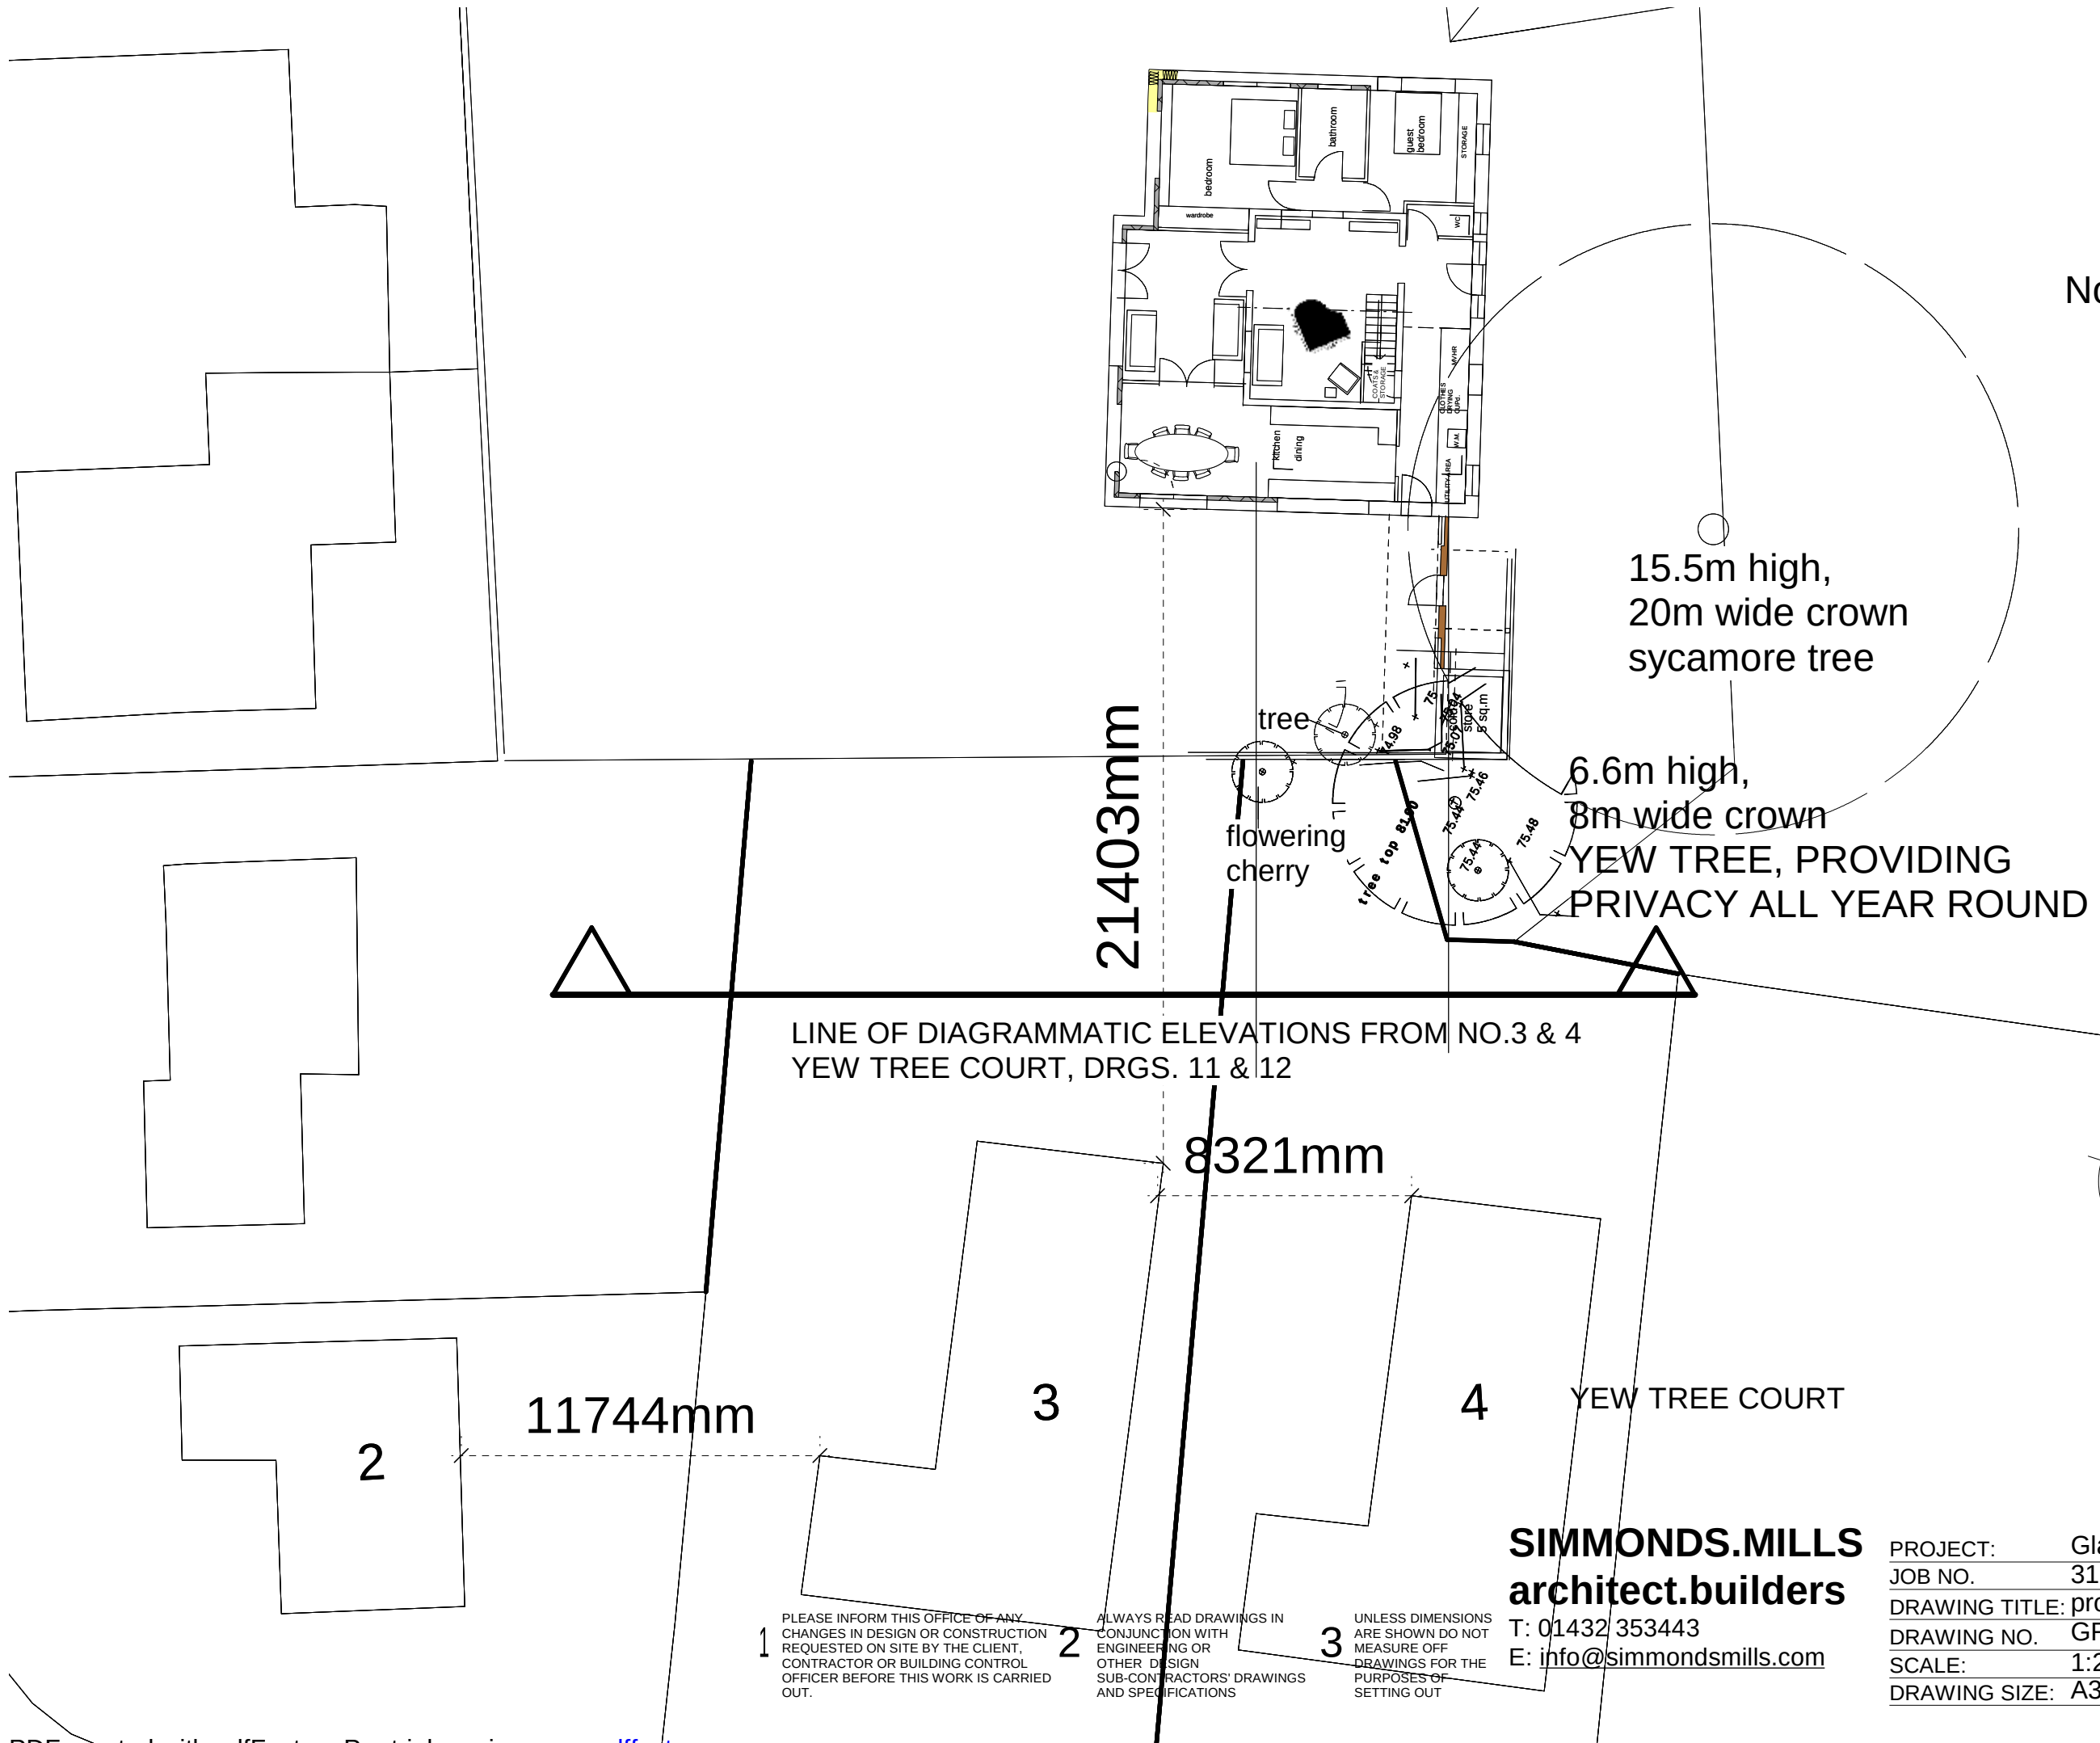

Notes:

15.5m high,
20m wide crown
sycamore tree

6.6m high,
8m wide crown
YEW TREE, PROVIDING
PRIVACY ALL YEAR ROUND

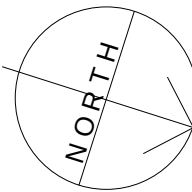

LINE OF DIAGRAMMATIC ELEVATIONS FROM NO.3 & 4
YEW TREE COURT, DRGS. 11 & 12

21403mm

8321mm

11744mm

2

3

4

YEW TREE COURT

SIMMONDS.MILLS
architect.builders

T: 01432 353443
E: info@simmondsmills.com


1 PLEASE INFORM THIS OFFICE OF ANY
CHANGES IN DESIGN OR CONSTRUCTION
REQUESTED ON SITE BY THE CLIENT,
CONTRACTOR OR BUILDING CONTROL
OFFICER BEFORE THIS WORK IS CARRIED
OUT.

2 ALWAYS READ DRAWINGS IN
CONJUNCTION WITH
ENGINEERING OR
OTHER DESIGN
SUB-CONTRACTORS' DRAWINGS
AND SPECIFICATIONS

3 UNLESS DIMENSIONS
ARE SHOWN DO NOT
MEASURE OFF
DRAWINGS FOR THE
PURPOSES OF
SETTING OUT

PROJECT:	Glasfryn, Gresford.
JOB NO.	312
DRAWING TITLE:	proposed PLAN showing easterly neighbours.
DRAWING NO.	GFN/PL/13
SCALE:	1:200 @ A3
DRAWING SIZE:	A3
	MAY 2014

Notes:

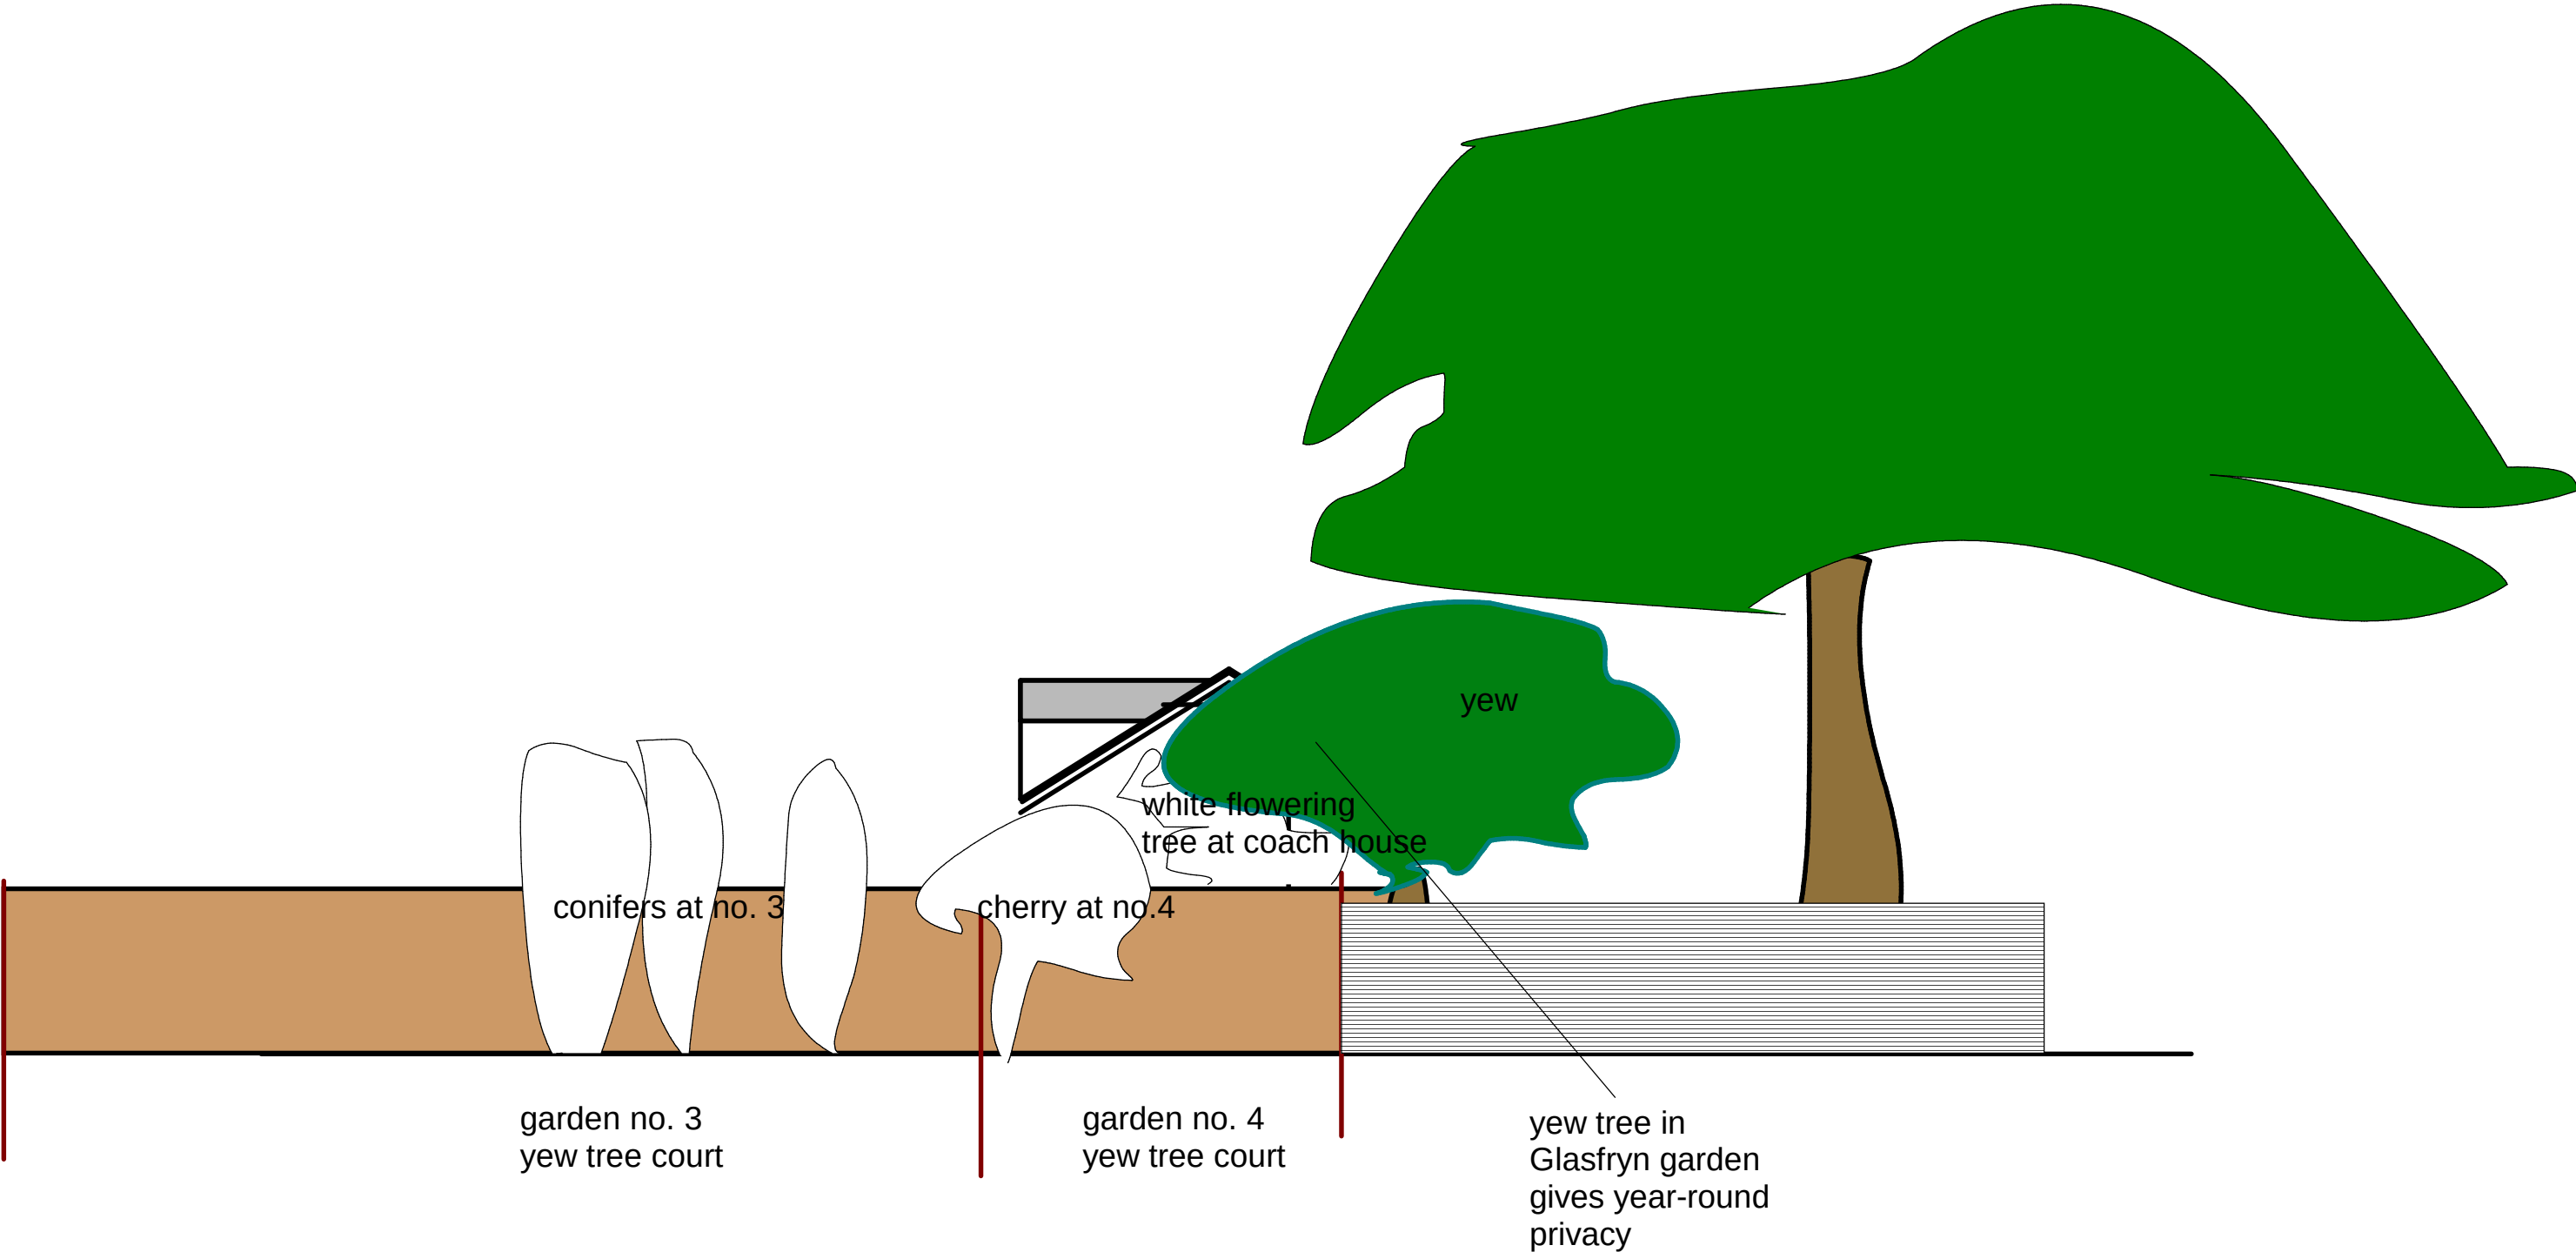

1 PLEASE INFORM THIS OFFICE OF ANY CHANGES IN DESIGN OR CONSTRUCTION REQUESTED ON SITE BY THE CLIENT, CONTRACTOR OR BUILDING CONTROL OFFICER BEFORE THIS WORK IS CARRIED OUT.

2 ALWAYS READ DRAWINGS IN CONJUNCTION WITH ENGINEERING OR OTHER DESIGN SUB-CONTRACTORS' DRAWINGS AND SPECIFICATIONS


3 UNLESS DIMENSIONS ARE SHOWN DO NOT MEASURE OFF DRAWINGS FOR THE PURPOSES OF SETTING OUT

SIMMONDS.MILLS
architect.builders

T: 01432 353443
E: info@simmondsmills.com

PROJECT:	Glasfryn, Gresford.
JOB NO.	312
DRAWING TITLE:	EXISTING East elev. from neighbours.
DRAWING NO.	GFN/PL/11
SCALE:	1:100 @ A3
DRAWING SIZE:	A3 MAY 2014

Notes:

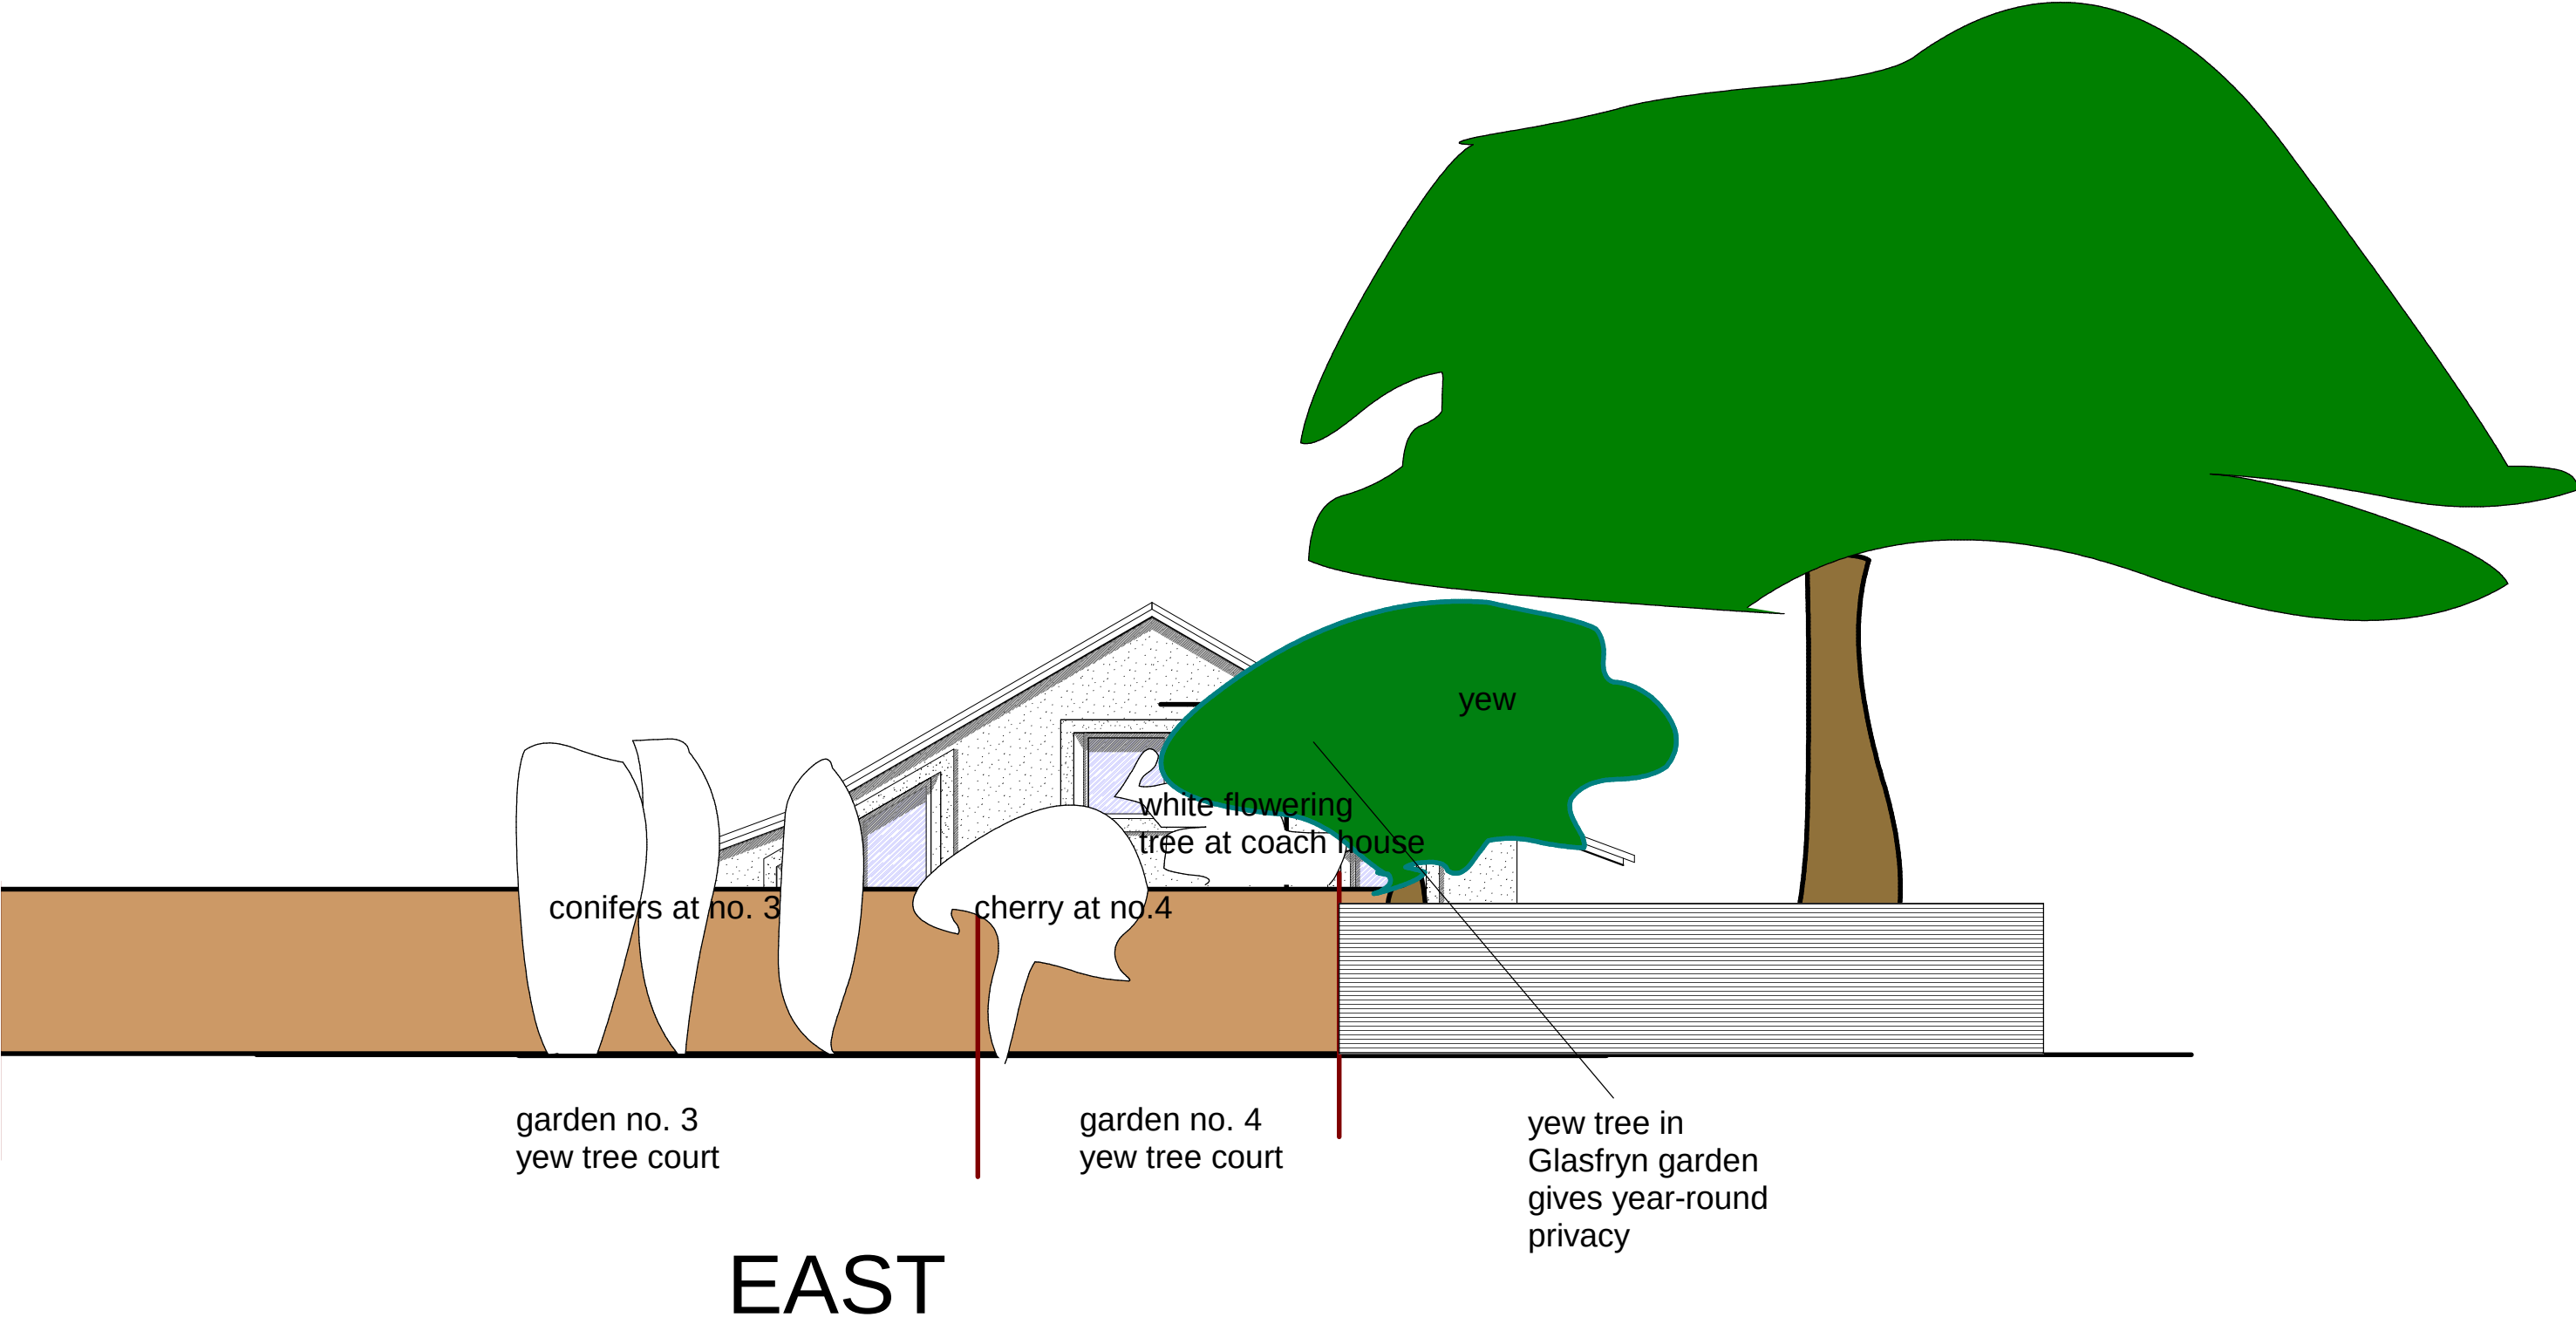

EAST

SIMMONDS.MILLS
architect.builders

T: 01432 353443
E: info@simmondsmills.com

1 PLEASE INFORM THIS OFFICE OF ANY CHANGES IN DESIGN OR CONSTRUCTION REQUESTED ON SITE BY THE CLIENT, CONTRACTOR OR BUILDING CONTROL OFFICER BEFORE THIS WORK IS CARRIED OUT.

2 ALWAYS READ DRAWINGS IN CONJUNCTION WITH ENGINEERING OR OTHER DESIGN SUB-CONTRACTORS' DRAWINGS AND SPECIFICATIONS

3 UNLESS DIMENSIONS ARE SHOWN DO NOT MEASURE OFF DRAWINGS FOR THE PURPOSES OF SETTING OUT

PROJECT:	Glasfryn, Gresford.
JOB NO.	312
DRAWING TITLE	proposed East elev. from neighbours
DRAWING NO.	GFN/PL/12
SCALE:	1:100 @ A3
DRAWING SIZE:	A3
	MAY 2014