




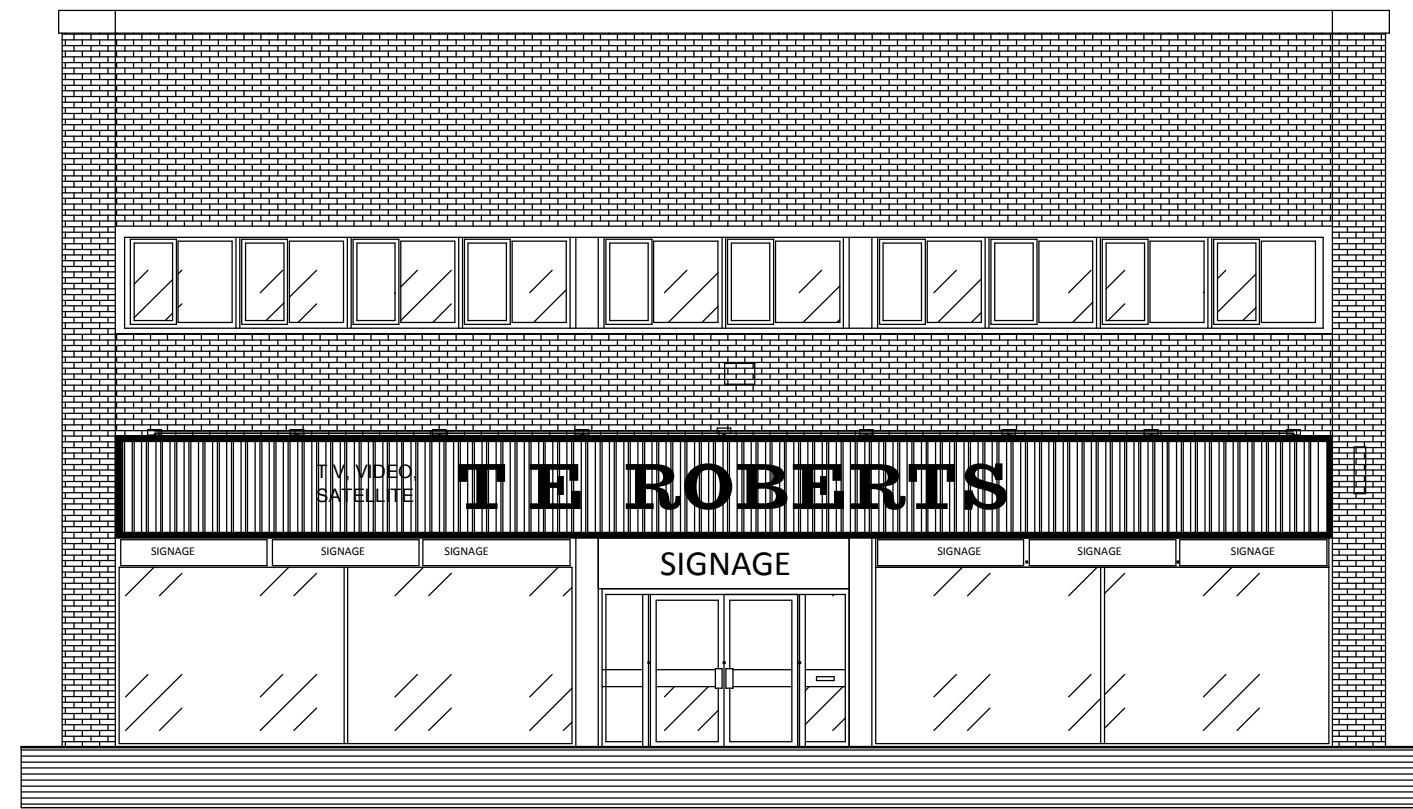


WEST ELEVATION as Existing

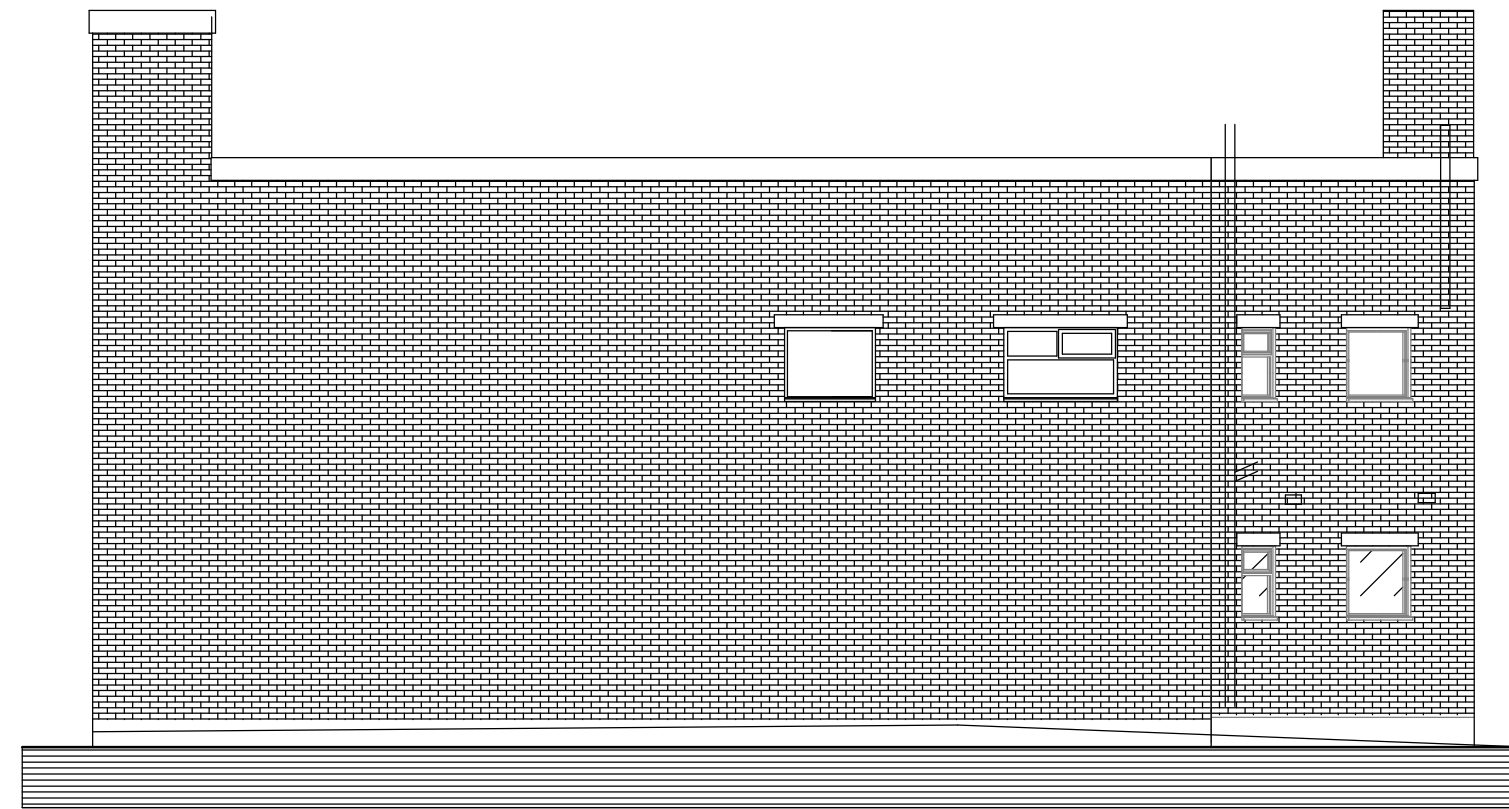


SOUTH ELEVATION as Existing

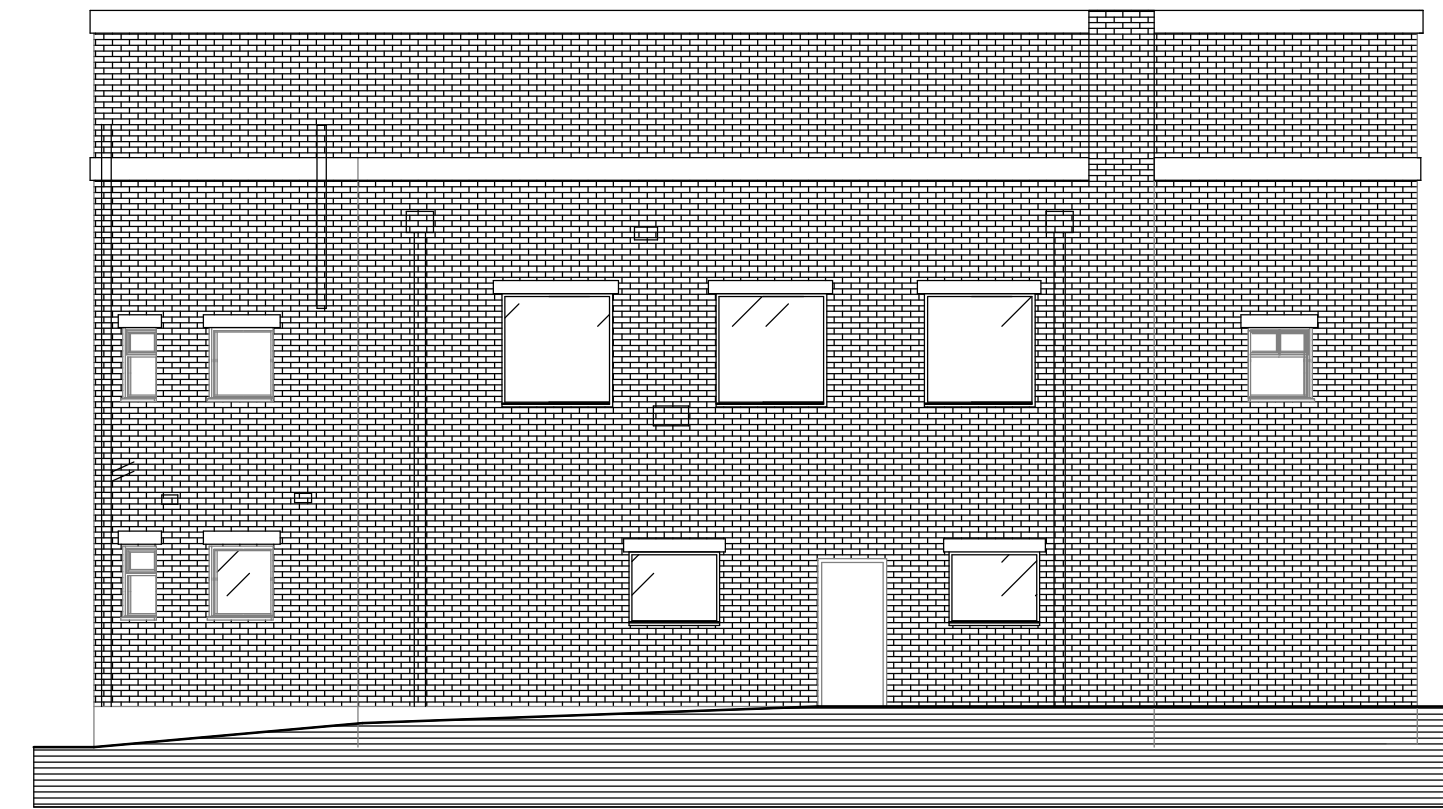


EAST ELEVATION as Existing

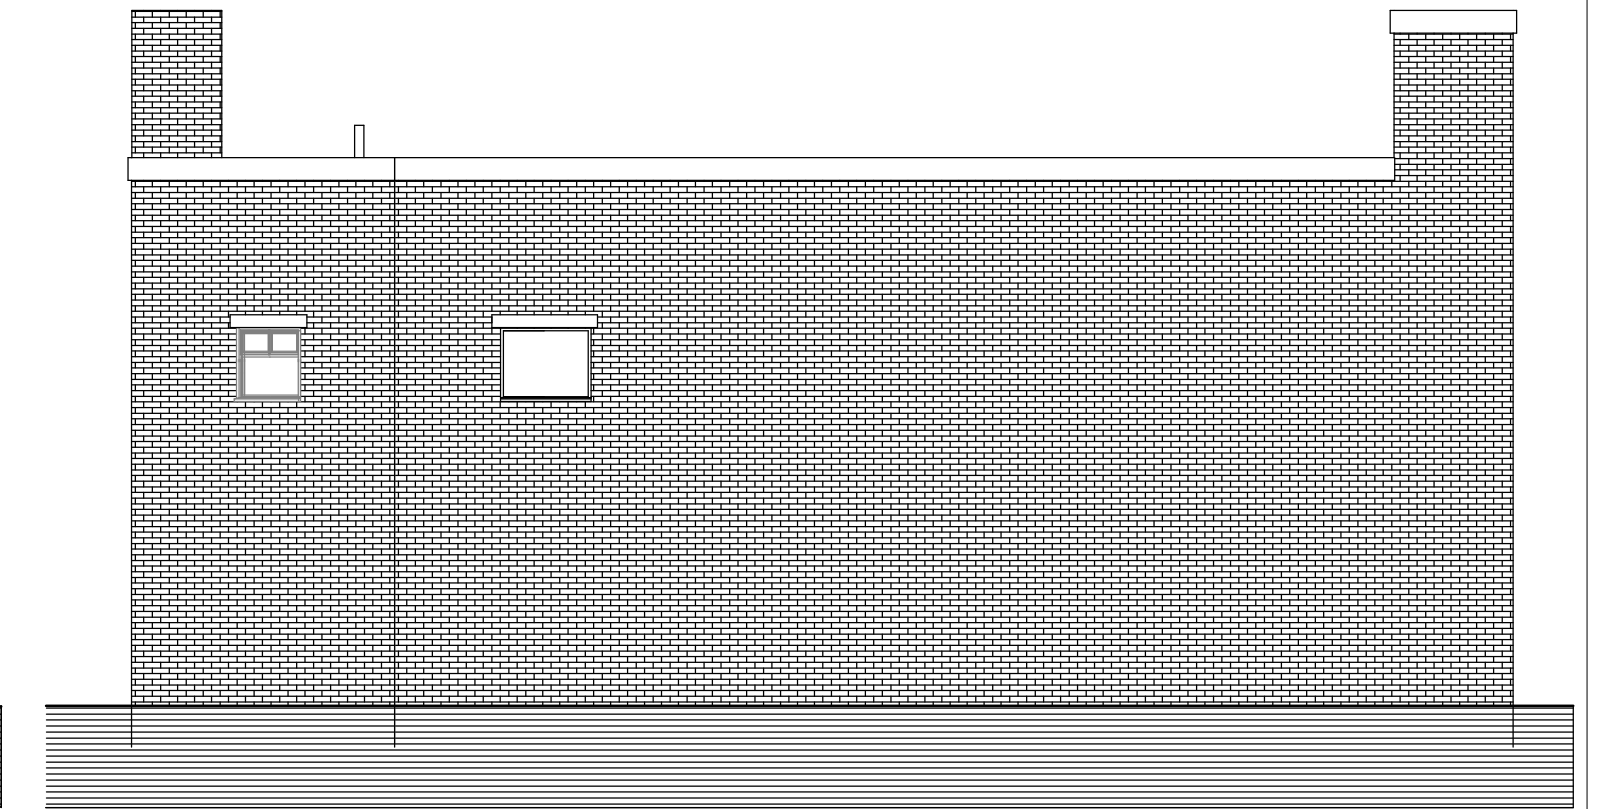


NORTH ELEVATION as Existing

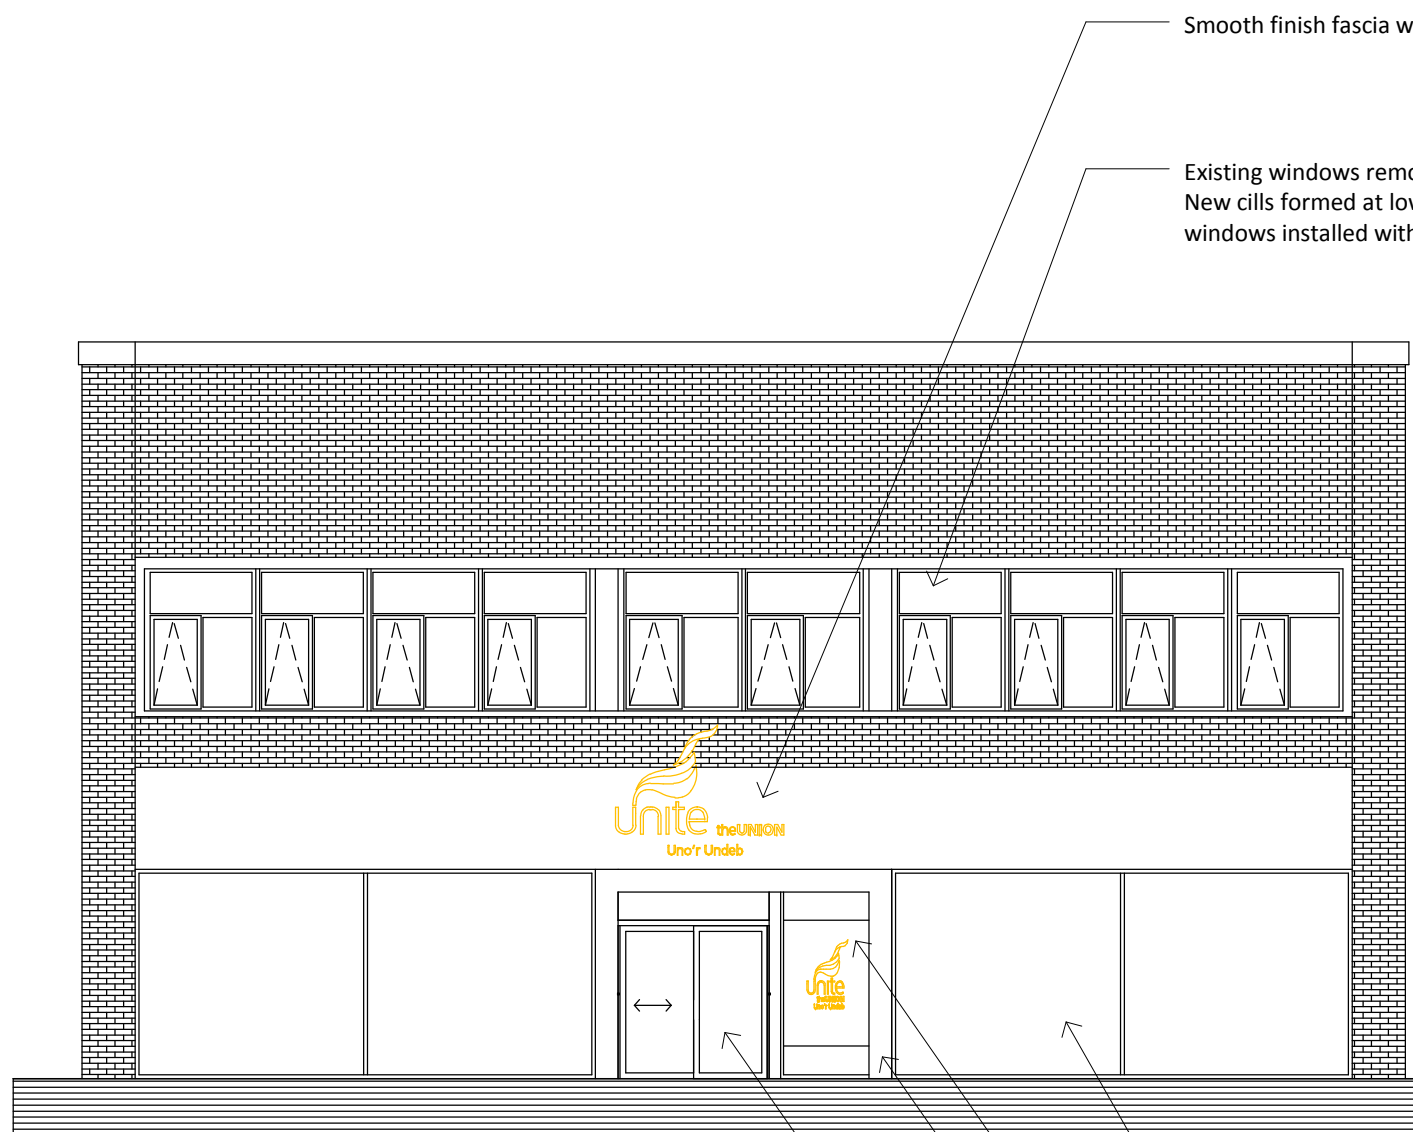


WEST ELEVATION as Proposed

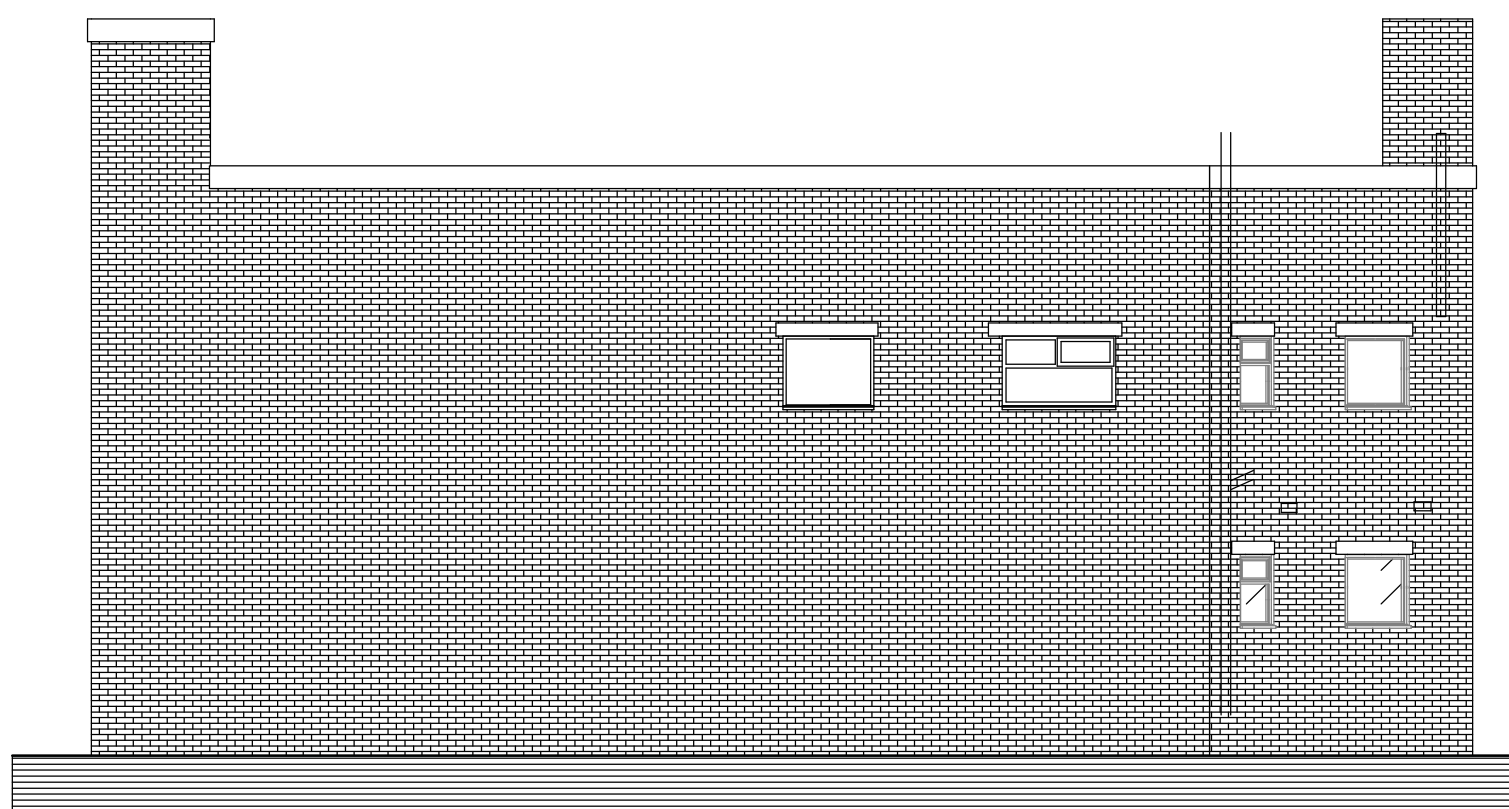

SOUTH ELEVATION as Proposed

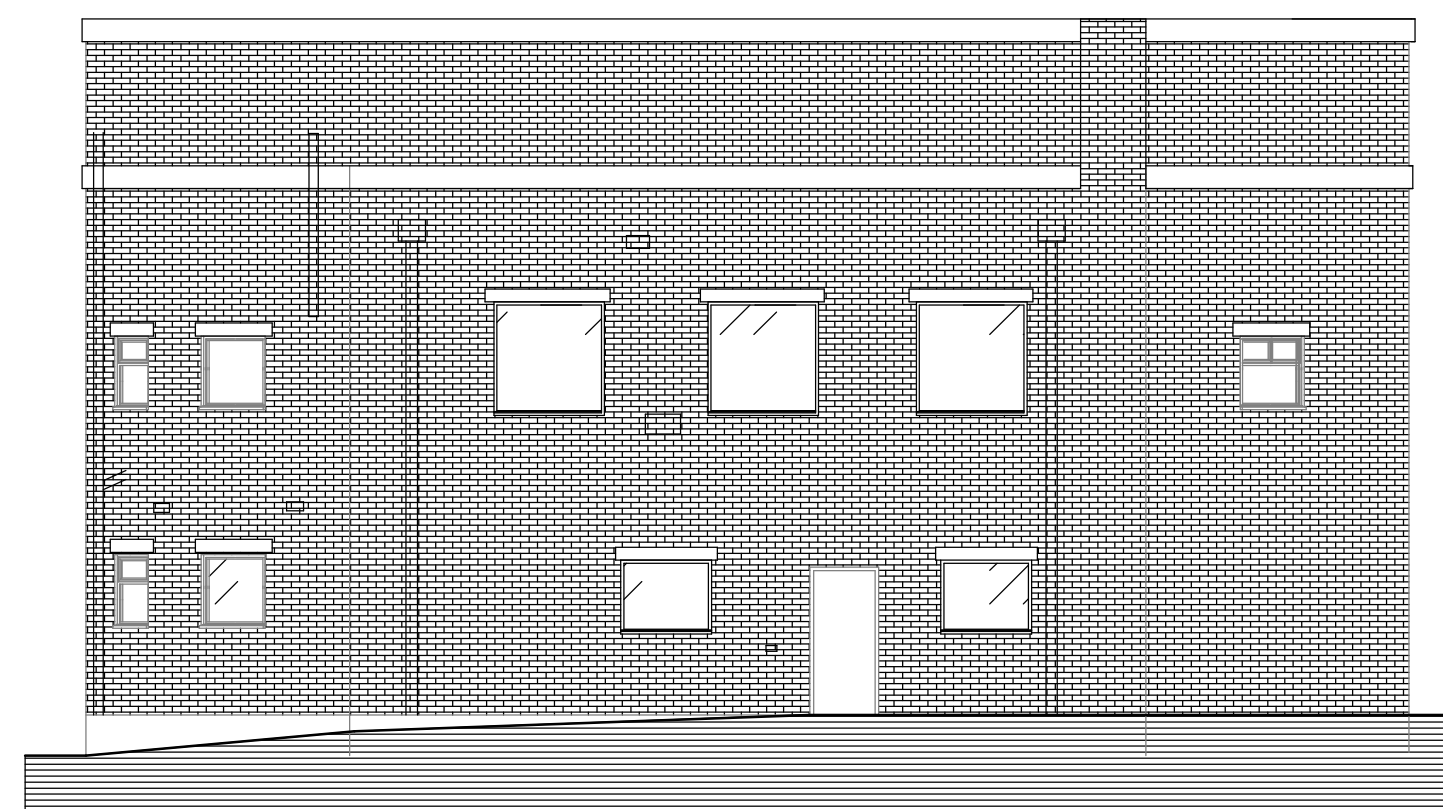

EAST ELEVATION as Proposed

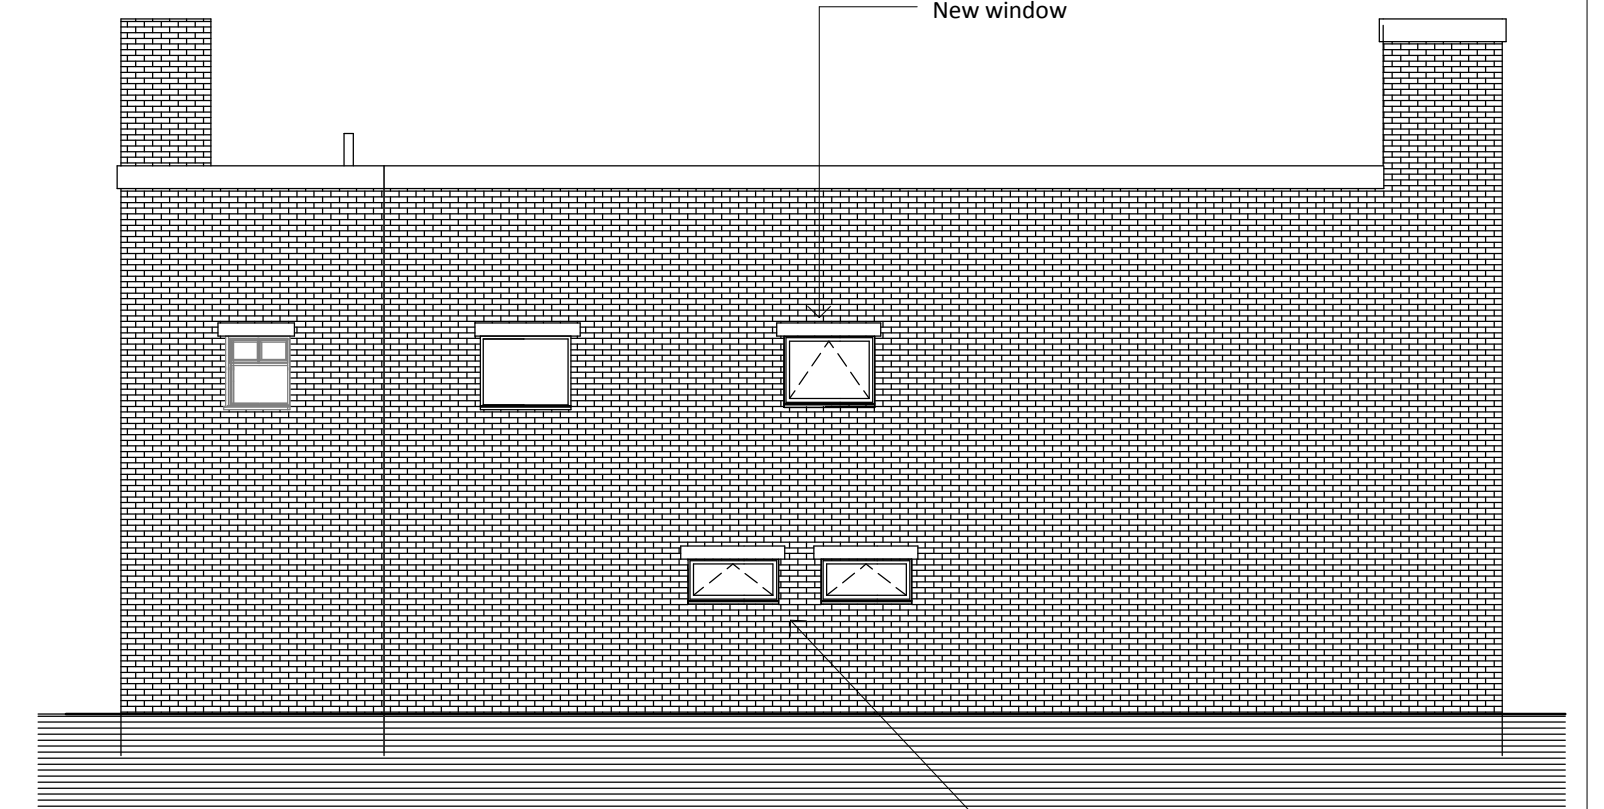

NORTH ELEVATION as Proposed

Smooth finish fascia with applied Unite signage

Existing windows removed. Existing concrete cills broken out. New cills formed at lower level. New Steel framed double glazed windows installed with obscured glass upper pane.

Existing windows retained and backed by secondary glazing. Inner glazing to have obscuration bands for privacy. Space between inner and outer glazing to be used for promotional materials.

New Full height secondary glazed window with applied translucent manifestation onto inner window and coloured applied 'unite' logo between panes

Ceramic finish surround to entrance

New automatic sliding door with outer security grille closed during non-working time.

Rev B: 11 Mar14: Revised Planning Application Issue
Rev A: 23Dec13: Planning Application Issue

Proposed Unite District Office, Wrexham

ELEVATIONS

denovo
design
ARCHITECTURE INTERIOR DESIGN CONSERVATION

DENОВО DESIGN LTD
89 WOOD STREET, LIVERPOOL L1 4NU
tel: (0151)708 4999 fax:(0151)708 5335
e: post@denovodesign.ltd.uk
www.denovodesign.ltd.uk

Date:
23 Dec 13
Drawn by:
AI

Checked by:
DD

1:100

DN252 P 102 B