




NORTH - EAST ELEVATION

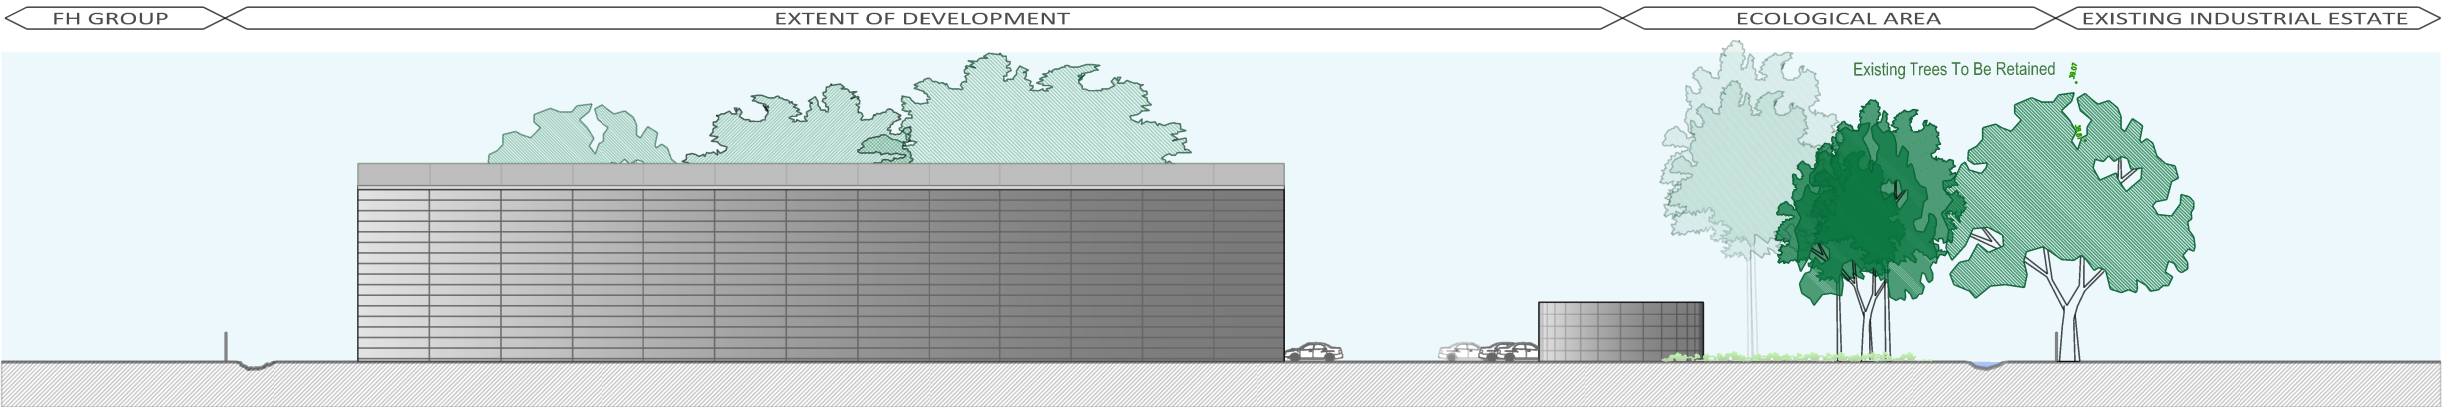

NORTH - WEST ELEVATION

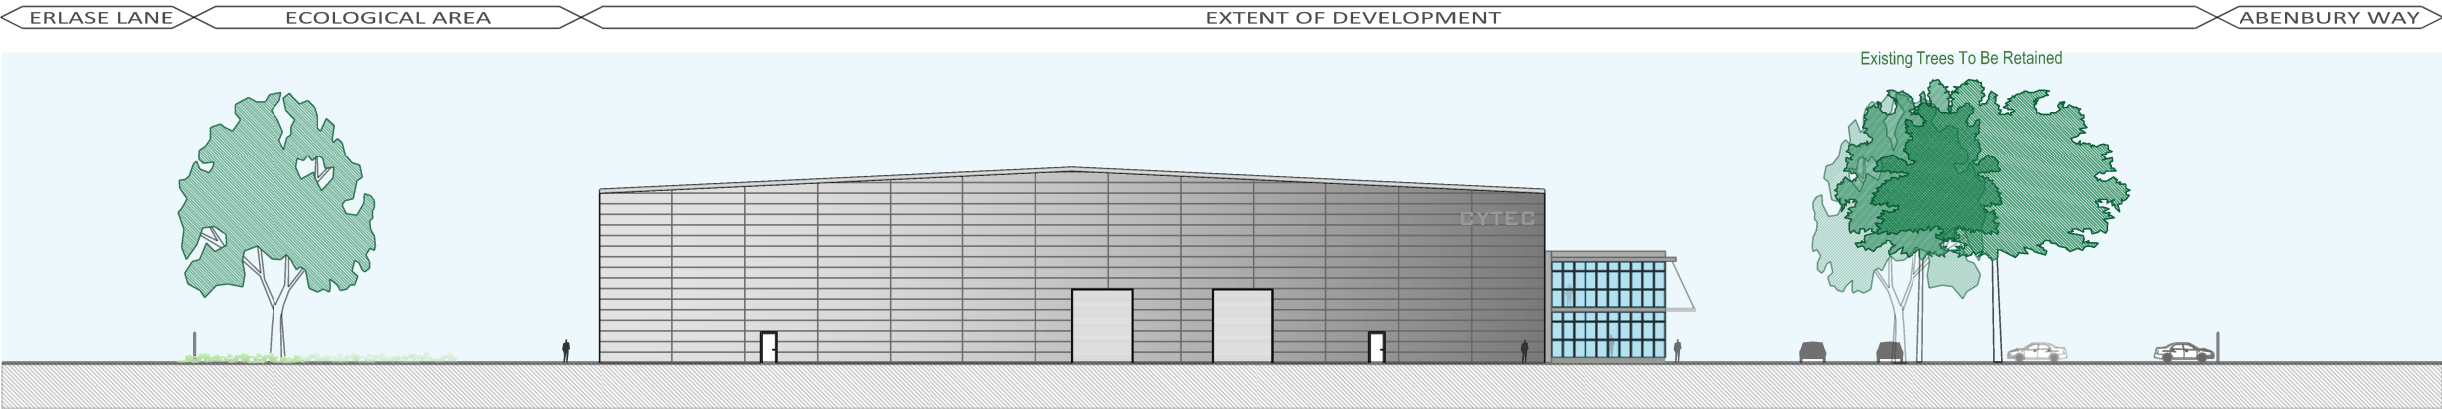

SOUTH - WEST ELEVATION

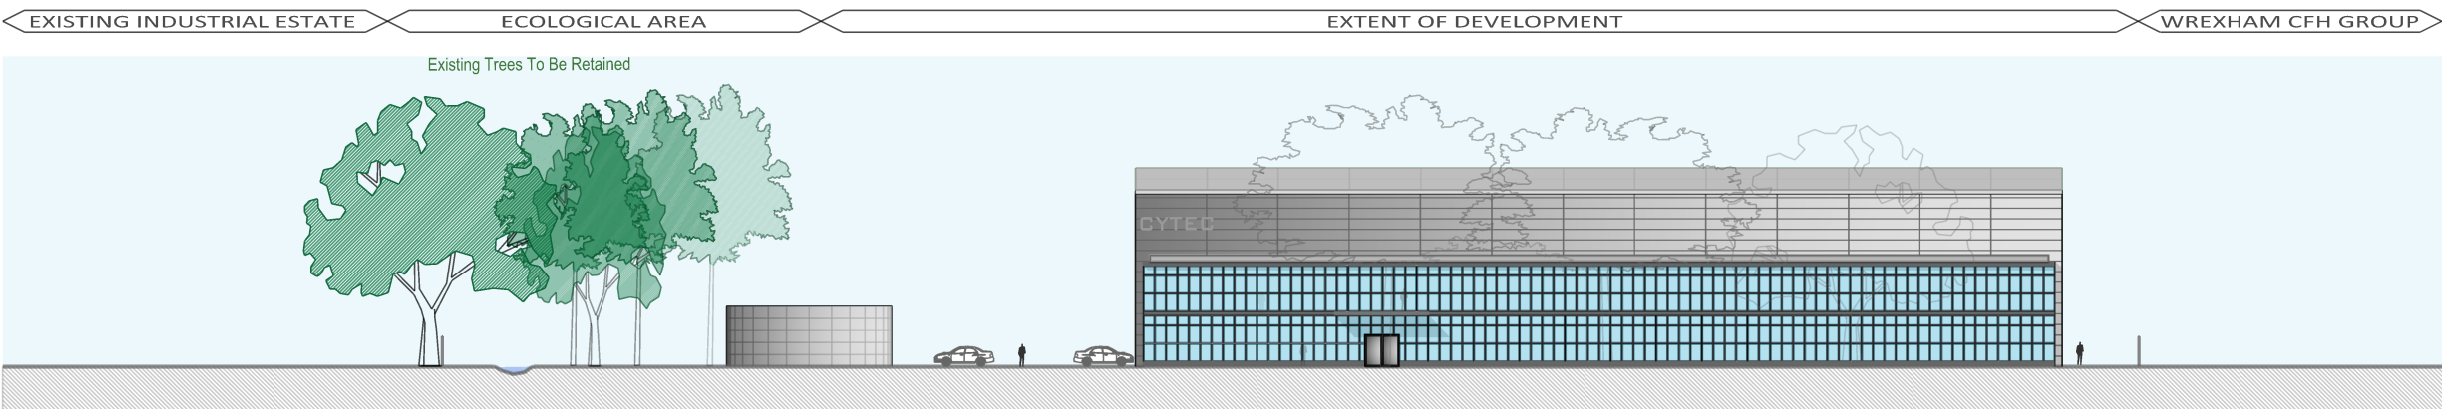

SOUTH - EAST ELEVATION

- General Notes
1. Contractor to verify all dimensions and check level datums on site
 2. All of the designs are the sole property of TACP Architects Ltd and may not be used without their written agreement
 3. All prints, specifications and their copyright are the property of TACP Architects Ltd
 4. Do not scale off drawings
 5. All dimensions shall be checked on site before commencement of shop drawings, manufacture and all discrepancies must be reported to TACP Architects Ltd

Risk Assessments

Revisions

Rev	Date	Description	By	Check

Consultants

Client



Welsh Government

Project Title

Wrexham Industrial Estate Plot C4

Drawing Title

Proposed Elevations

Scale	Date	Drawn By	Checked By	Office
1:500@A3		TS	MG	Wrexham
Job Number	Drawing Number	Revision		
13004	GA 02			

TACP Architects Ltd
27/29 Grosvenor Road
Wrexham
LL11 1DH
T. 01978 291161
F. 01978 351735
E. admin@tacparchitects.co.uk

www.tacparchitects.co.uk



Architecture • Interior Design • Healthcare Planning • Conservation • Masterplanning • Sustainable Design