



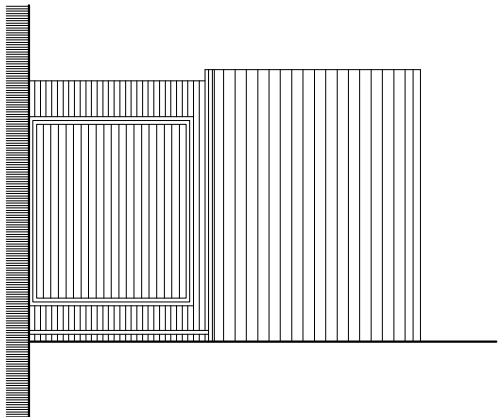


NORTH ELEVATION (FRONT)

Scale 1:100

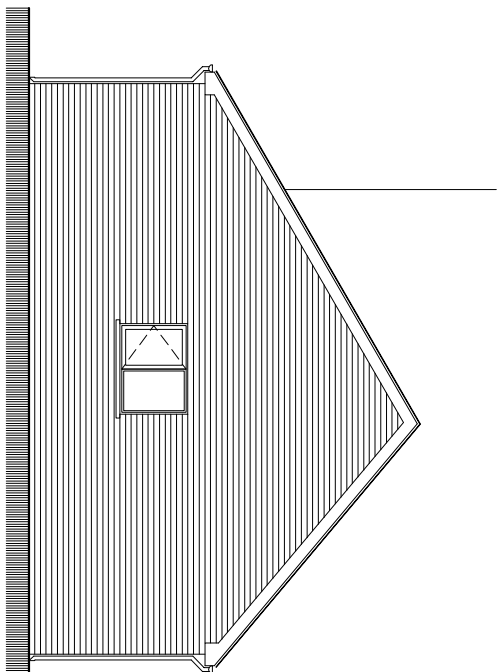


EAST ELEVATION (SIDE)

Scale 1:100

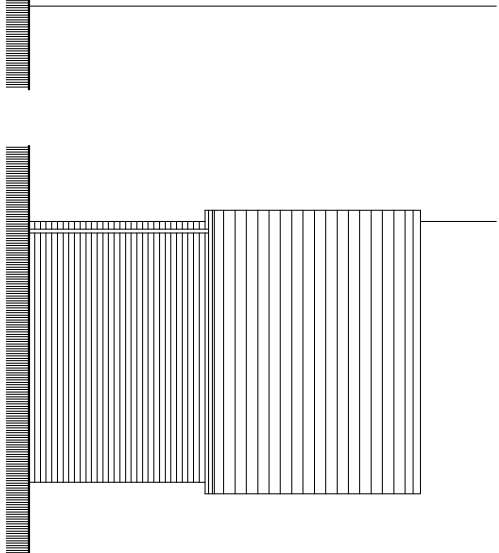

SOUTH ELEVATION (REAR)


Scale 1:100

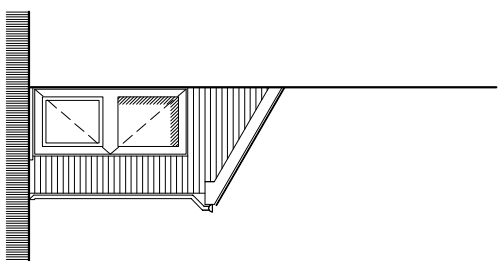

WEST ELEVATION (SIDE)


Scale 1:100

+ TR1 - Indicates position of small tree to be removed to provide access to garage.
LP - Indicates existing lighting column to remain unaffected as part of the proposed works.

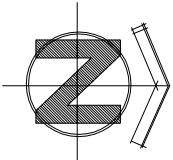

PROPOSED SITE PLAN

Scale 1:200

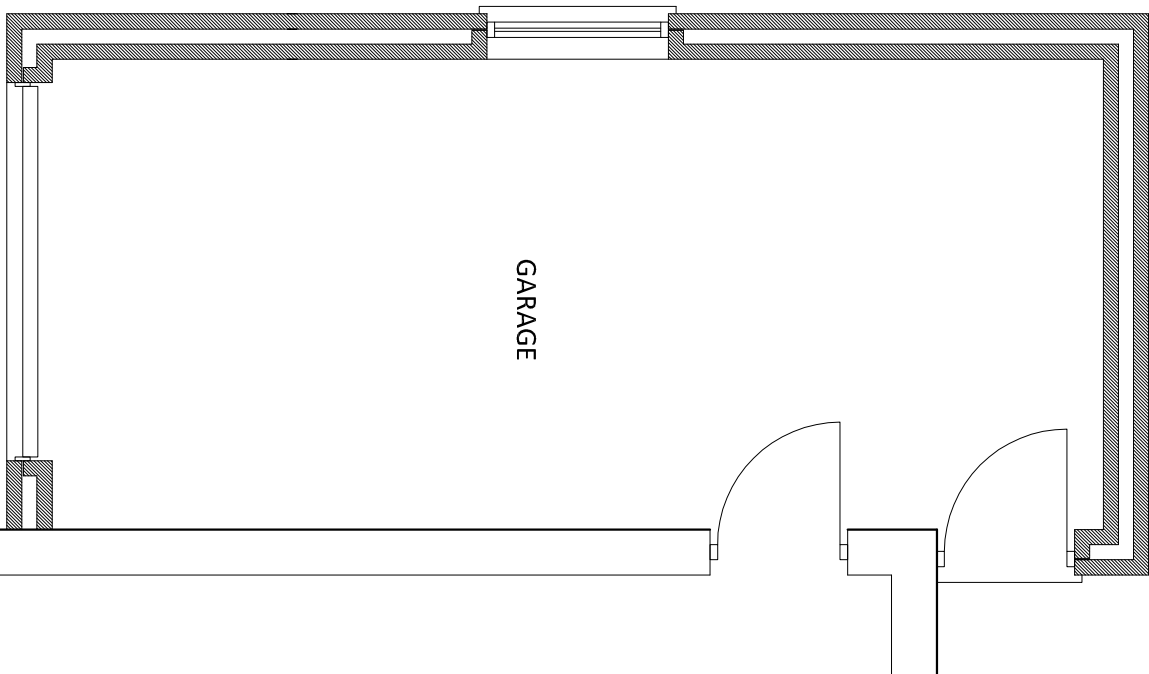

FLOOR PLAN

Scale 1:50

MATERIALS:

Roof: Flat concrete roof tiles, colour and profile to match adjacent house.
Walls: Brown facing brickwork to match adjacent house.
Doors: Brown coloured upvc personnel door to side to match existing house. Main garage door to be painted steel insulated roller shutter.
Fascia board and soffit: To be brown coloured upvc to match adjacent house.
Rainwater Goods: Brown coloured upvc gutters and downpipes to match adjacent house.

MR & MRS ROBERTS
15 GARDEN COURT
WREXHAM, LL11 2SQ

PROPOSED SITE PLAN FLOOR PLAN AND ELEVATIONS

DATE	SCALE @ A3	DRAWING NO.	REV
OCTOBER 2013	VARIOUS	PL02	.
DO NOT SCALE			