



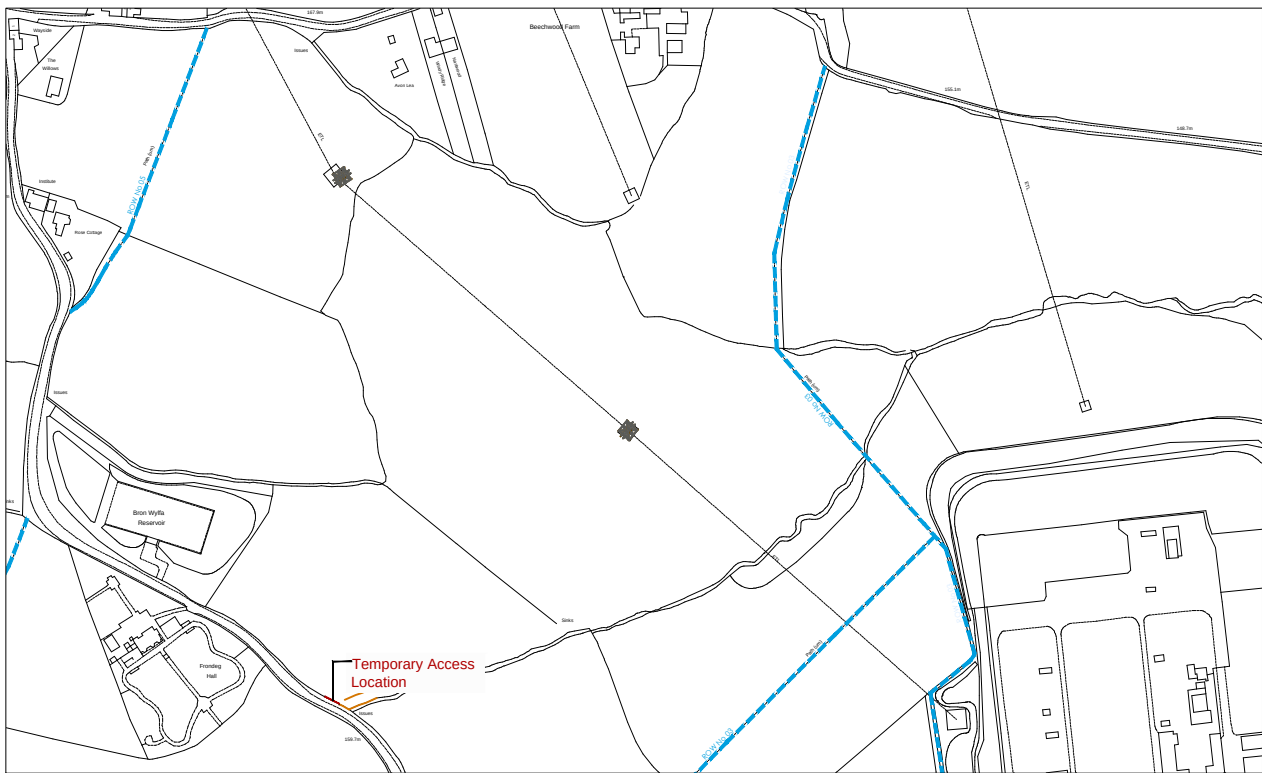

Key Site Plan Scale: 1: 5000



Indicative Post and Rail Fence

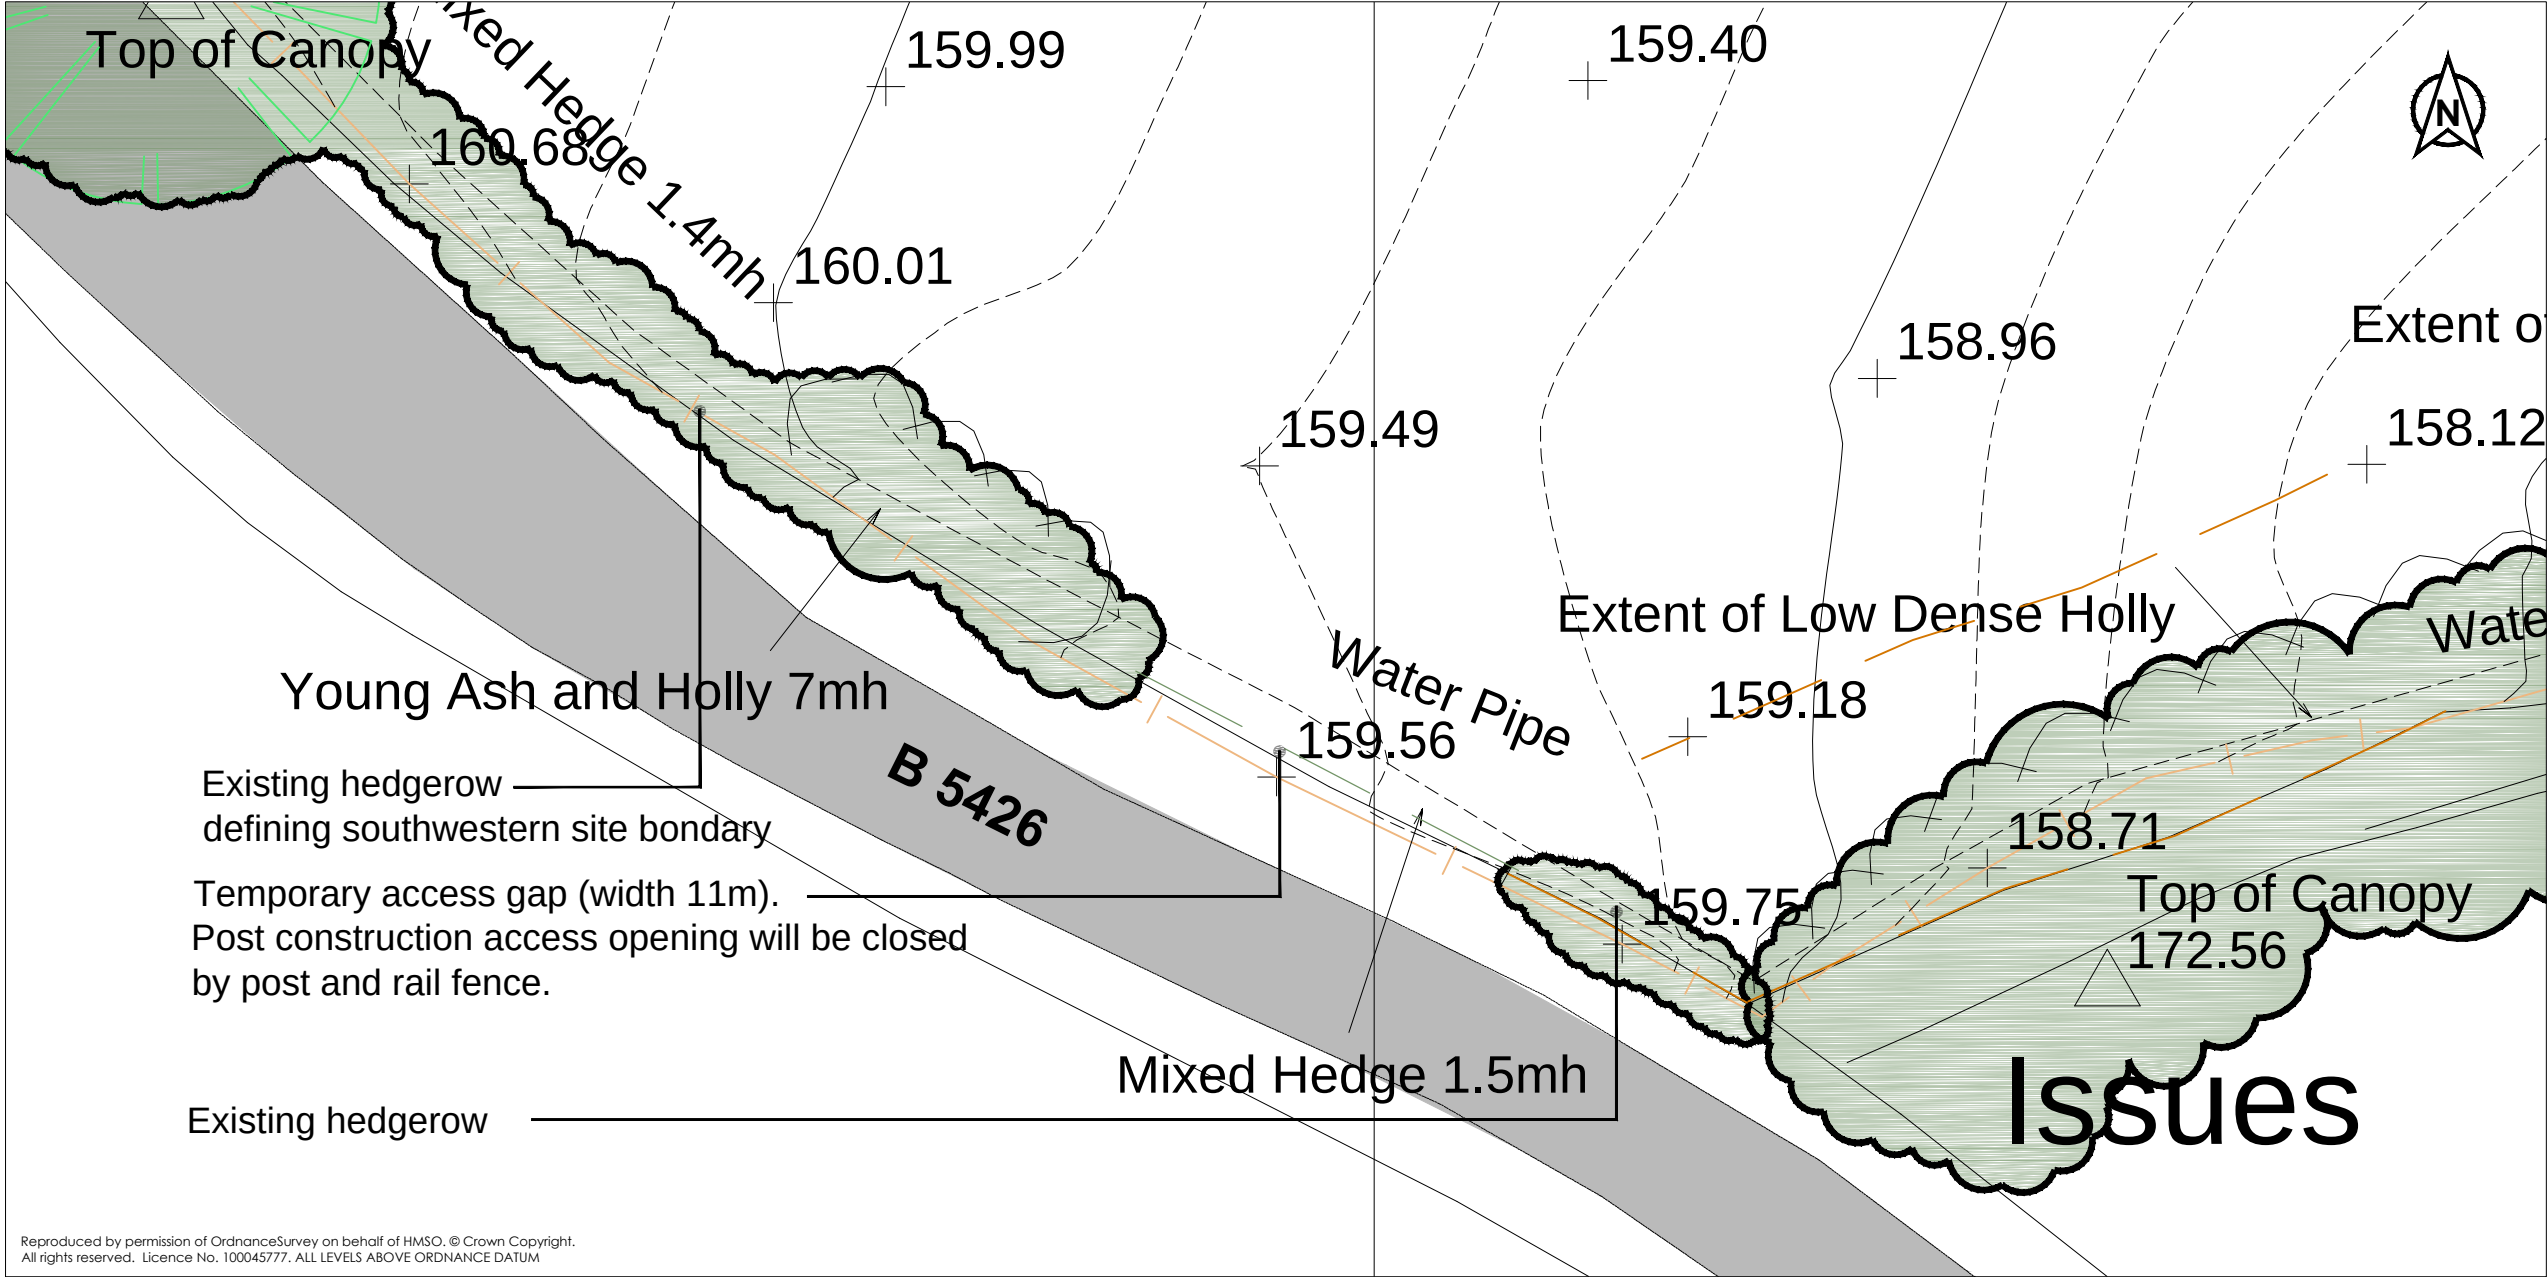

Scale: 1: 200

NOTE: with reference to drawings L-WCBC-01 & L-WCBC-02

rev:	date:	details:
 The Old Dairy Yanworth Cheltenham Gloucestershire GL54 3LQ tel: 01285 721072		
client:	Wrexham County Borough Council	
project:	Legacy PV Installation	
title:	Proposed Temporary Construction Access	
scale:	date:	drawn by:
As shown	01/04/14	JLB
checked by:	AW	size:
Project ref:	W19/WCBC/1	W19/WCBC/03