



Woodward's Rock

existing trees adjacent site

Whalley's Way

PMS01
328447.373mE
342981.194mN
124.408mI

66

C 121.15
H 122.32

C 121.93
H 124.96

121000

122000

123000

124000


Red line indicates
site boundary

Site Area
3583.75 m²

Existing trees

Site Plan as Existing

Scale: 1 : 200

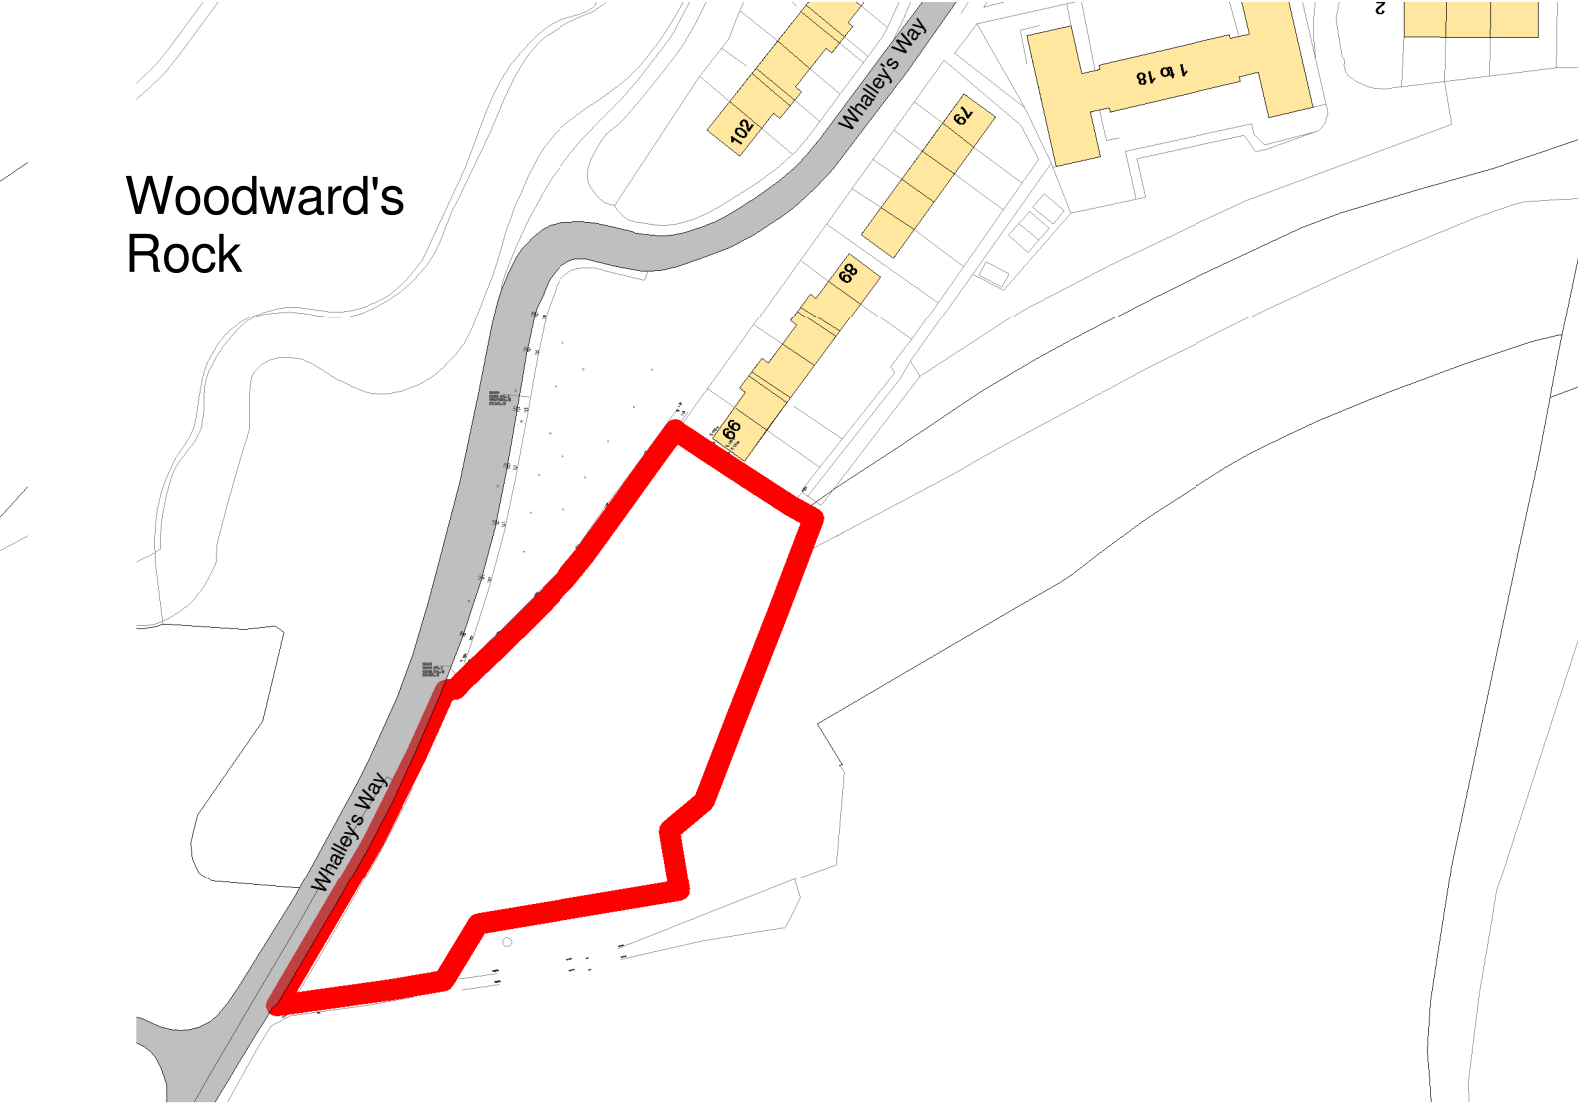

Woodward's
Rock

Location Plan

Scale: 1 : 1250

0m 25m 50m 75m 100m 125m

SCALE 1:1250 @ A1

Site Area: 3583.8m²

b	Issued for Planning	APL	NM	14.03.14
a	First Issue of Drawing	mc	nm	01.11.13
Rev.	Revision description	Drawn	Checked	Date

Project Status

PLANNING PERMISSION

Lovelock Mitchell Architects
3 Stanley Street Chester CH1 2LS
Tel +44 (0) 1244 404321
Fax +44 (0) 1244 404340
e-mail: admin@lovelockmitchell.com
web: www.lovelockmitchell.com

Project
Wales and West Housing - Acrefair,
Whalleys Way 2

Title
Location and Site Plan as Existing



VISUAL SCALE 1:200 @ A1

Scale @ A1	Drawn By	Checked By	Date
As indicated	apl	nm	16.10.13
Job No.	Sheet No.	Rev.	
1164	101	b	