


Number


C413.08A

NOTES:
THIS DRAWING IS COPYRIGHT. DO NOT SCALE FROM THIS DRAWING. WORK TO FIGURED DIMENSIONS ONLY. CHECK ALL DIMENSIONS ON SITE. ANY DISCREPANCIES TO BE NOTIFIED TO THE ARCHITECT.

NORTH ELEVATION

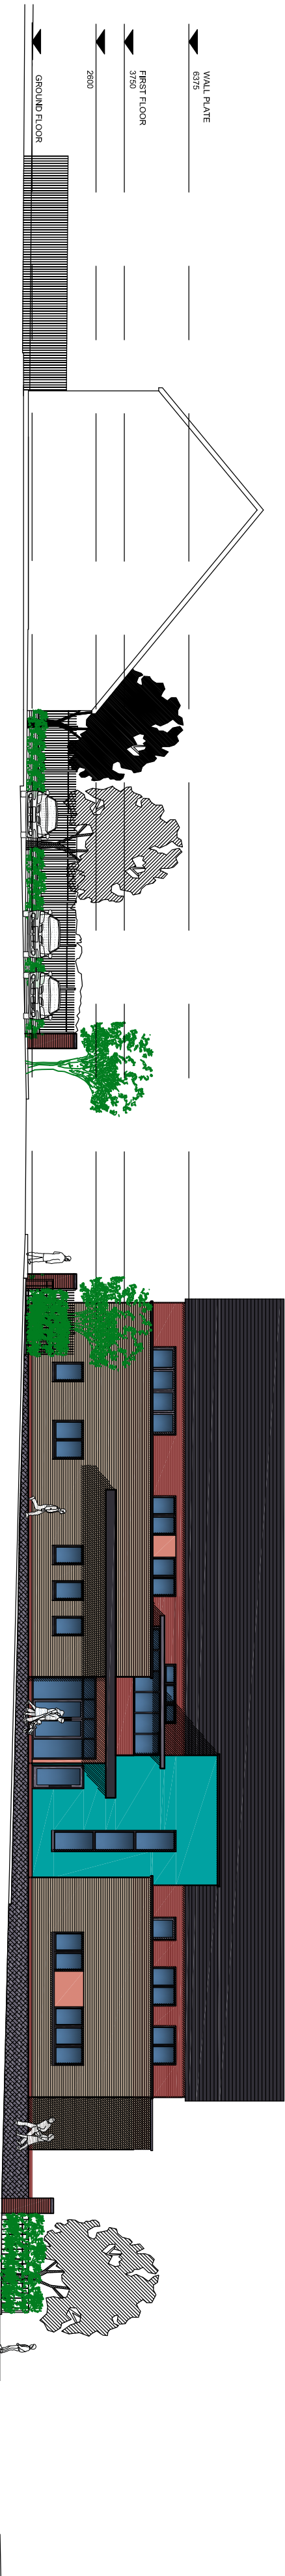

WEST ELEVATION

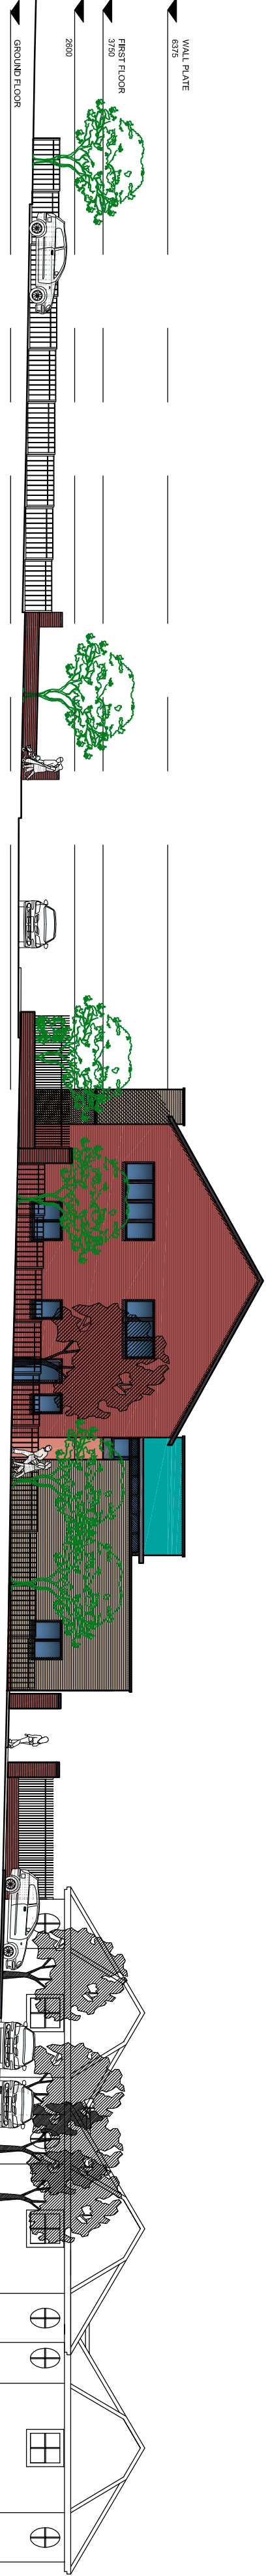

A	AMENDMENTS TO BUILDING HEIGHT AND WINDOW OPENINGS FOLLOWING ENGINEERS 06/02/14 INSTALLMENT.	
REVISIONS		

Job
CAIA PARK PRIMARY CARE RESOURCE CENTRE, WREXHAM

Drawing
Elevations 01

Number
C413.08A

Scale	Date	Drawn	Checked
1:200	24/04/12	LW	SV

Ainsley Common
architecture . urban design

THE OLD POLICE STATION, 15 GYNNE WAX, HAWARDEN, CH5 3NS
Tel: 01244 537100 Fax: 01244 537727 caia@ainsleycommon.co.uk
Ainsley Common Architects Ltd. Registered Engineer & Wales No. 4185946
Registration Office: 1 Ffynon Street, Llanwrda Square, Brecknock CH4 1LN
www.ainsleycommonarchitects.co.uk