




SIDE ELEVATION (SOUTH EAST)

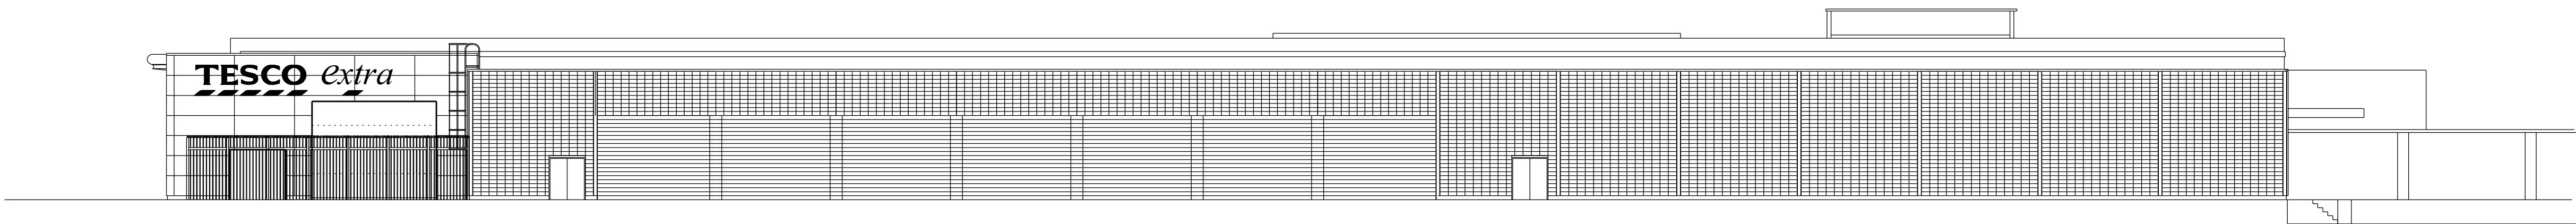

REAR ELEVATION (SOUTH EAST)

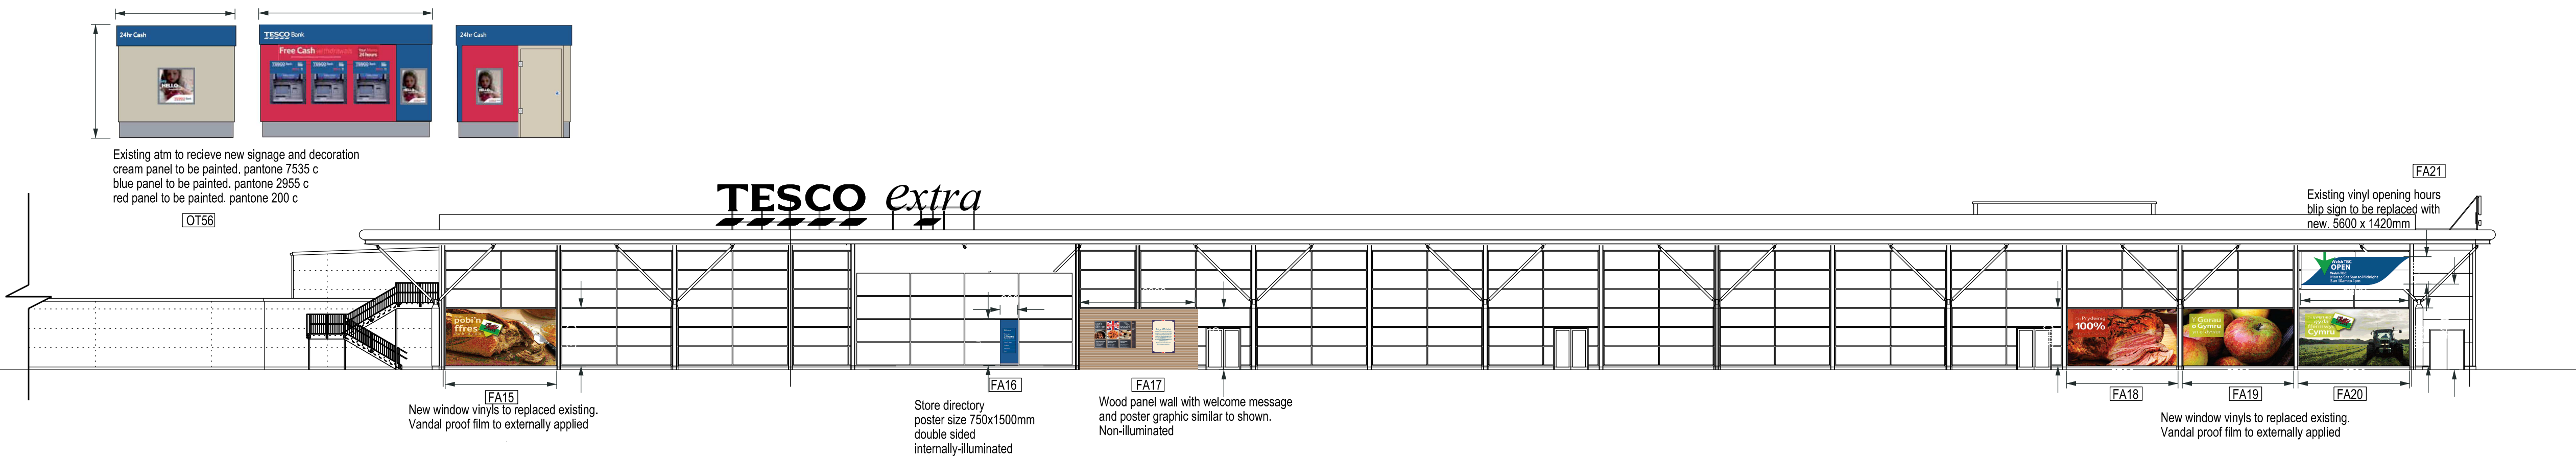


FRONT ELEVATION (NORTH WEST)

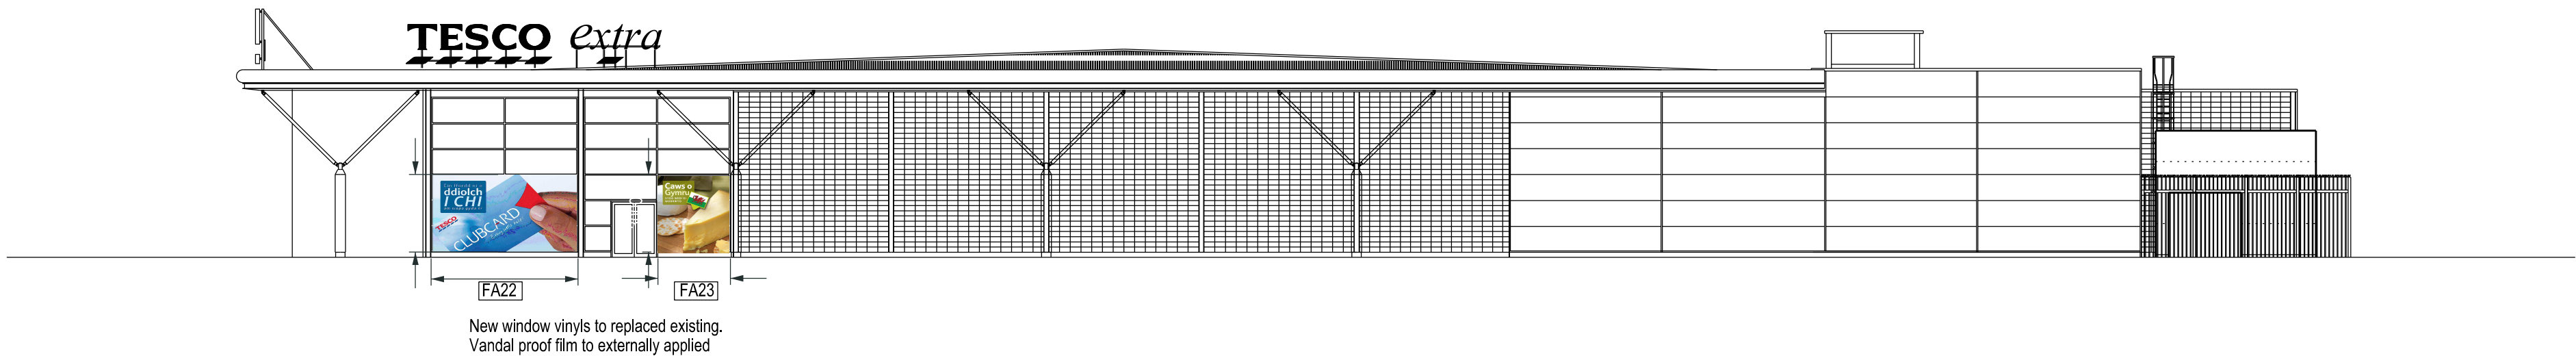

SIDE ELEVATION (SOUTH WEST)

SIGNAGE KEY
[HG##] = HANGING SIGNAGE REFERENCE
[FA##] = FACIA SIGNAGE REFERENCE
[OT##] = OTHER SIGNAGE REFERENCE

 

Architects are to be notified of any discrepancies.
Contractors must check all dimensions on site.
This drawing is subject to copyright laws and is for use on this project only.
This drawing is to be used solely for the information as titled only.
For other information refer to the latest revision of any cross referenced drawings.
To be read in conjunction with relevant design standards/protocols

#	17/04/2014	First Issue	RC	MA
Rev	Date	Description	Dm	Ckd

Status: Planning

Client:



Project name:

Wrexham

Project address:

Crescent Road

Drawing Title:

Proposed Store Signage Elevations

Job No:	Drg No:	Revision:
5280	P04	-
Date:	Scale:	Sheet size:
17/04/2014	1:200	A1

Craven Lodge
37 Victoria Avenue
Harrogate
North Yorkshire
HG1 5PX

Tel: +44(0) 1423 531 100
Fax: +44(0) 1423 531 449
Web: www.smithsmalley.co.uk
Email: admin@smithsmalley.co.uk