


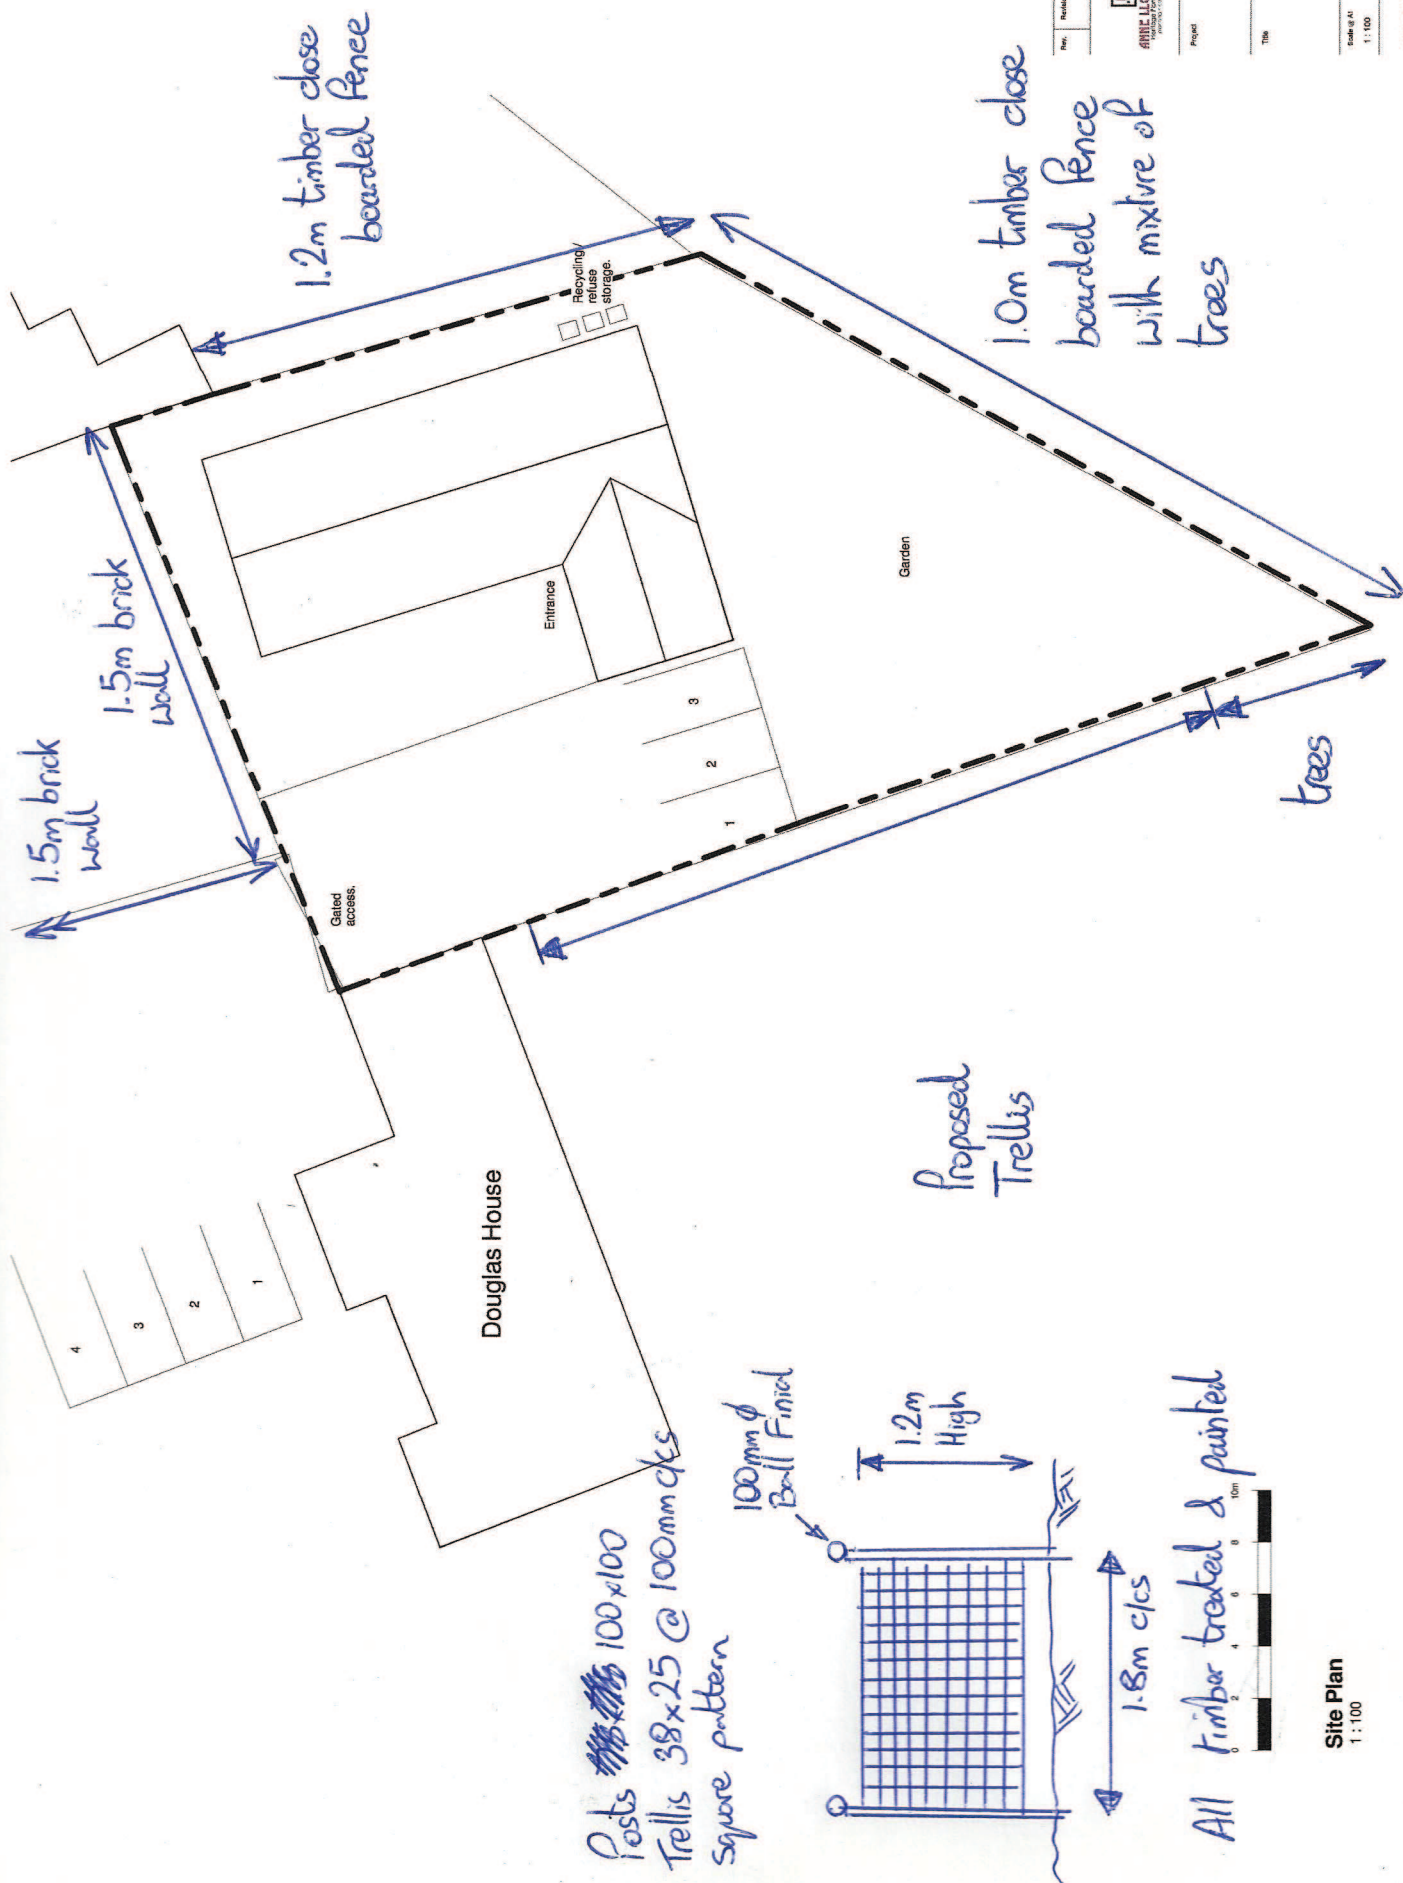

Rev.	Revised description	Revised by	Revised date
1			

0100 0776477022
 0100 0776477022
 0100 0776477022
 0100 0776477022

Project
 Douglas House, Penycae

Title
 Proposed Site Plan

Scale of A1	Scale of A2	Drawn by	Checked by	Date
1:100	1:200	GE	ALM	14/12/13

Job No. 10201
 Drawing Number 10201
 Sheet No. 1 of 1

Site Plan
 1:100