


DO NOT SCALE FROM THIS DRAWING

The content of this drawing is subject to the provision of the Copyright Act 1956.
Work to figured dimensions only. Site dimensions are to be checked before work is started.
Any discrepancy whatsoever between any information contained on this drawing and any other document or drawing must be drawn to the attention of the Architect by the contractor before the work is executed.
IF IN DOUBT ASK IMMEDIATELY.

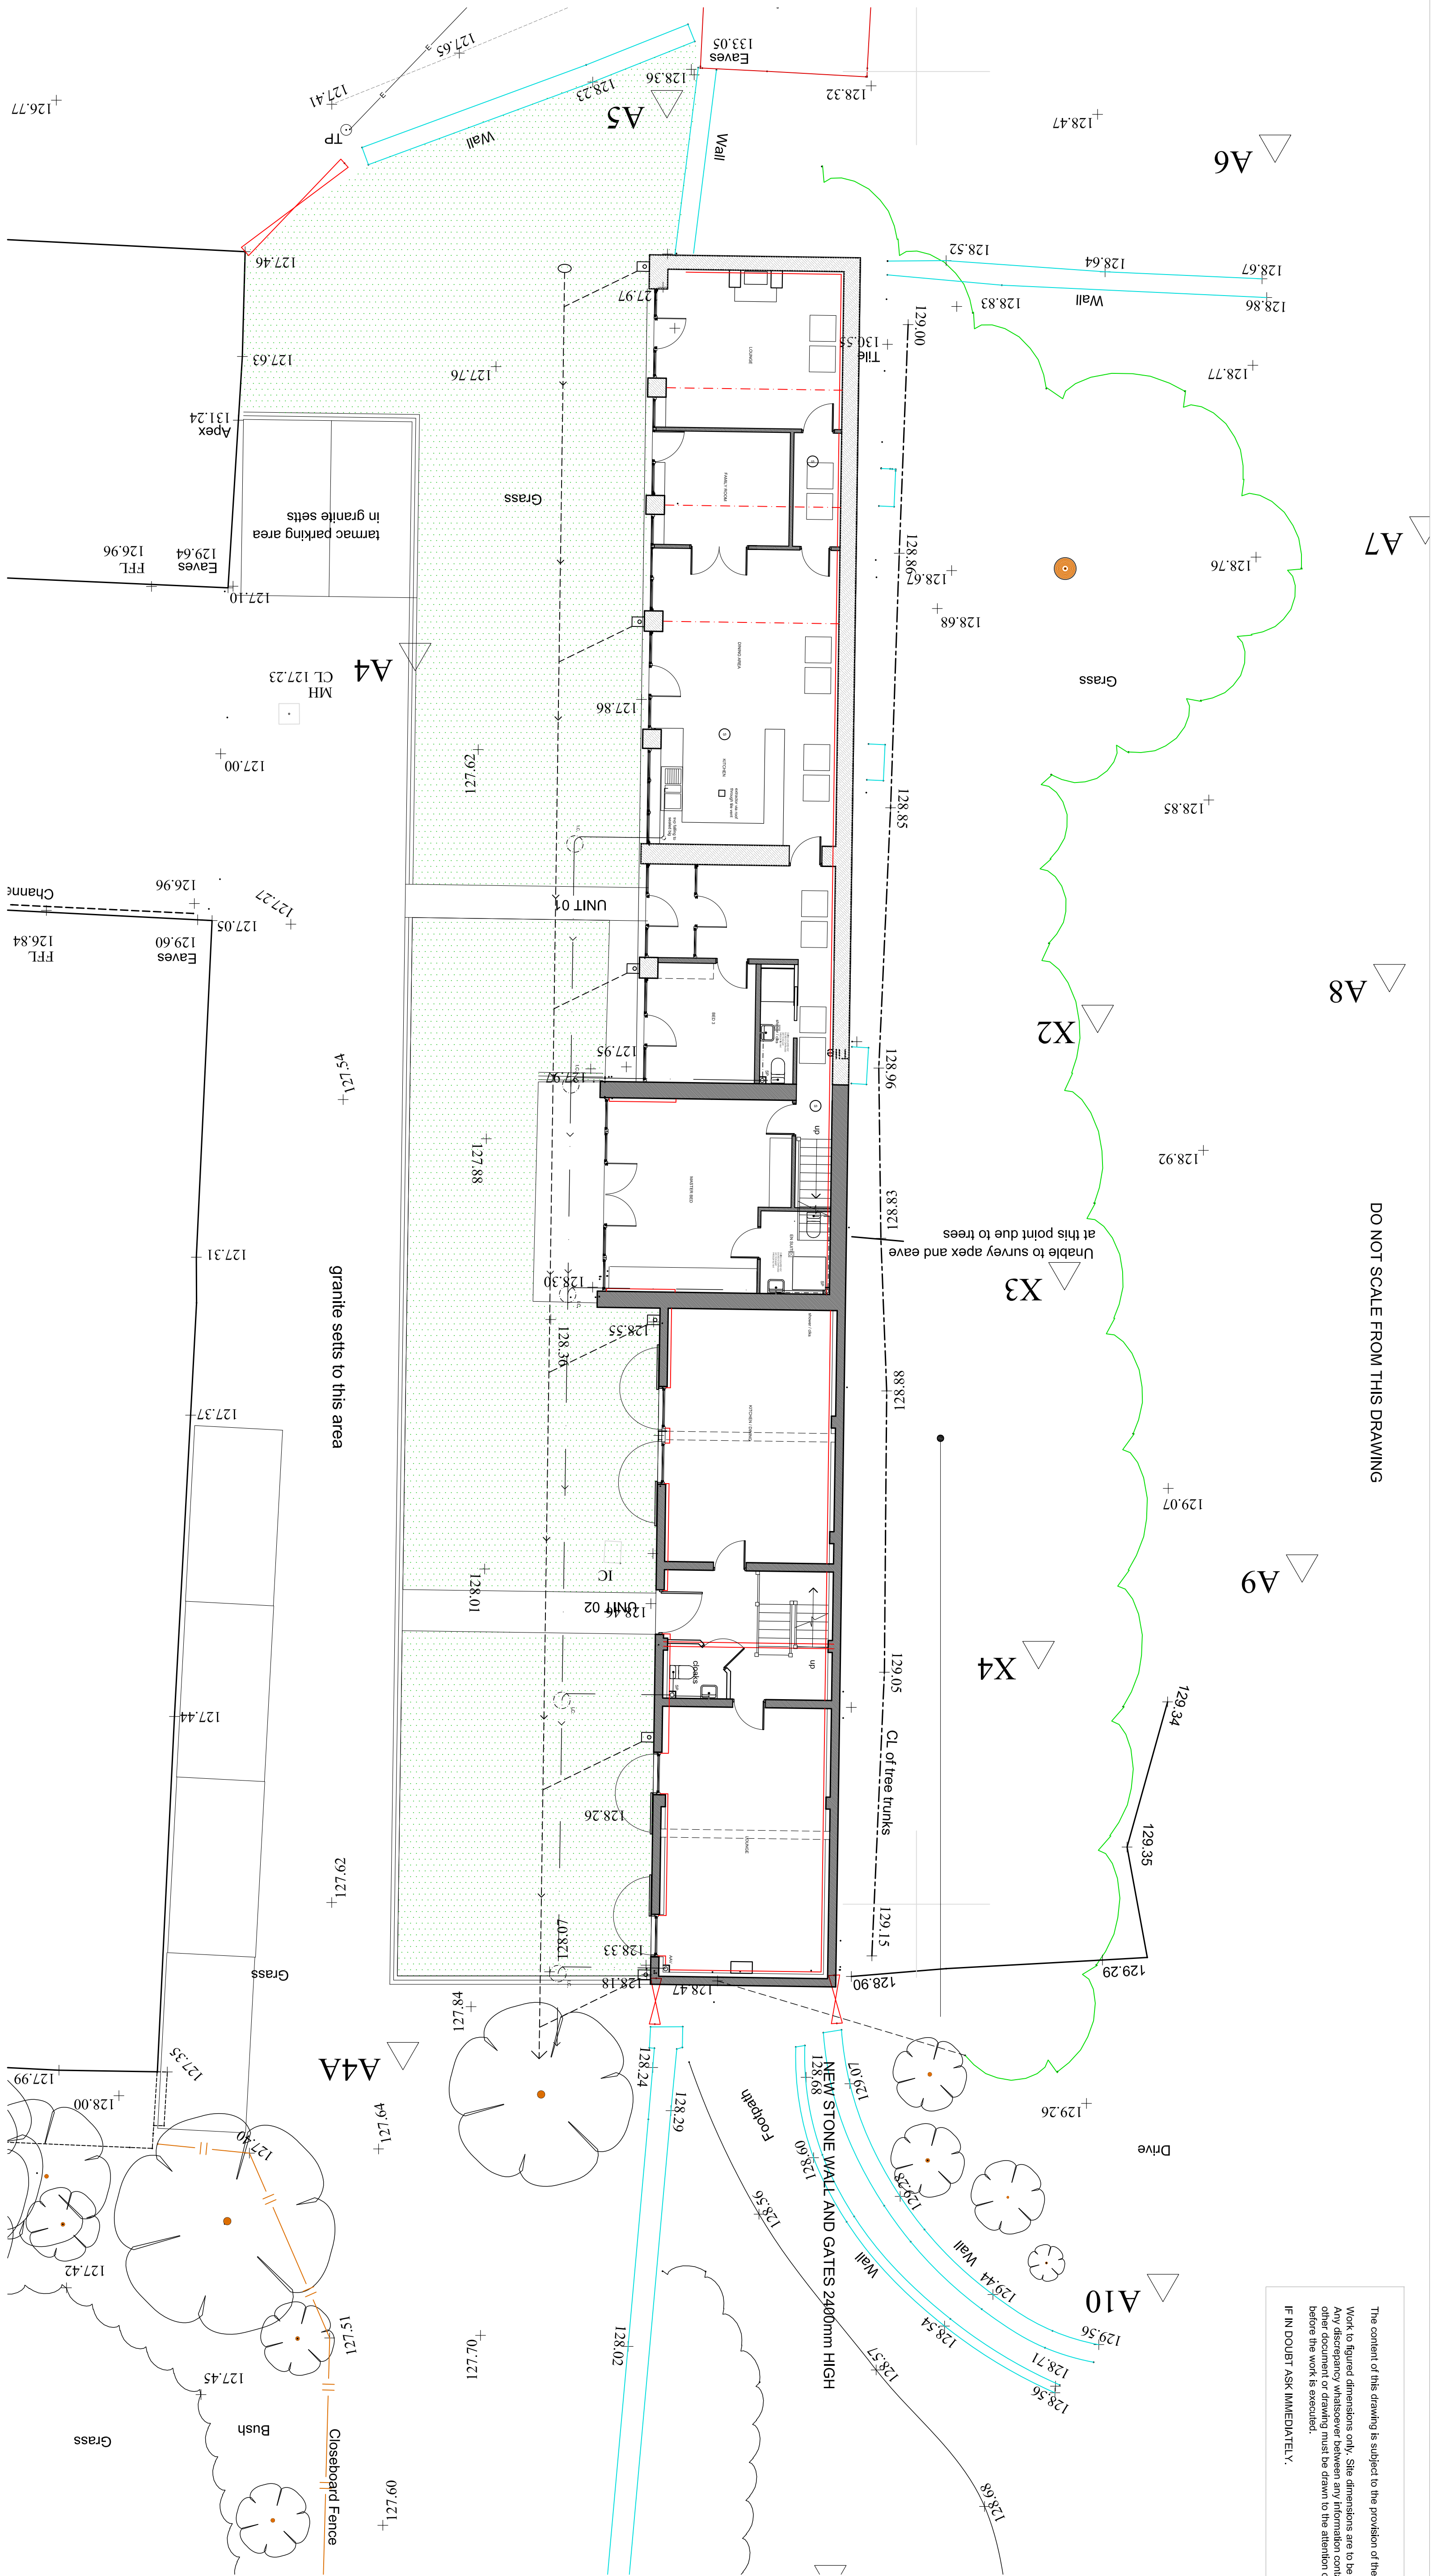

SITE PLAN 1 : 100

willacy horsewood partnership

client
MARK WAKEFIELD

job
PROPOSED CONVERSION OF EXISTING OUTBUILDINGS,
HIGHER BERSE FARM, HIGHER BERSE ROAD, WREXHAM LL11 9PL

title
SITE PLAN

scale	date	job no.	drawing no.	rev
1 : 100	AUG13	WH1131	S01	B

■ mollington garage, parkgate road, chesler CH11 6NP
■ willacy horsewood co.uk
Tel: 01244 853891 Fax: 01244 853892 E-Mail: info@willacyhorsewood.co.uk