





Site Plan as Existing
Scale: 1 : 200

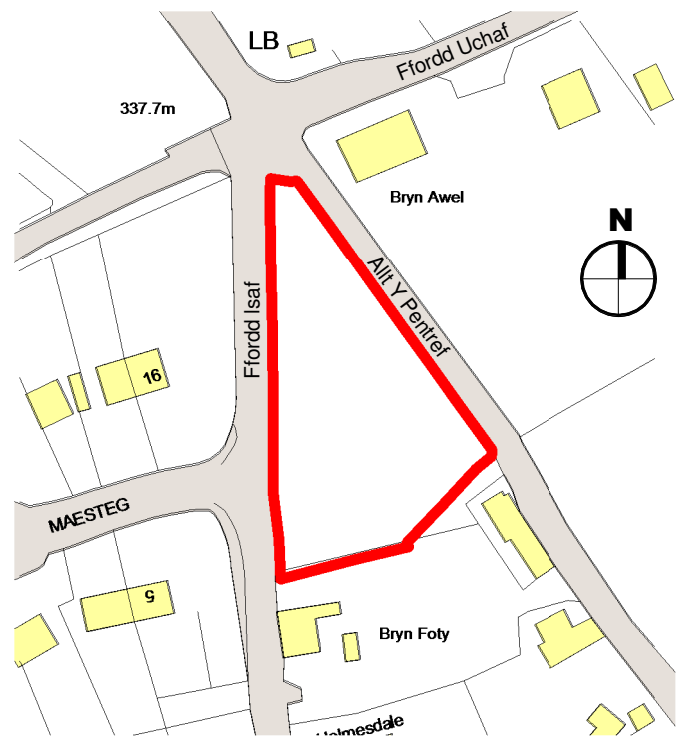

Location Plan
Scale: 1 : 1250

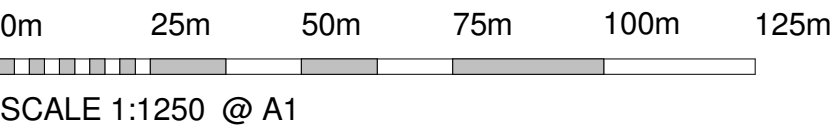

Site Area: 1418.4m²

b	Issued for Planning	APL	NM	14.03.14
a	First Issue of Drawing	mc	nm	04.11.13
Rev.	Revision description	Drawn	Checked	Date

Project Status				
PLANNING PERMISSION				



Lovelock Mitchell Architects
3 Stanley Street Chester CH1 2LS
Tel +44 (0) 1244 404321
Fax +44 (0) 1244 404340
e-mail: admin@lovelockmitchell.com
web: www.lovelockmitchell.com

Project
**Wales and West Housing - Maesteg
Gwynfryn - LL11 5YU**

Title
Location and Site Plan as Existing



VISUAL SCALE 1:200 @ A1

Scale @ A1	Drawn By	Checked By	Date
As indicated	mc	nm	05/07/13

Job No.	Sheet No.	Rev.
1162	101	b

Drawing Number