



Number

C413.09A

NOTES:
THIS DRAWING IS COPYRIGHT. DO NOT SCALE FROM THIS DRAWING. WORK TO FIGURED DIMENSIONS ONLY. CHECK ALL DIMENSIONS ON SITE. ANY DISCREPANCIES TO BE NOTIFIED TO THE ARCHITECT.

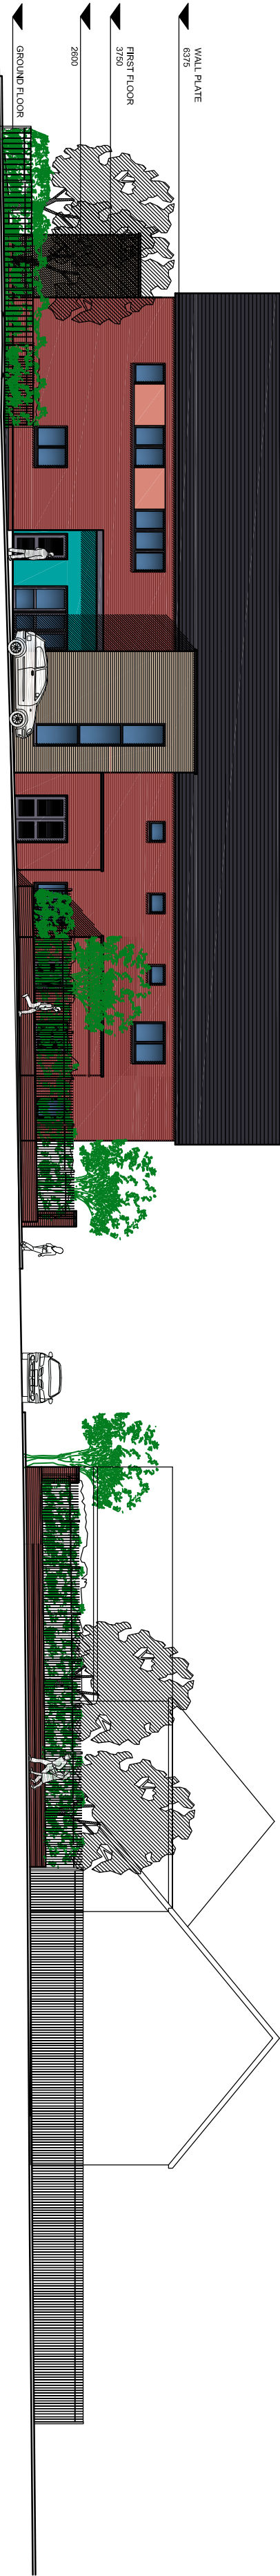

SOUTH ELEVATION

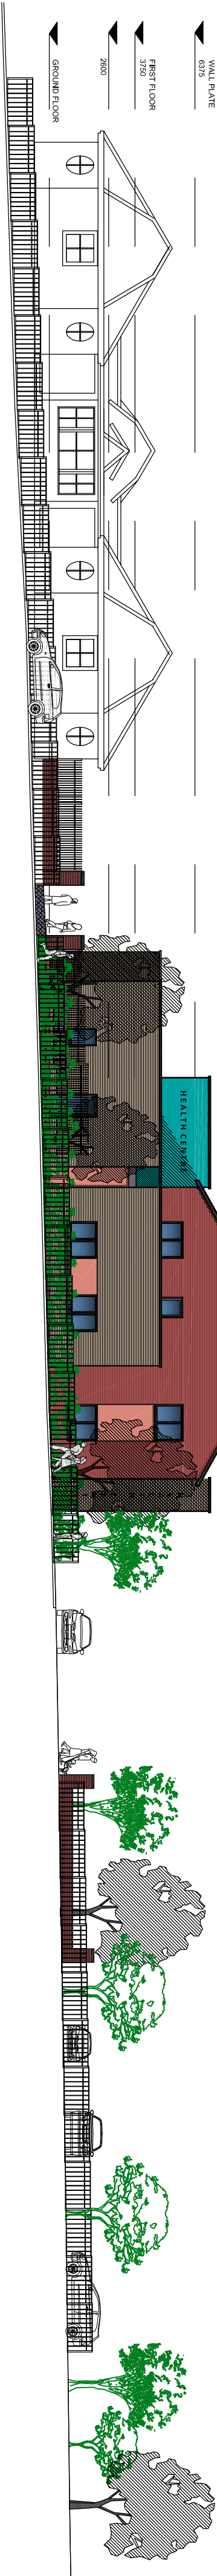

EAST ELEVATION

A	AMENDMENTS TO BUILDING HEIGHT AND WINDOW OPENINGS FOLLOWING ENGINEERS 06/02/14 INSTALLMENT.	
REVISIONS		

Job
CAIA PARK PRIMARY
CARE RESOURCE
CENTRE, WREXHAM

Drawing
Elevations 02

Number
C413.09A

Scale	Date	Drawn	Checked
1:200	24/04/12	LW	SV
1:200			
1:200			

Ainsley Common
architecture . urban design

THE OLD POLICE STATION, 15 GYNNE WAY, HAWARDEN, CH5 3NS
Tel: 01244 537100 Fax: 01244 537767
Ainsley Common Architects Ltd. Registered Engineer & Wales No. 418594
Registration Office: 1 Ffynon Street, Llanwrda Square, Brecknock CH4 1LN
www.ainsleycommonarchitects.co.uk