



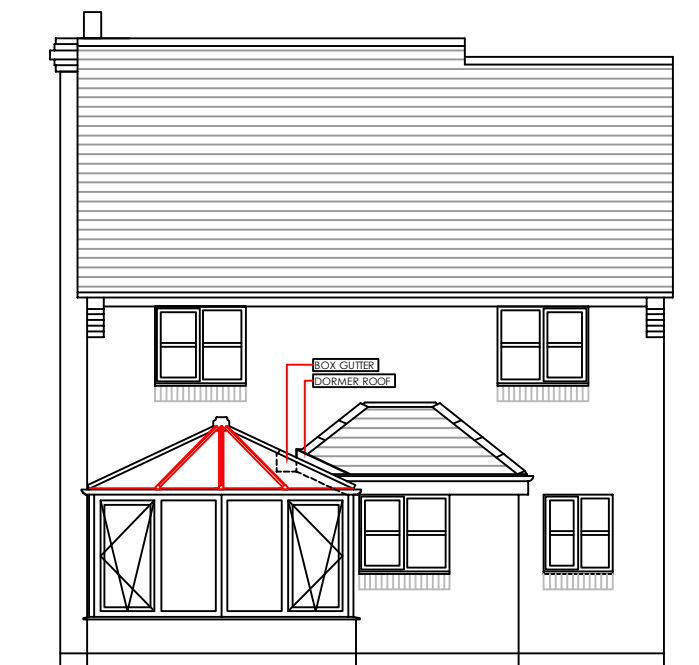

REAR ELEVATION

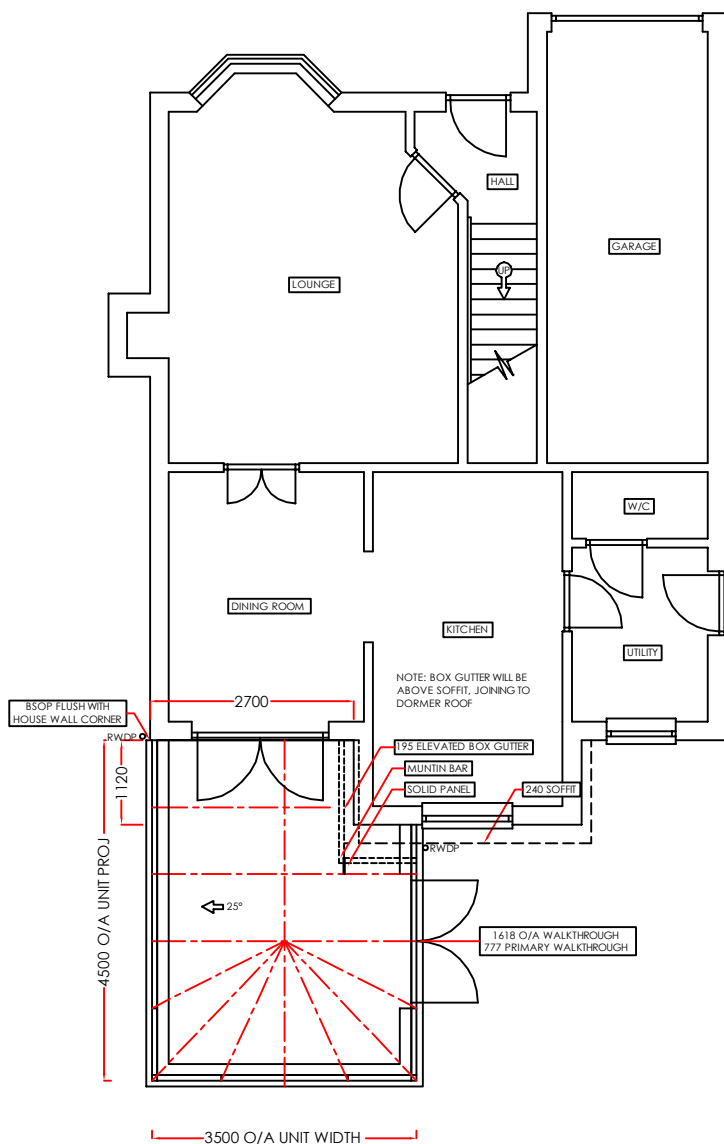

PLAN VIEW

NOTES:

EXISTING PHYSICAL BARRIER TO REMAIN.

ALL CRUSADER CONSERVATORIES ARE EXTERNALLY GLAZED & FITTED WITH INTERNAL SECURITY TAPE.

ANY DRAWINGS OR PLANS DEPICTED MAKE NO ALLOWANCE FOR THE PROVISION OF ANY TIE BARS WITHIN THE ROOF OF THE PROPOSED CONSERVATORY. THIS CAN ONLY BE DETERMINED ONCE THE ROOF IS PUT INTO MANUFACTURE.

THIS DRAWING IS THE COPYRIGHT OF ANGLIAN HOME IMPROVEMENTS AND MUST NOT BE REISSUED, LOANED OR COPIED WITHOUT THEIR CONSENT.

ALL DIMENSIONS ARE IN MILLIMETRES (mm) UNLESS NOTED

DO NOT USE FOR BASE LAYING PURPOSES

REVISIONS:

REVISIONS:		



Drawing title: **PROPOSED PLAN AND REAR ELEVATION**

CONTRACT No. : 099/78341 Revision : Page No: 1 of 2

Proposed: PVCU WHITE KNIGHT CONSERVATORY
at: 26 ST. GILES PARK
GWERSYLLT
WREXHAM
CLWYD, LL11 4AX
For :..... DR DAVIES

Drawers initials: DJB Scale : 1:100 Date: 16/08/2013

Scale Bar 1:100
(metres)

(Produced on A3 Paper)