

Number C801.04M

NOTES:
THIS DRAWING IS COPYRIGHT. DO NOT
SCALE FROM THIS DRAWING. WORK TO
FIGURED DIMENSIONS ONLY. CHECK ALL
DIMENSIONS ON SITE. ANY DISCREPANCIES
TO BE NOTIFIED TO THE ARCHITECT.

wrexham
COUNTY BOROUGH COUNCIL
CYNGOR BWRDEISTREF SIROL
wreccsam

Pennaf

PLAN 2

M	SITE BOUNDARY ADDED	05.03.14
L	NOTE ADDED FOR PARKING AREA ON T JUNCTION	28.06.13
K	REAR GARDEN FOR PLOTS 1,2,3,12,13,14,15,16 & 20 REVISED	21.06.13
J	SWP DRAINAGE LAYOUT OVERLAP ONTO SITE PLAN	29.11.12
H	PARKING SPACE TO PLOT 5 REVISED, VISION SPACE TO PLOT 14/15 AND 20/21 NOT EXHIBITING FOOTPATH	14.11.12
G	TREE HOLTS PROTECTION AREA UPDATED IN LINE WITH HIGHWAY DEPARTMENT'S COMMENTS	31.10.12
F	FTL REVISED TO ALIGN WITH DRAINAGE LAYER AND GATES PROVIDED AT THE FRONT OF PLOTS 2-7	22.10.12
E	FOOTPATH LEVELS PROVIDED AND PLOT 16/17 IMPROVED ALONG WITH CHANGES TO PARKING AND FENCES ALONG WITH 300 REQUIREMENTS	02.10.12
D	REVISED FOLLOWING UPDATES TO PLANS, ELEVATIONS & ROAD WIDTH	13.09.12
C	REVISED FOLLOWING UPDATES HOUSE PLANS	03.09.12
B	REVISED FOLLOWING COMMENTS FROM THE PLANNING OFFICER	22.06.12
A	REVISED FOLLOWING CHAIRS HIGHWAYS REPORT	16.06.12

Job **GLAN GORS HOUSING DEVELOPMENT for PENNAF HA**

Drawing **PROPOSED SITE LAYOUT**

Number **C801.04M**


Scale 1:500

THE OLD

For 01244 222

www

G. Wray

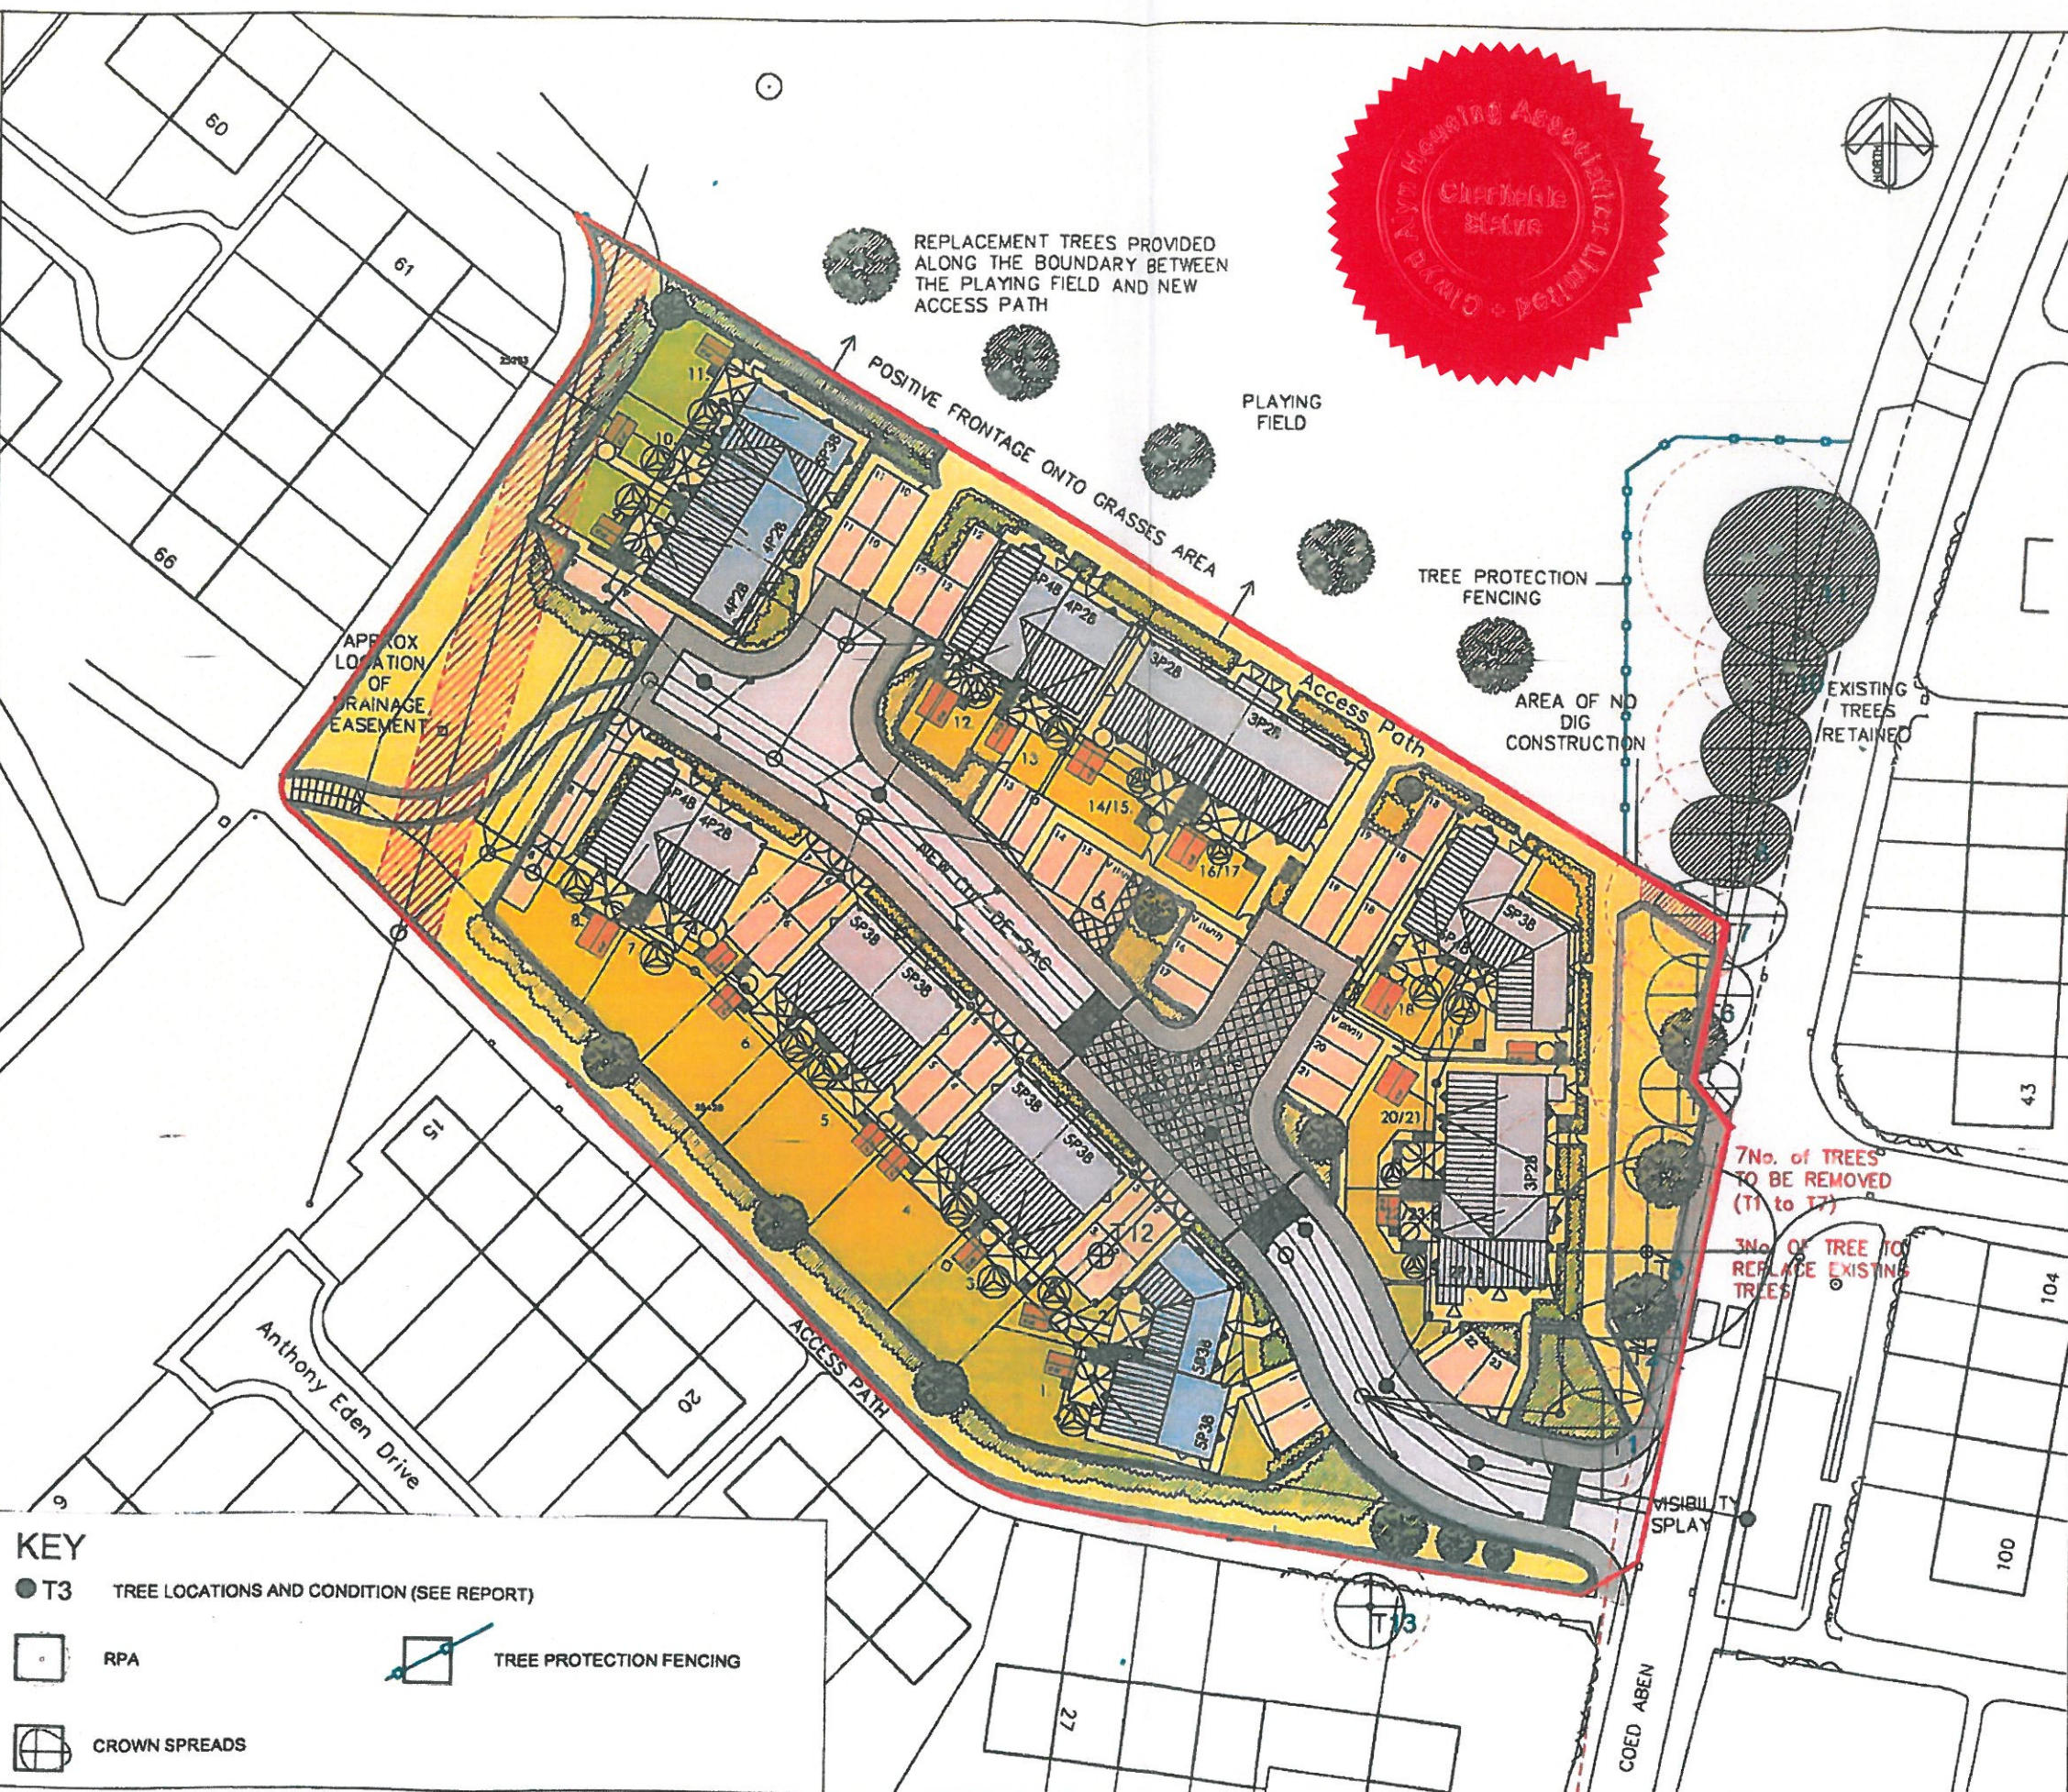

KEY

- T3 TREE LOCATIONS AND CONDITION (SEE REPORT)
- RPA
- CROWN SPREADS
- TREE PROTECTION FENCING

05 September 2008 3:24:40 pm - T:\Projects\Projects C800-C849\C801-Glan Gors Wrexham\CAU\C801.03-04L Site Plan.dwg