


Notes: -

- This drawing and the design is protected by copyright law.
- Do not scale from this drawing, refer any query.
- Contractor to check all dimensions on site and to report any discrepancy prior to construction or off-site fabrication commencing.
- All structural components / alterations shown are indicative and must be verified by a Structural Engineer.



South-East Elevation.

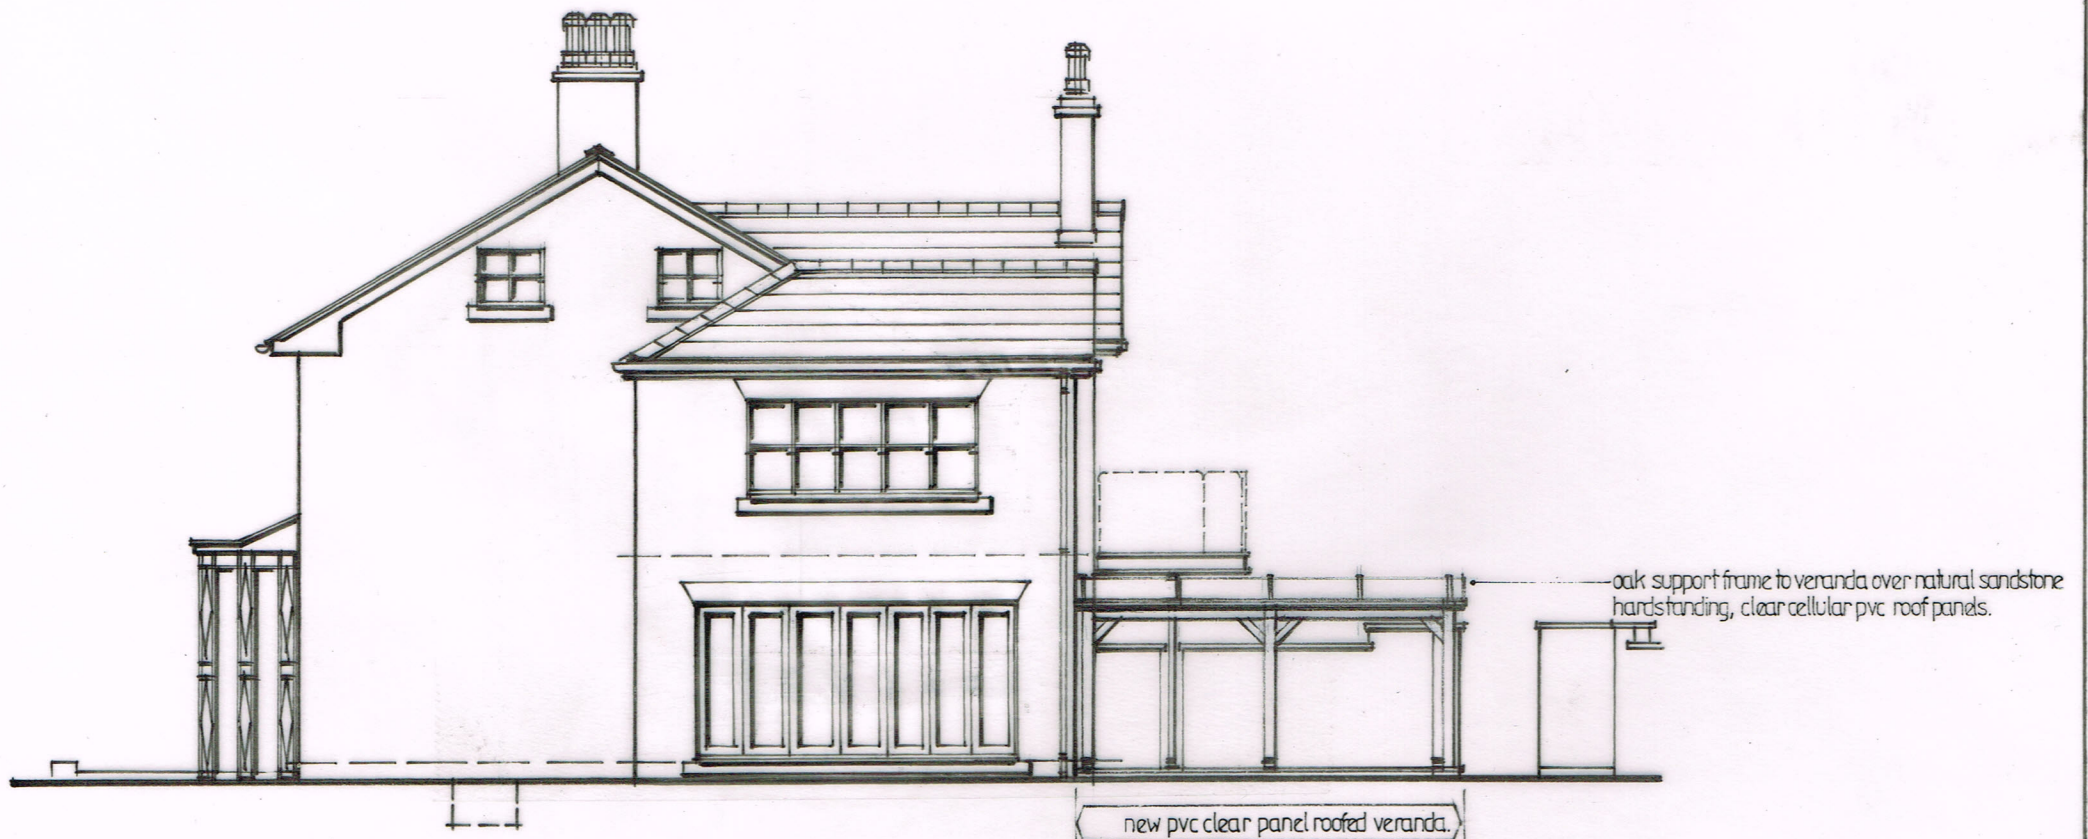

South-West Elevation.

Rev. C. Veranda added. 25:09:13.
 Rev. B. Moved recep. room door added window. 29:08:13.
 Rev. A South-West Elevation re-designed. 07:06:13.

ADS Architectural Design Services.
 Tel. / Fax. 01978 711900. / E-mail: cloy_ent@btinternet.com

Client: Mr. & Mrs. D. Jones.
Scheme: Althrey Lodge, Overton Road, Bangor-on-Dee,
 Wrexham LL13 0DA
 - Minor Alterations & Refurbishment Works.

Dwg Title: ELEVATIONS SHEET 2 - AS PROPOSED

Job No. / Dwg. No. / Rev.	Scale.	Date.
397 / SK05 / C	1:100 (@ A3)	May 2013.