



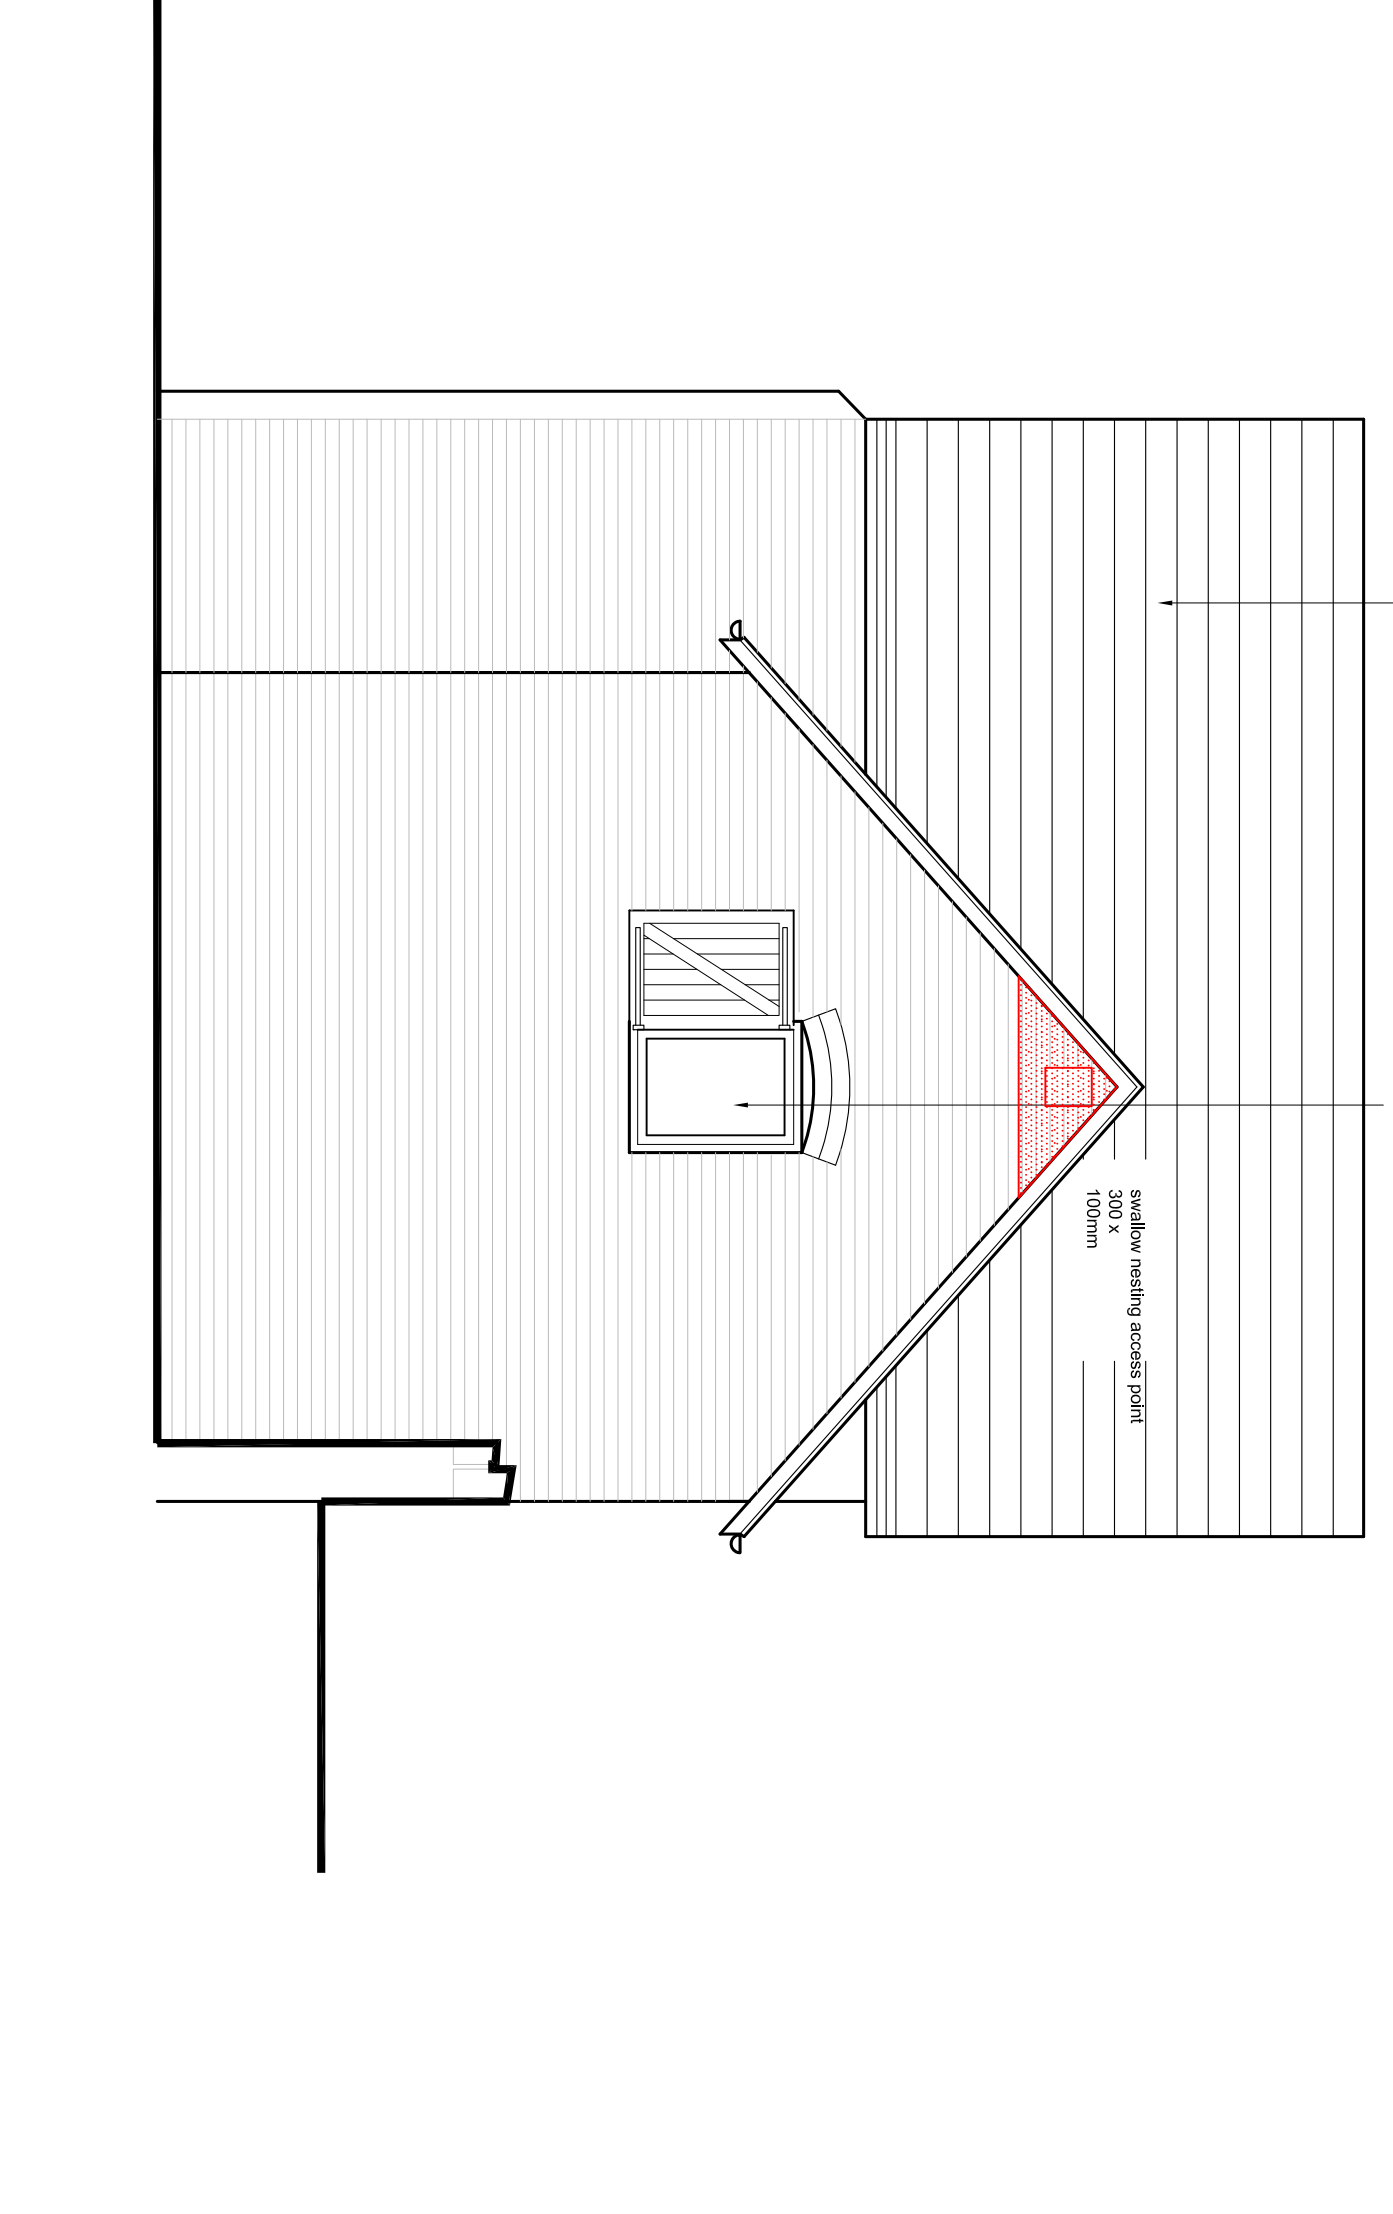

UNIT 02 SIDE ELEVATION

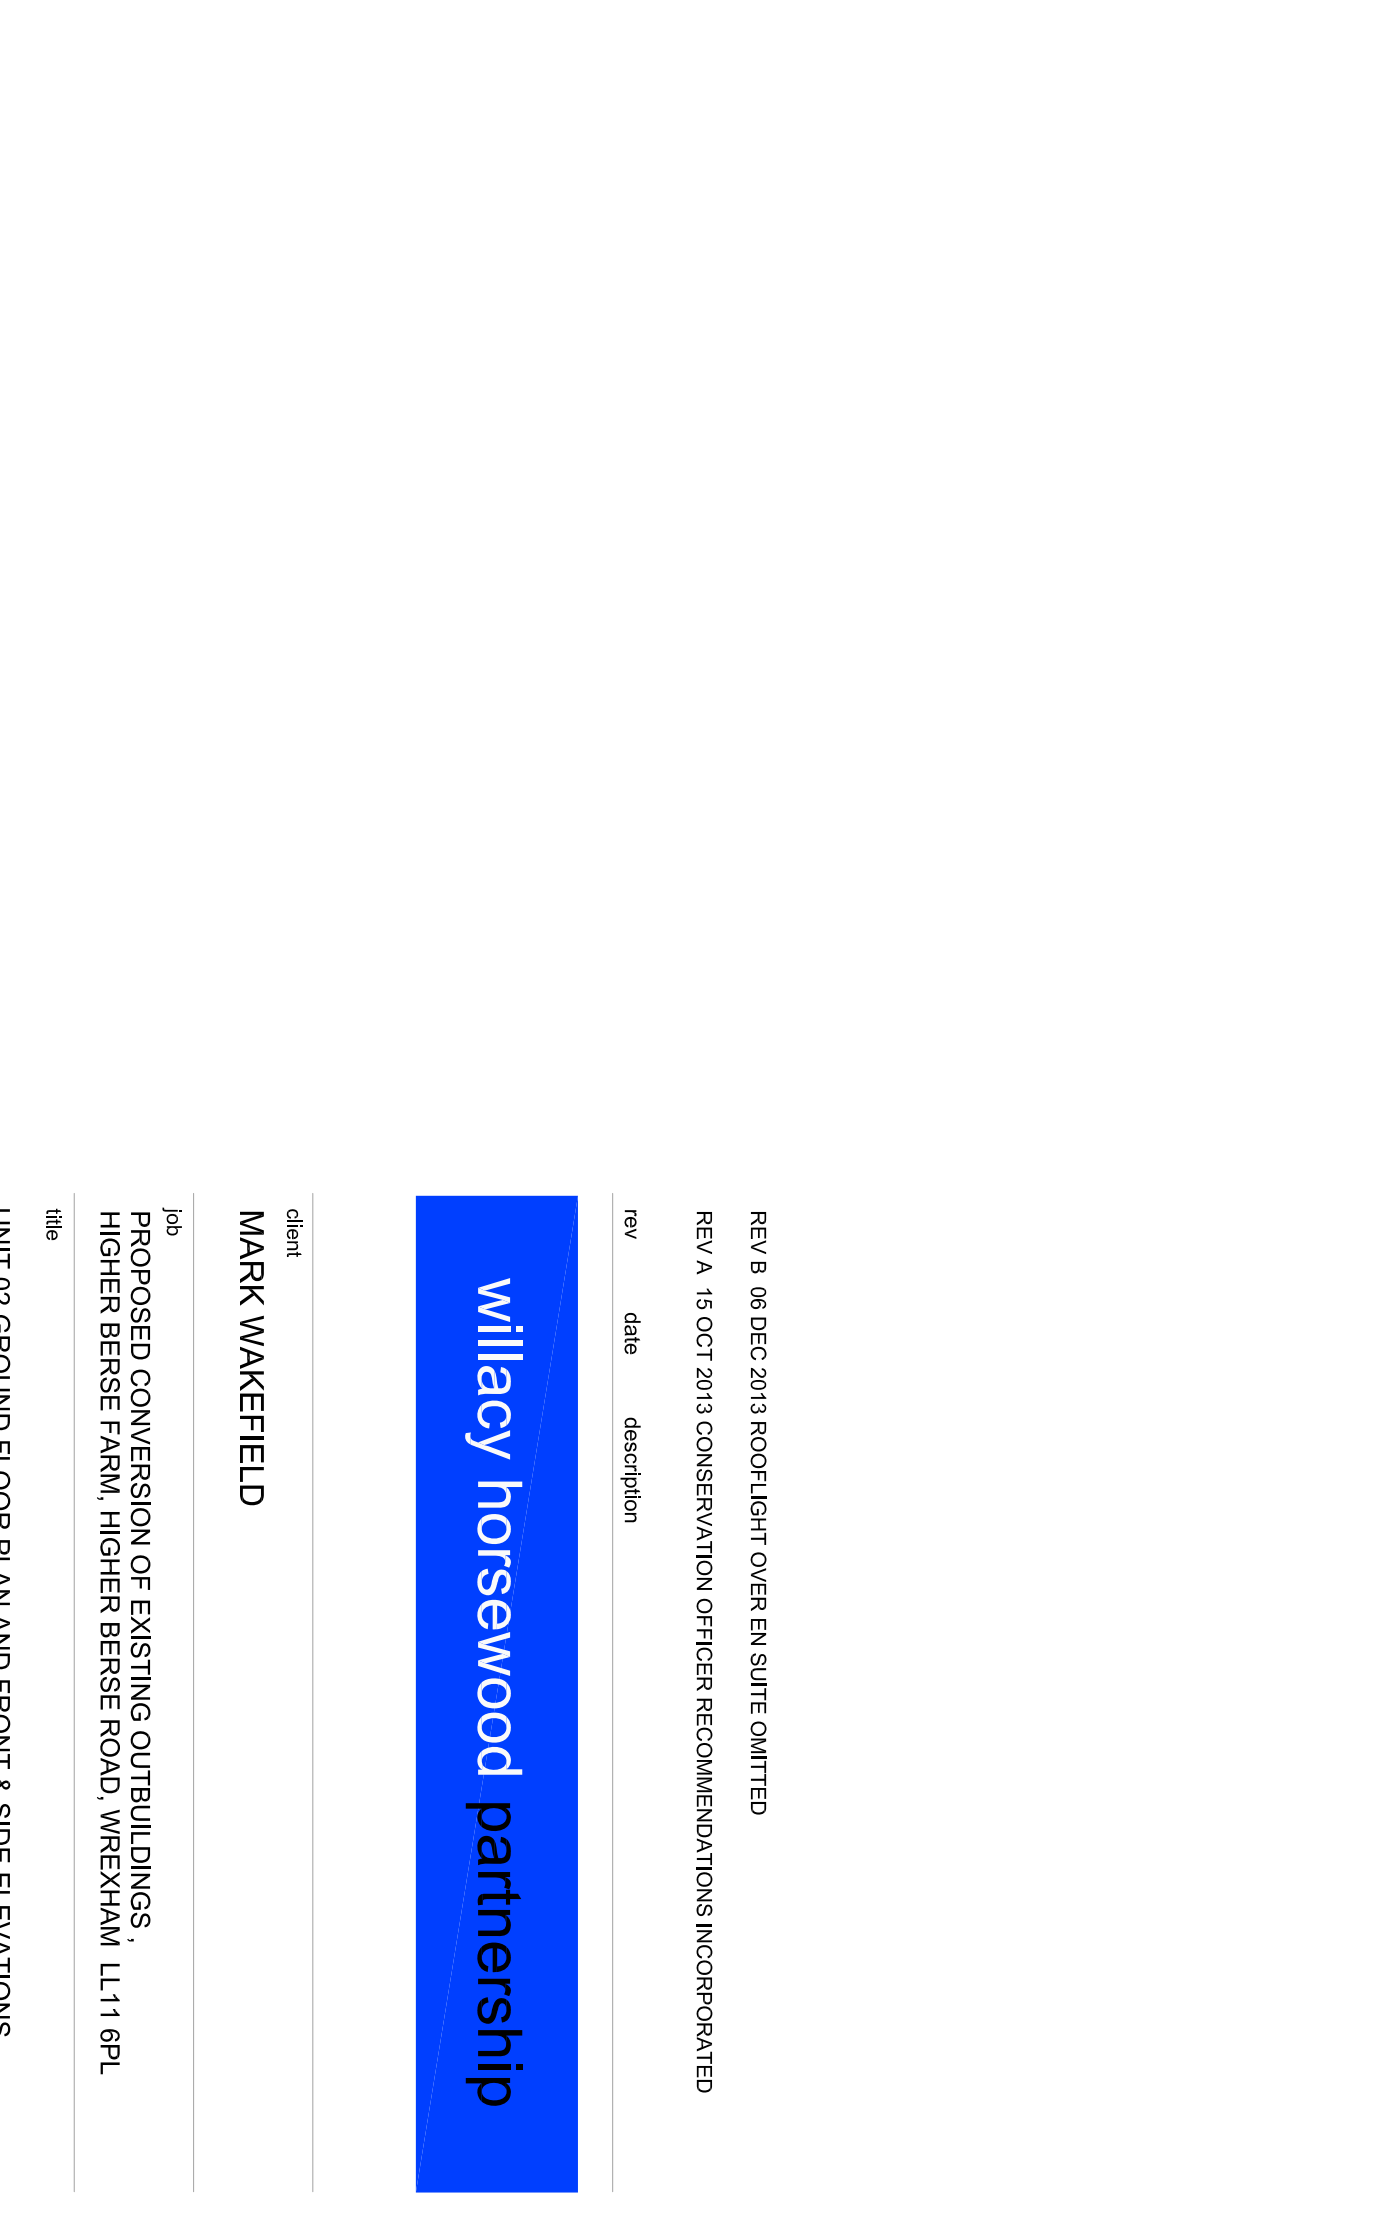

REV B	06 DEC 2013	ROOF/FLIGHT OVER EN SUITE OMITTED
REV A	15 OCT 2013	CONSERVATION OFFICER RECOMMENDATIONS INCORPORATED
rev	date	description

willacy horsewood partnership

client
MARK WAKEFIELD

PROPOSED CONVERSION OF EXISTING OUTBUILDINGS,
HIGHER BERSE FARM, HIGHER BERSE ROAD, WREXHAM LL11 6PL

UNIT 02 GROUND FLOOR PLAN AND FRONT & SIDE ELEVATIONS

scale	date	job no.	drawing no.	rev
1 : 50	AUG'13	WH1131	UG02	B