



Proposed Site Plan
Scale: 1 : 500



Example of temporary tree protection


NOTE:
Temporary fencing around retained trees to be erected at 3m to the outer limits of the crownsread. Fencing to be at least 1.2 metres high cleft chestnut pale (or alternatively chain link), well braced to resist impacts.

Fencing is to be maintained during development and all staff and contractors are to know the ground within the fenced area is protected. Warning signs (as above) to be attached to the fencing.

Hawthorn root protection boundary line. Fencing to be 3m from drip line of crowns.

Hawthorns to be retained

Hawthorn root protection boundary line. Fencing to be 3m from drip line of crowns.

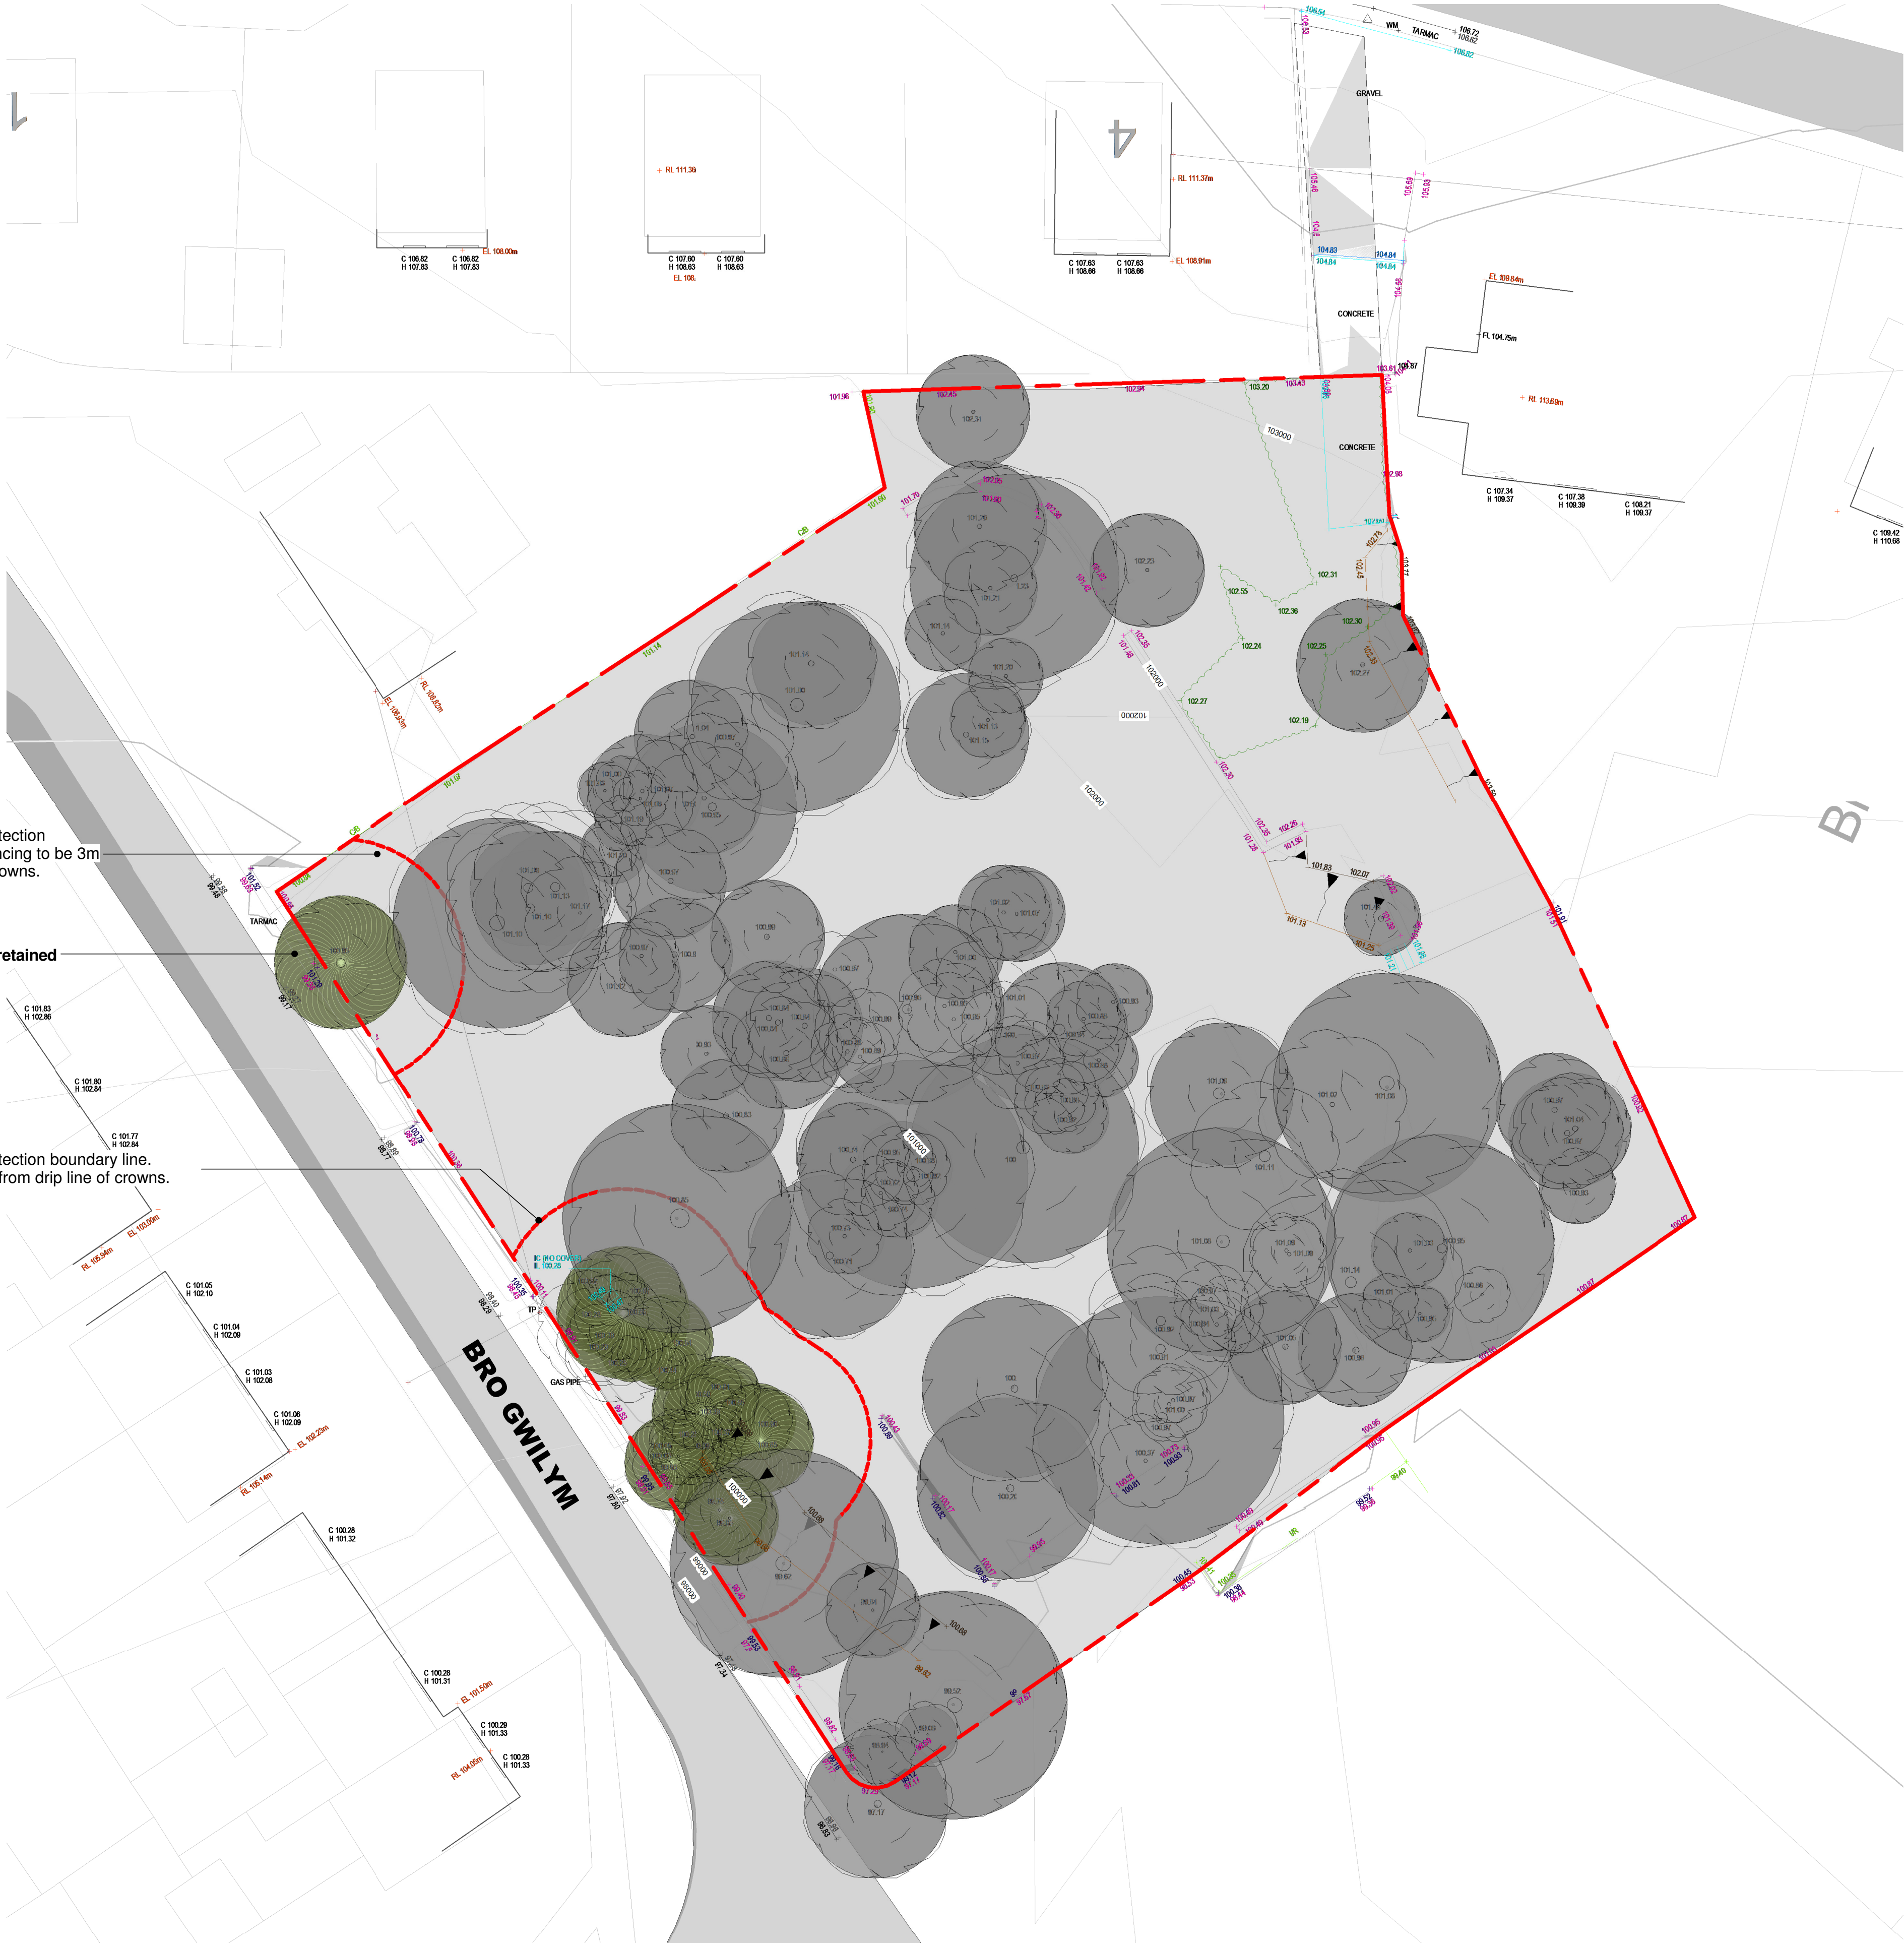

Existing Site Plan Showing Retained / Removed Tree layout
Scale: 1 : 200