



3 First Floor Plan Existing
1 : 100

Existing windows to front elevation at first floor have cills approx 2m from floor level





4 First Floor Plan Proposed
1 : 100

Existing first floor windows to be replaced and to be re-sized to allow normal window cill height

5 Site
1 : 500

- Existing gate in boundary unused
- Parking area
- 2 no. disabled parking bays
- Bicycle racks for 4 cycles
- Bin and recycle bin store in wire mesh fence
- Existing vehicular access maintained (Gives adjoining owners access to their car park)

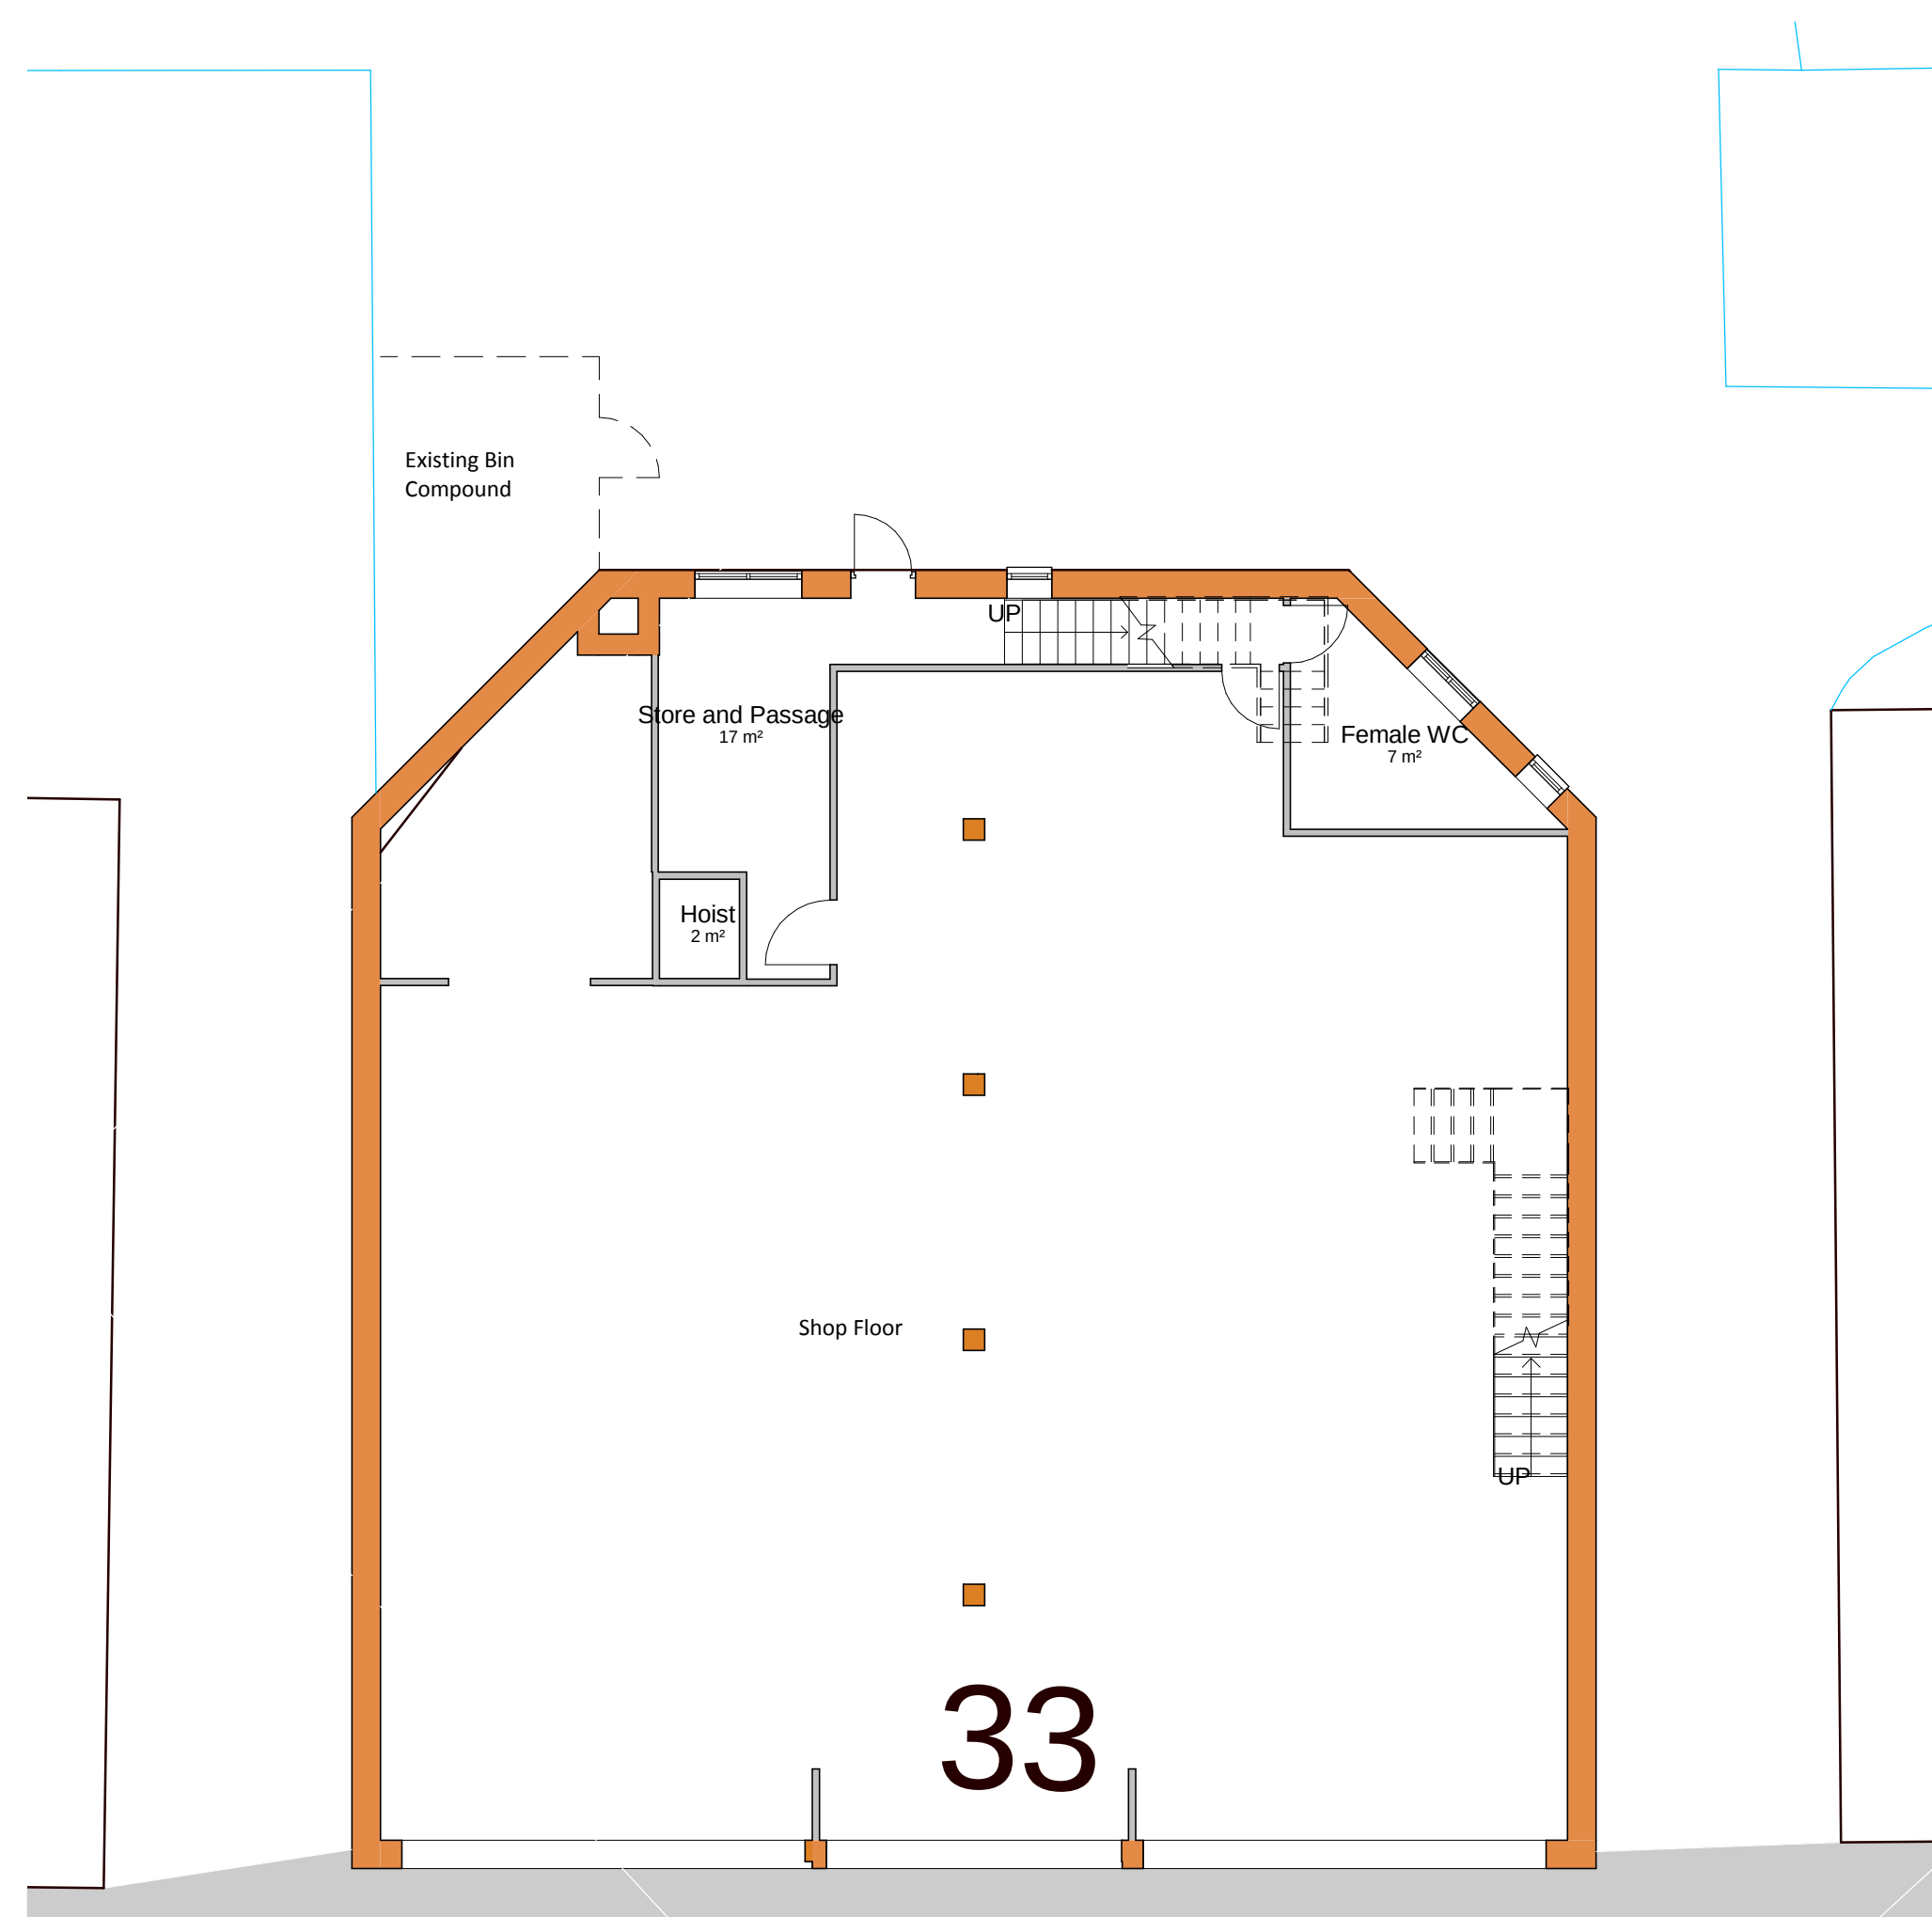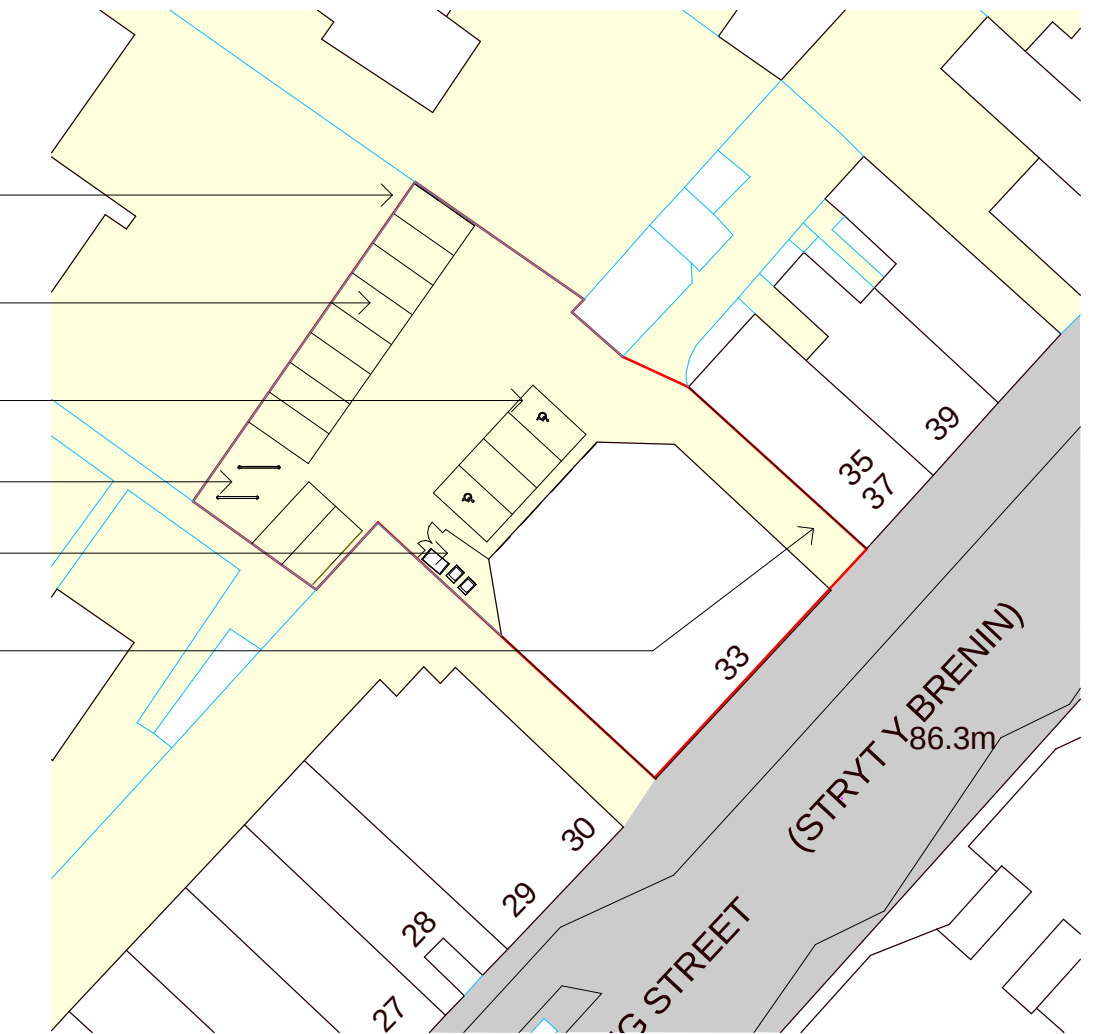

1 Ground Floor Plan Existing
1 : 100



2 Ground Floor Plan Proposed
1 : 100

New Full height secondary glazed window with applied translucent mainfestation onto inner window and coloured applied 'unite' logo between panes

CAR PARK ACCESS (Also access to adjoining property)

Access to adjoining owner's car park



DENOVO DESIGN LTD
89 WOOD STREET, LIVERPOOL L1 4NU
tel: (0151)708 4999 fax:(0151)708 5335
e: post@denovodesign ltd uk
www.denovodesign ltd uk

Rev B: 11 Mar14: Revised Planning Application Issue
Rev A: 23Dec13: Planning Application Issue

Proposed Unite District Office, Wrexham

PROPOSALS

Date:
12/22/13
Drawn by:
Author

Checked by:
Checker

As
indicated

DN252 P 101 B