


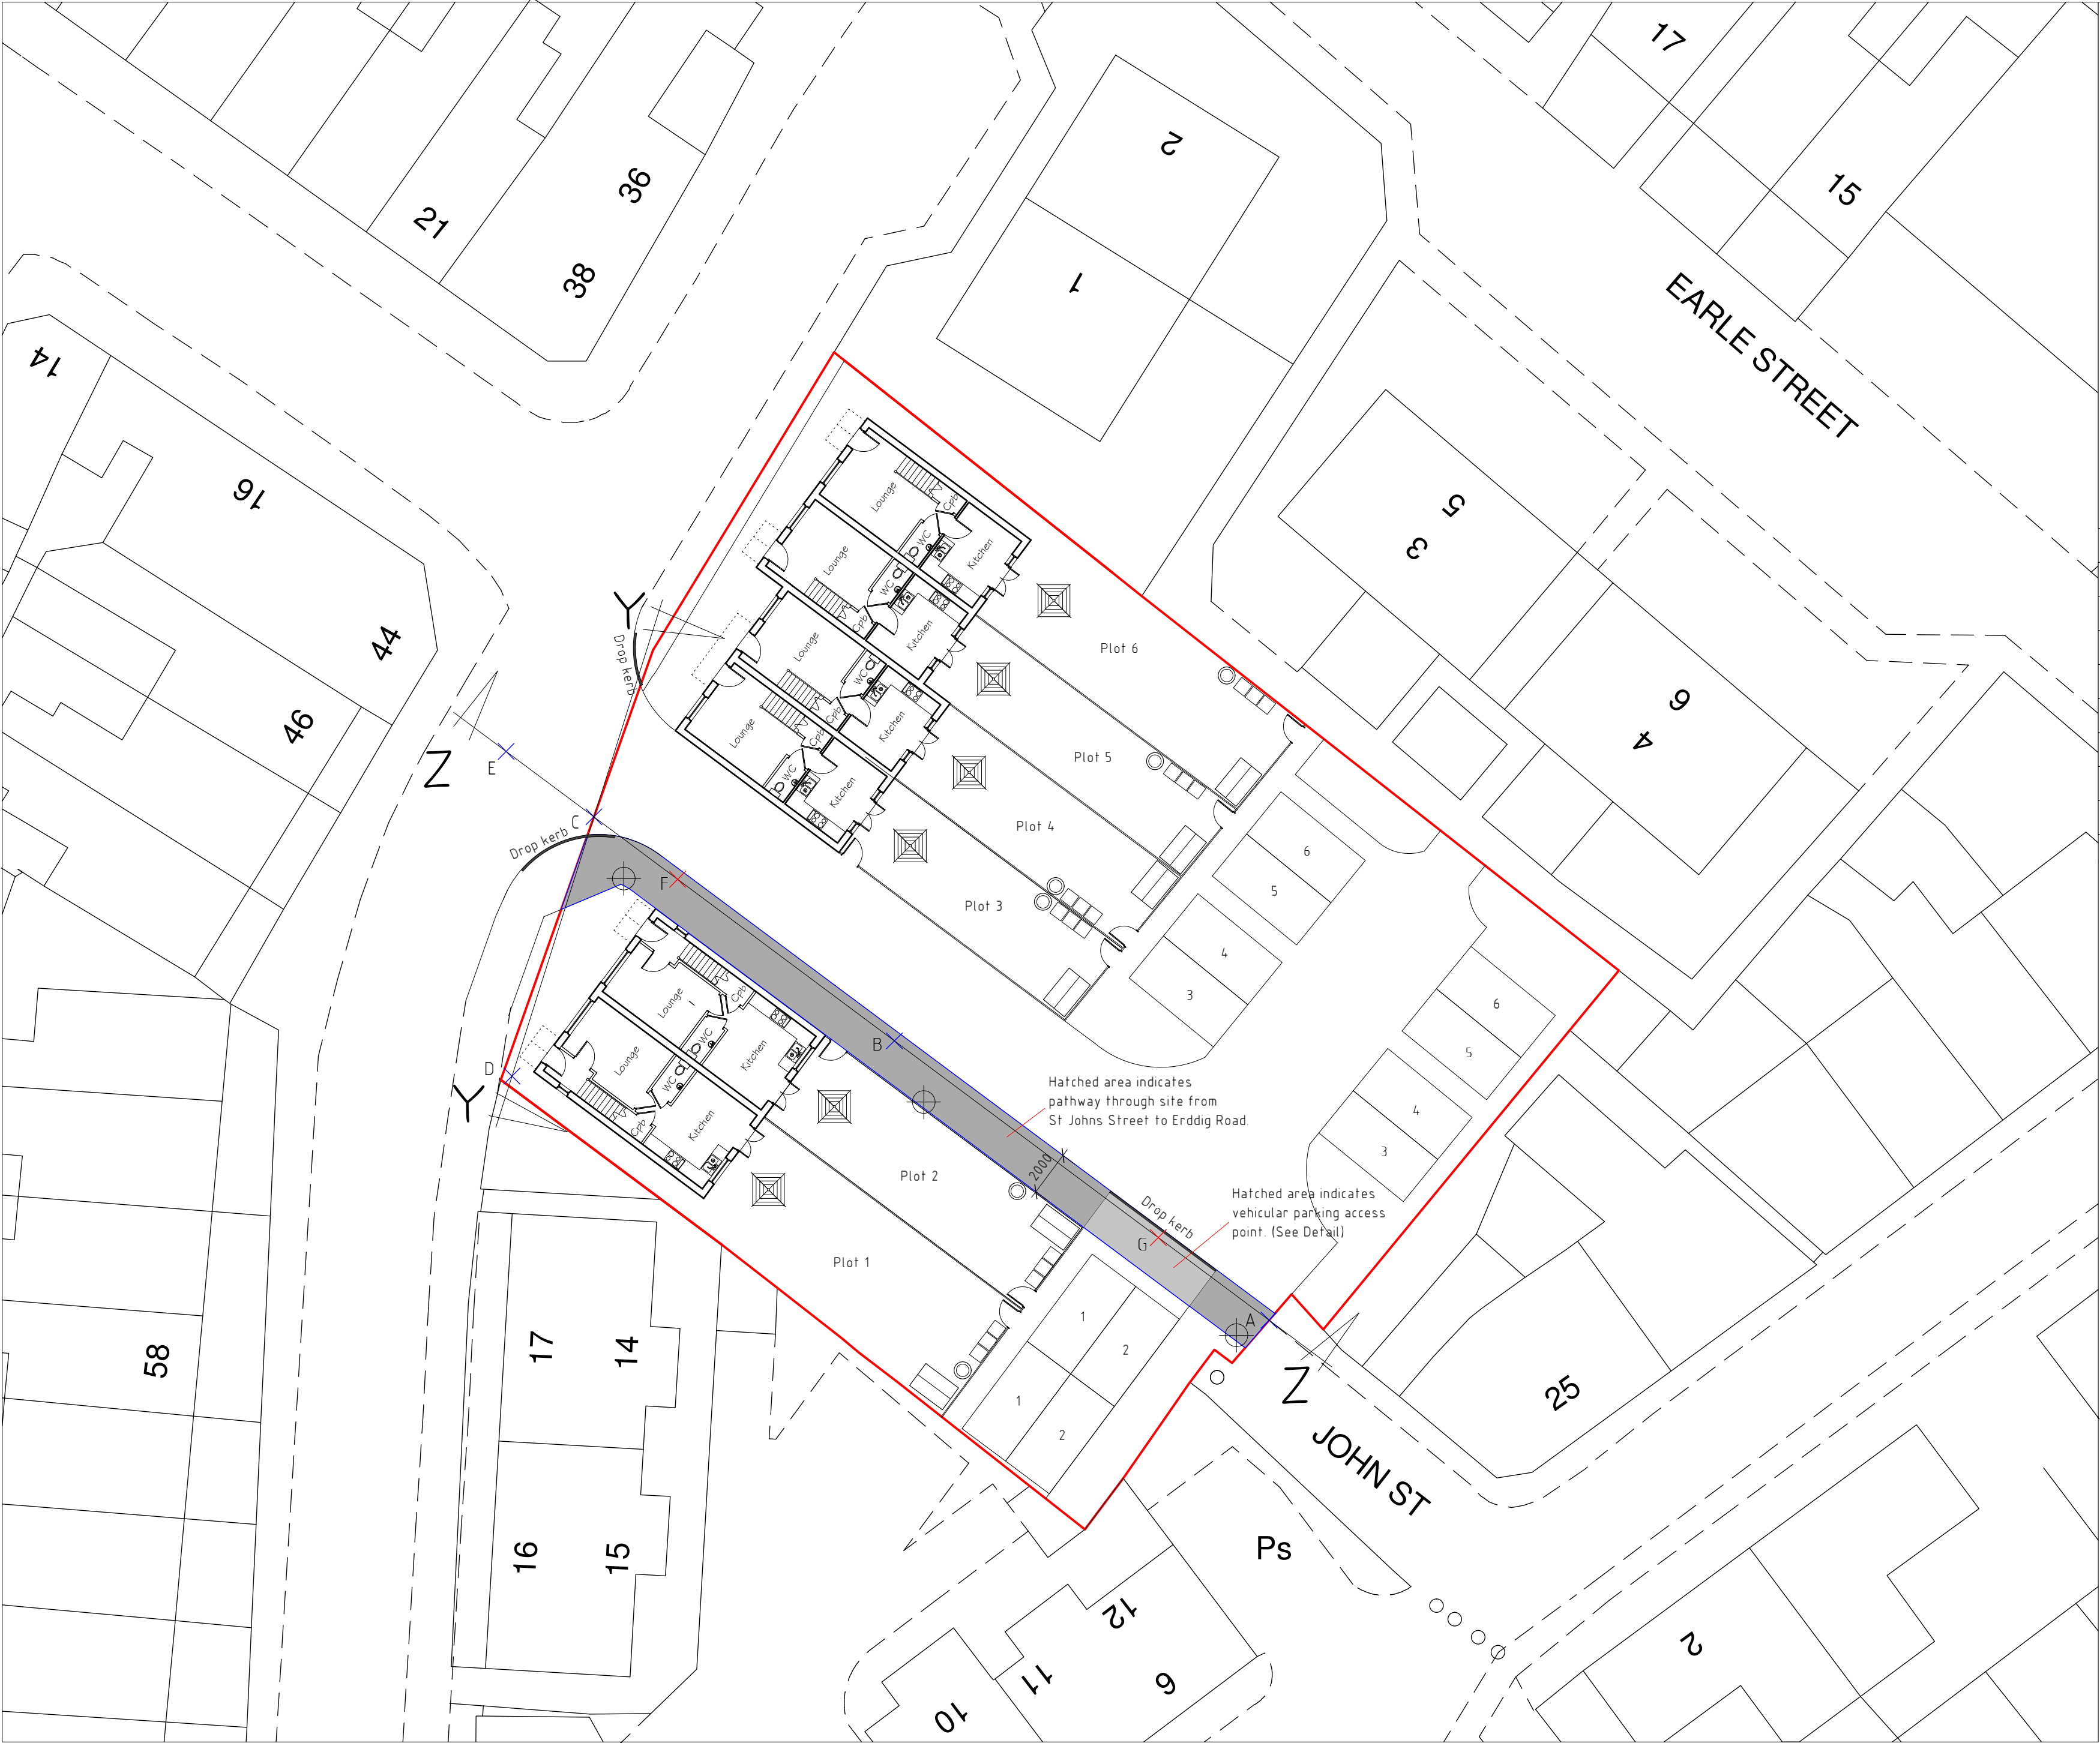

Legend

Bin Store

Compost Bin

6 metre Washing Line

2.4m x 1.2 m Garden Shed/Cycle Store

Street Lighting

Key	Reduced Level
A	10.000
B	9.409
C	8.832
D	8.859
E	8.840
F	9.062
G	9.732

B	01/14	Planning Amends	S.M.E.
A	07/13	Footway Details	D.J.E.
Rev	Date	Detail	Initial

Project:
Proposed residential
development at
Erddig Nursery,
Erddig Road, Wrexham.

Title: Site Plan
Scale: (A2)
1:200

Drawn By: D.J.Edwards
Date: July 2013

Drawing No: G032/006
Sheet: 1 of 2

blueprint
architectural services



Redwither Business Centre,
Redwither Business Park,
Wrexham. LL13 9XR
Tel: 01978 356500
www.blueprintarchitectural.com

Site Plan 1:200