



PLOT 1.


GROUND FLOOR PLAN

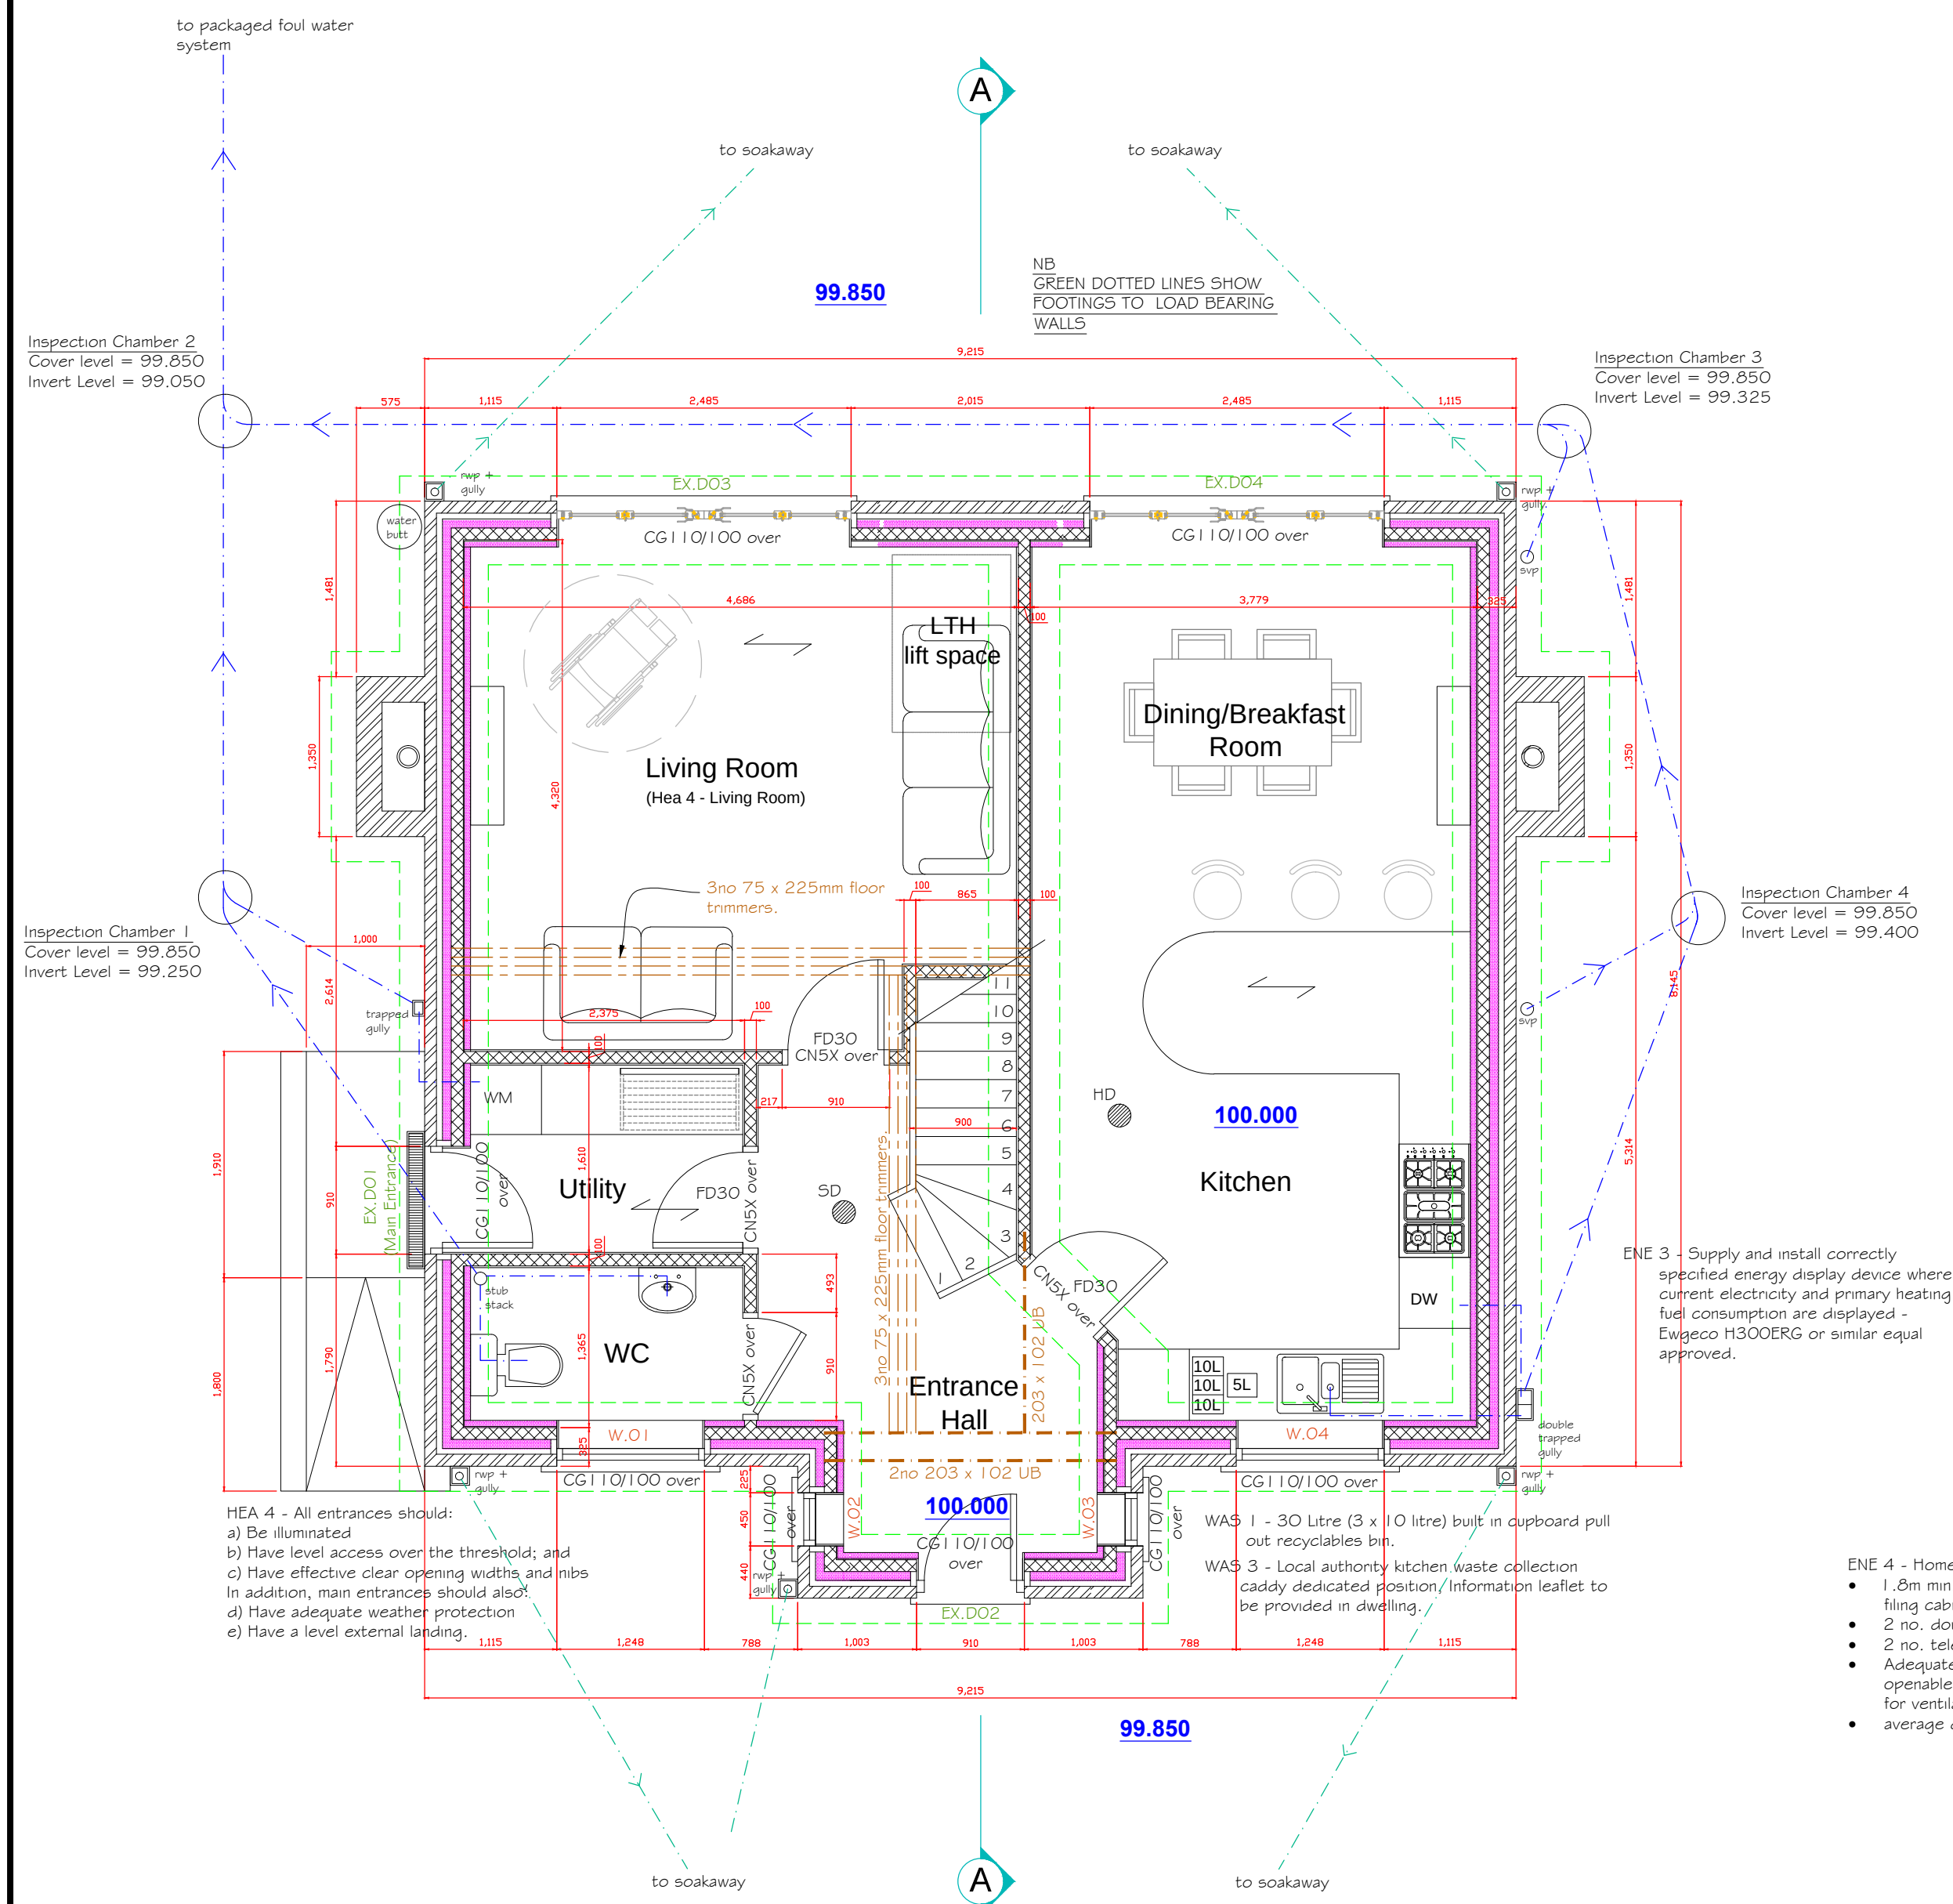

FIRST FLOOR PLAN

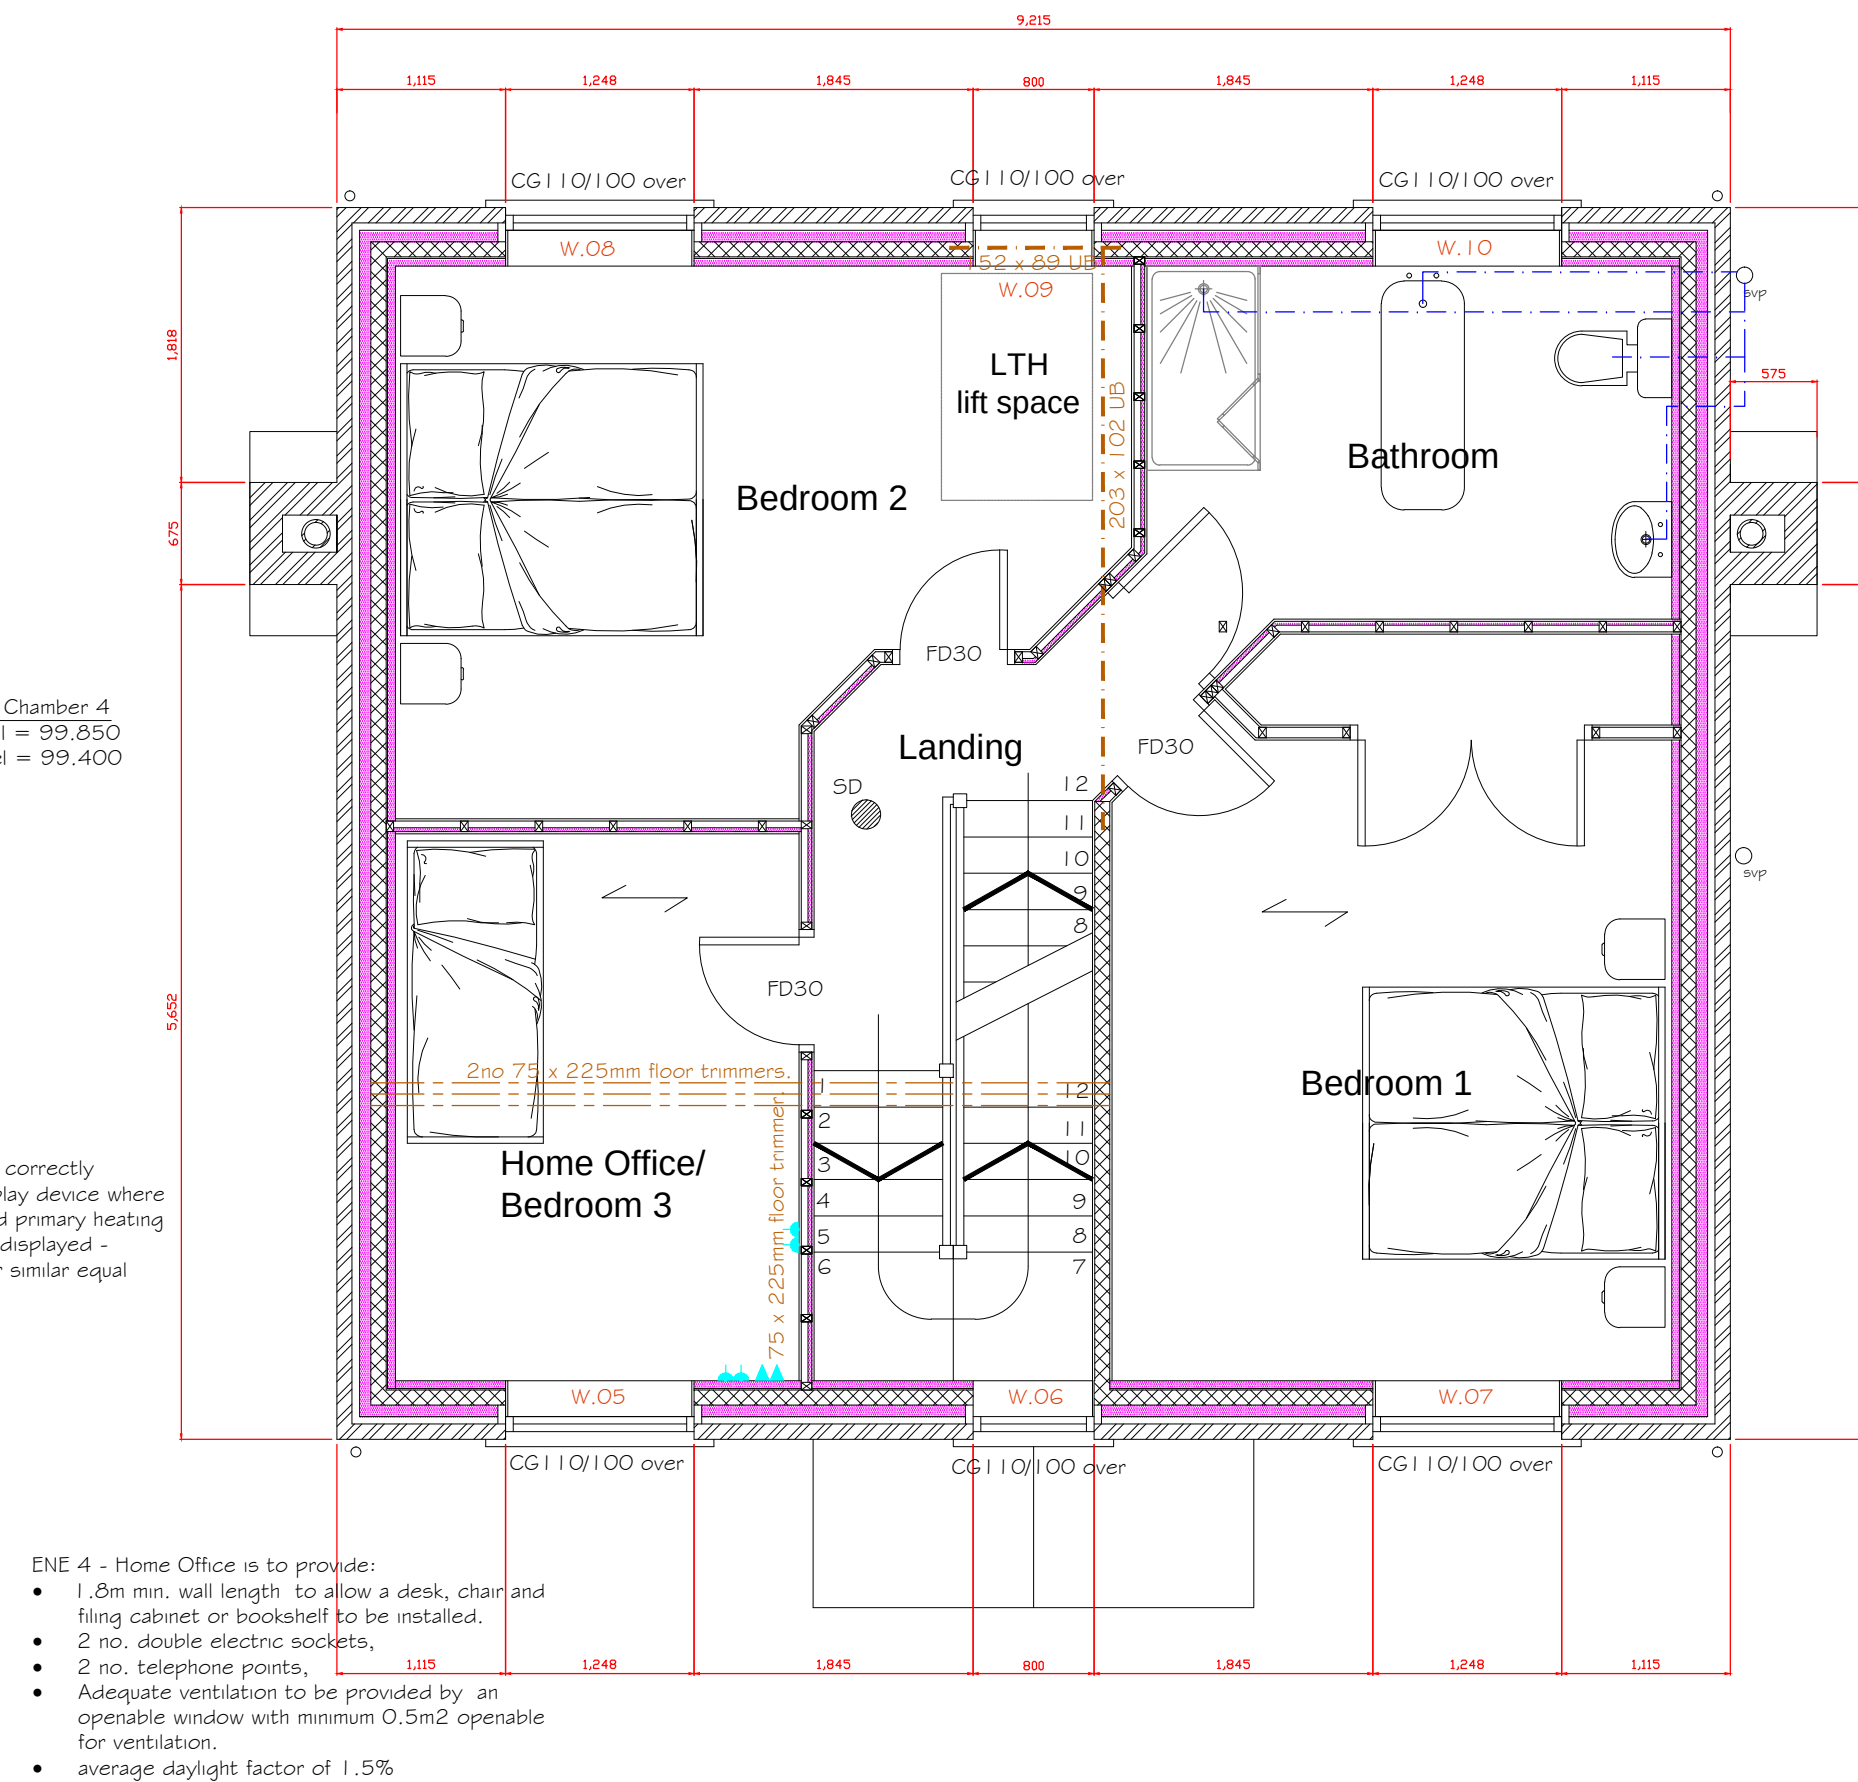

SECOND FLOOR PLAN

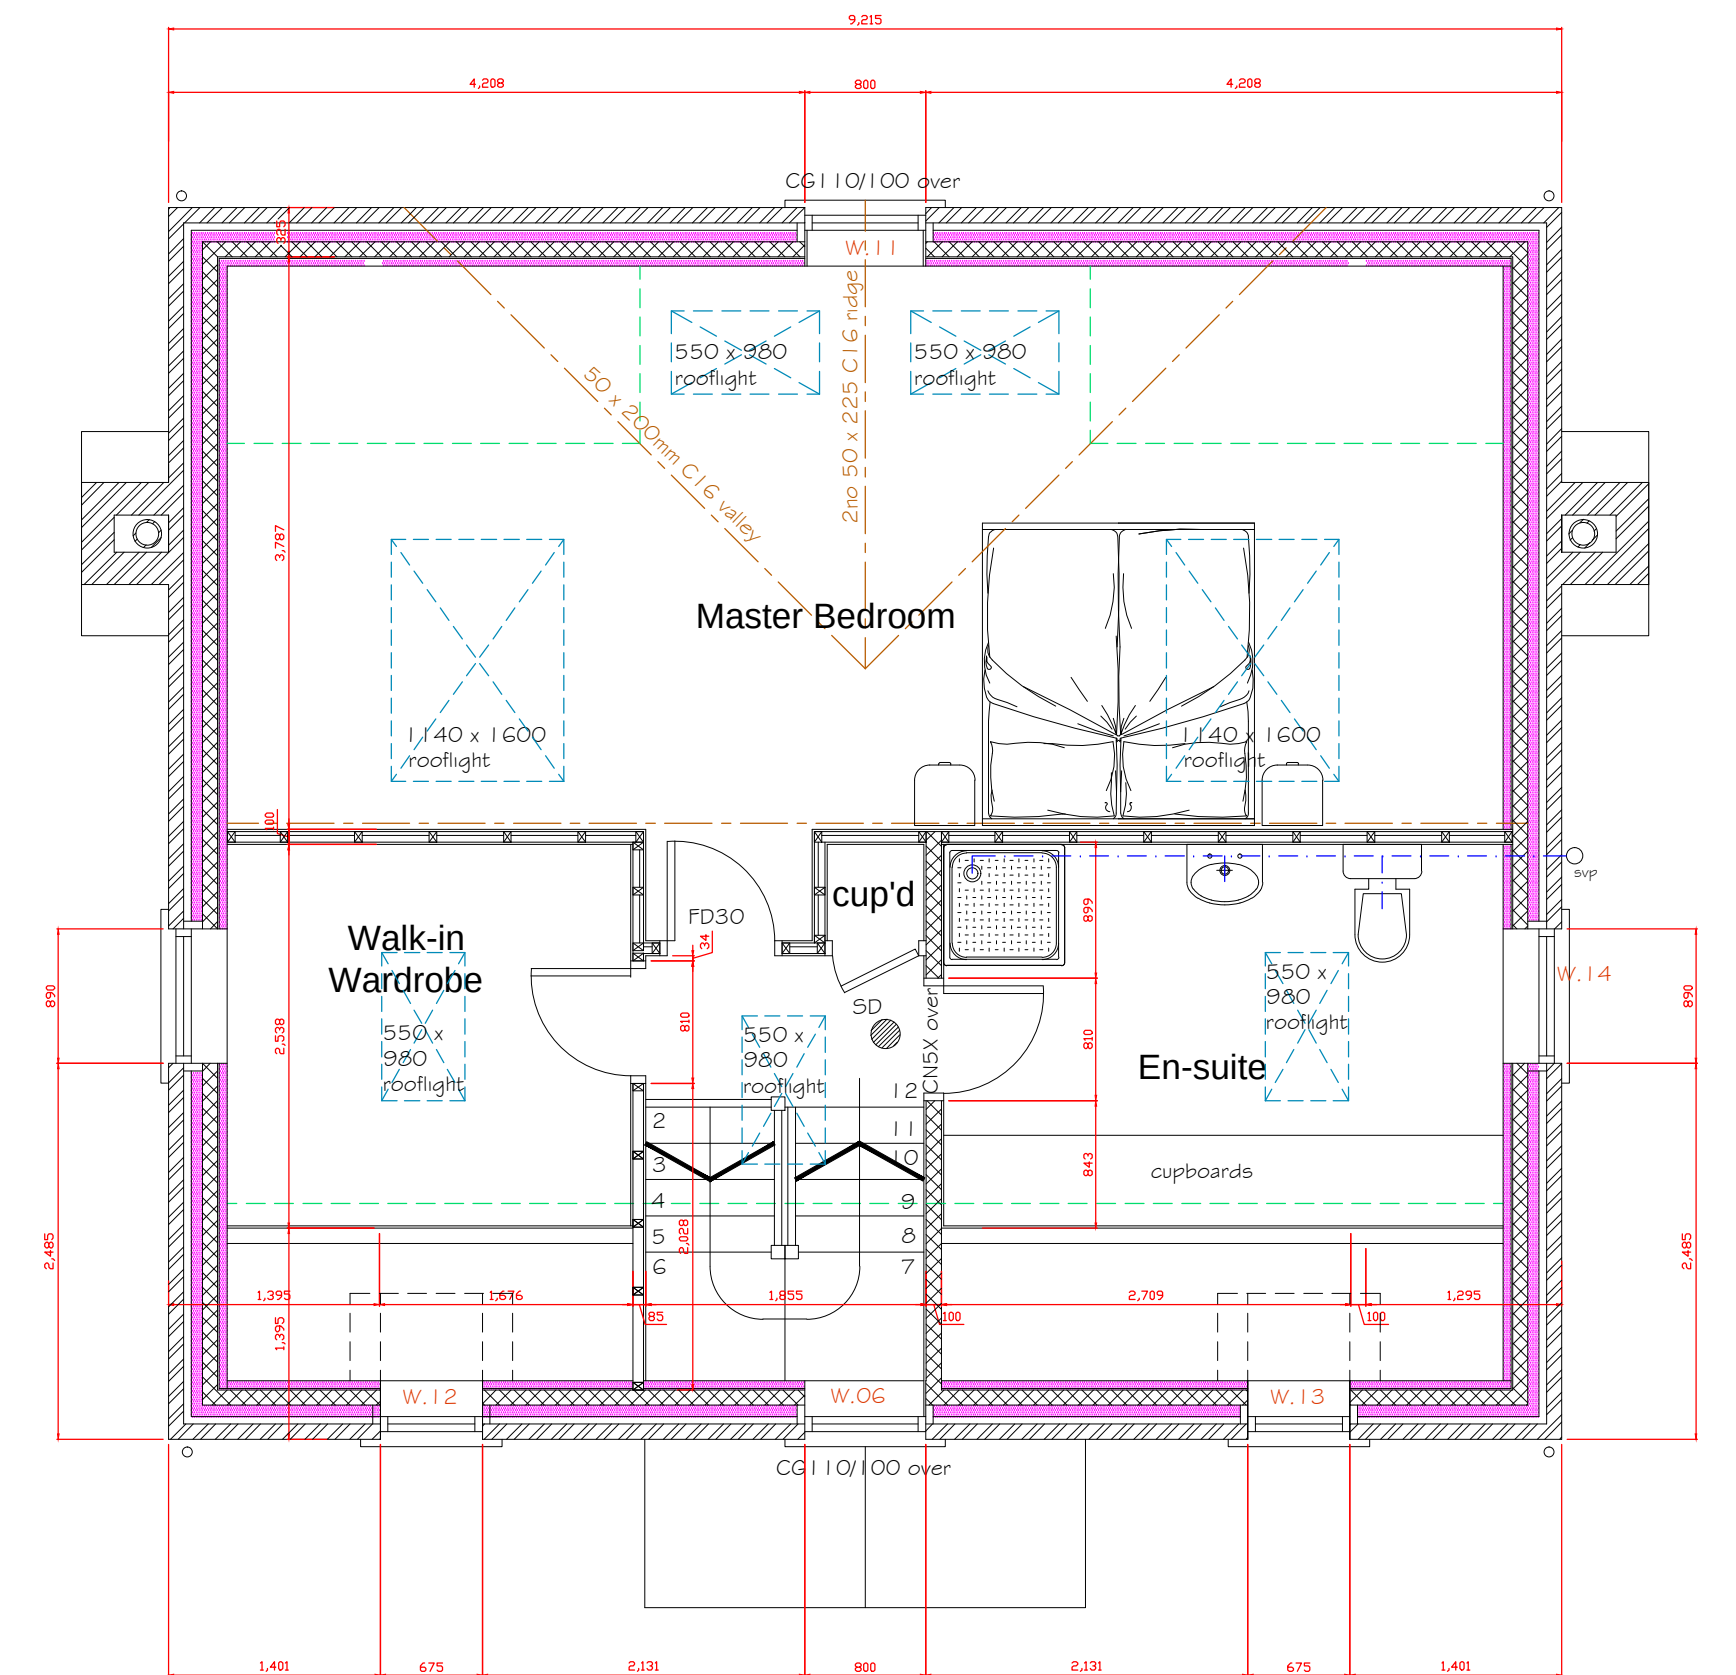

 CELLIS-ARCHITECTURAL-DESIGN 25 Sunningdale Close Wrexham North Wales LL13 9QU T 01978 264376 M 07791 488768 E ajones540@btinternet.com	Client	Mr. G. Billington.			
	Drawing Title:	PROPOSED FLOOR PLANS PLOT 1.			
	Sub Title:	Proposed Dwellings to Church Street, Ruabon, Wrexham.			
	Date:	NOV 2012.	Scale:	1:50 at A1	Rev:
	Draw No:				PD33/02.