


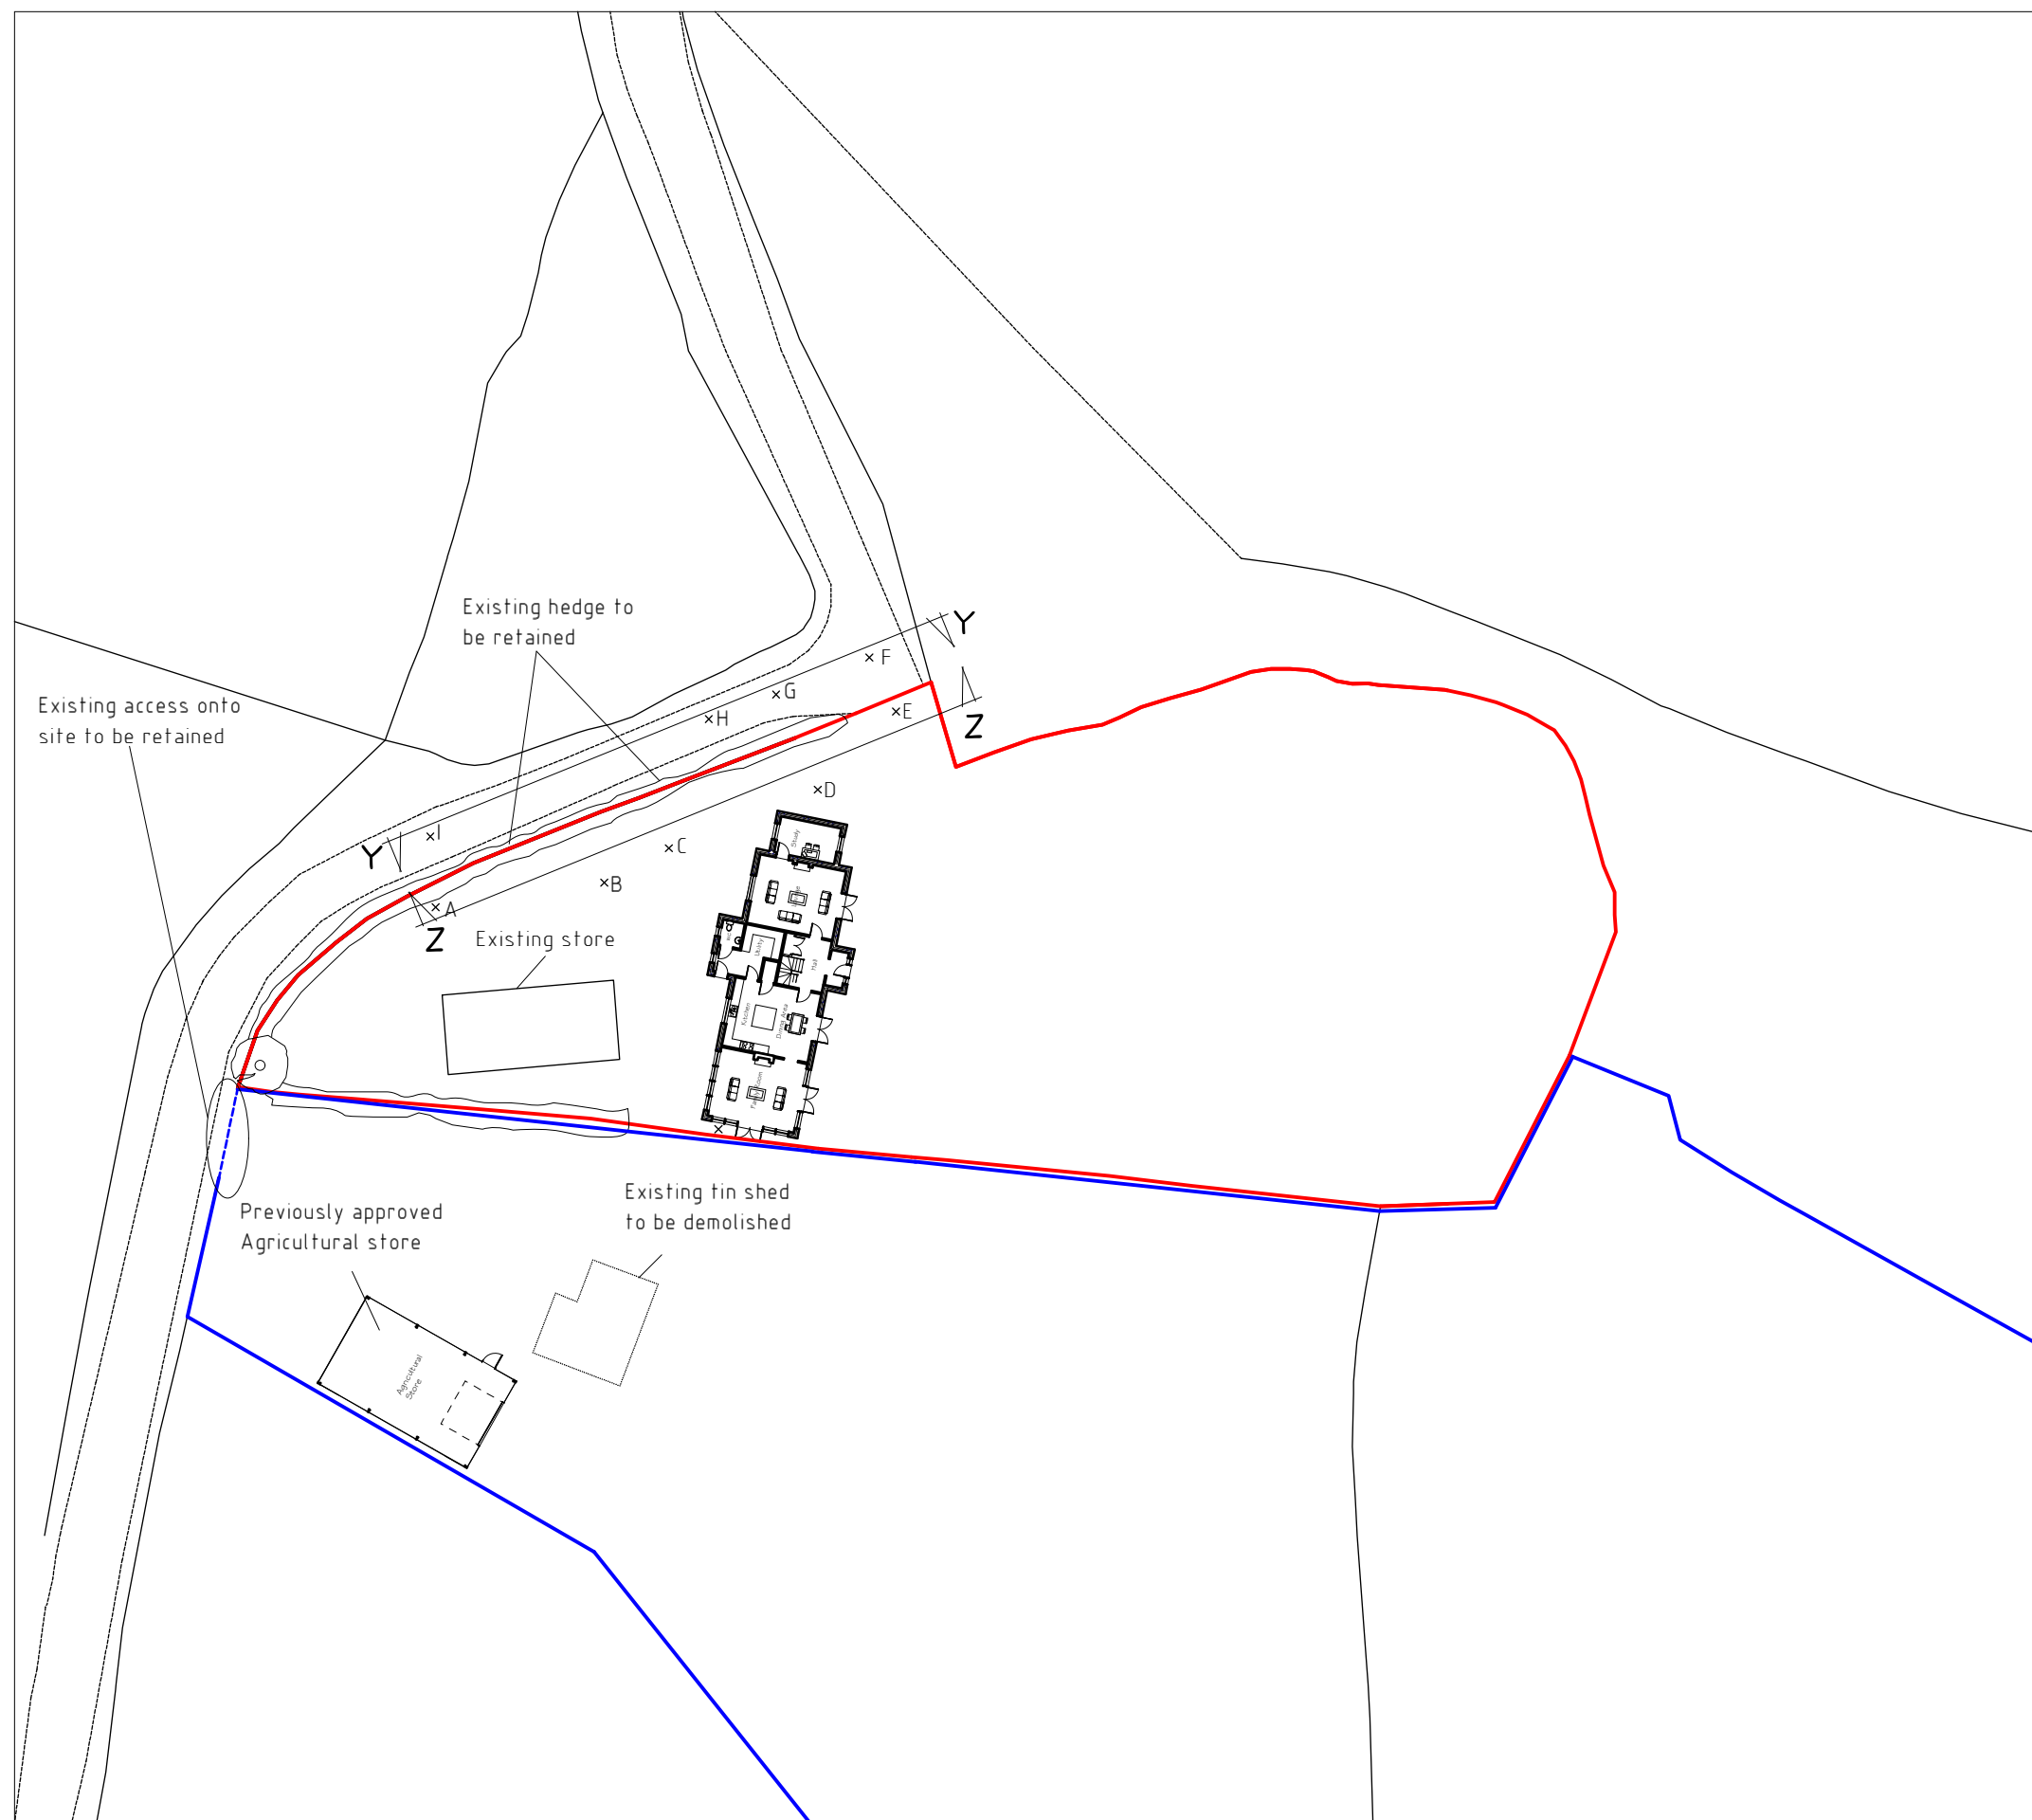

Point	Level
A	10.000
B	9.558
C	6.990
D	6.419
E	5.478
F	4.212
G	5.417
H	6.203
I	8.841

Rev	Date	Detail	Initial

Project:
Proposed Garage at
Wood Cottage, Wern,
Bersham, Wrexham.
LL14 4LY.

Title:
Site Plan &
Levels

Scale: (A3)
1:500

Drawn By:
D.J. Edwards

Date:
Nov 2013

Drawing No:
J088/003

Sheet:
1 of 2

blueprint
architectural services

partner
LABC

Redwither Business Centre,
Redwither Business Park,
Wrexham. LL13 9XR
Tel: 01978 356500
www.blueprintarchitectural.com

Proposed Site Plan 1:500