


This drawing is to be read in conjunction with the schedule of works

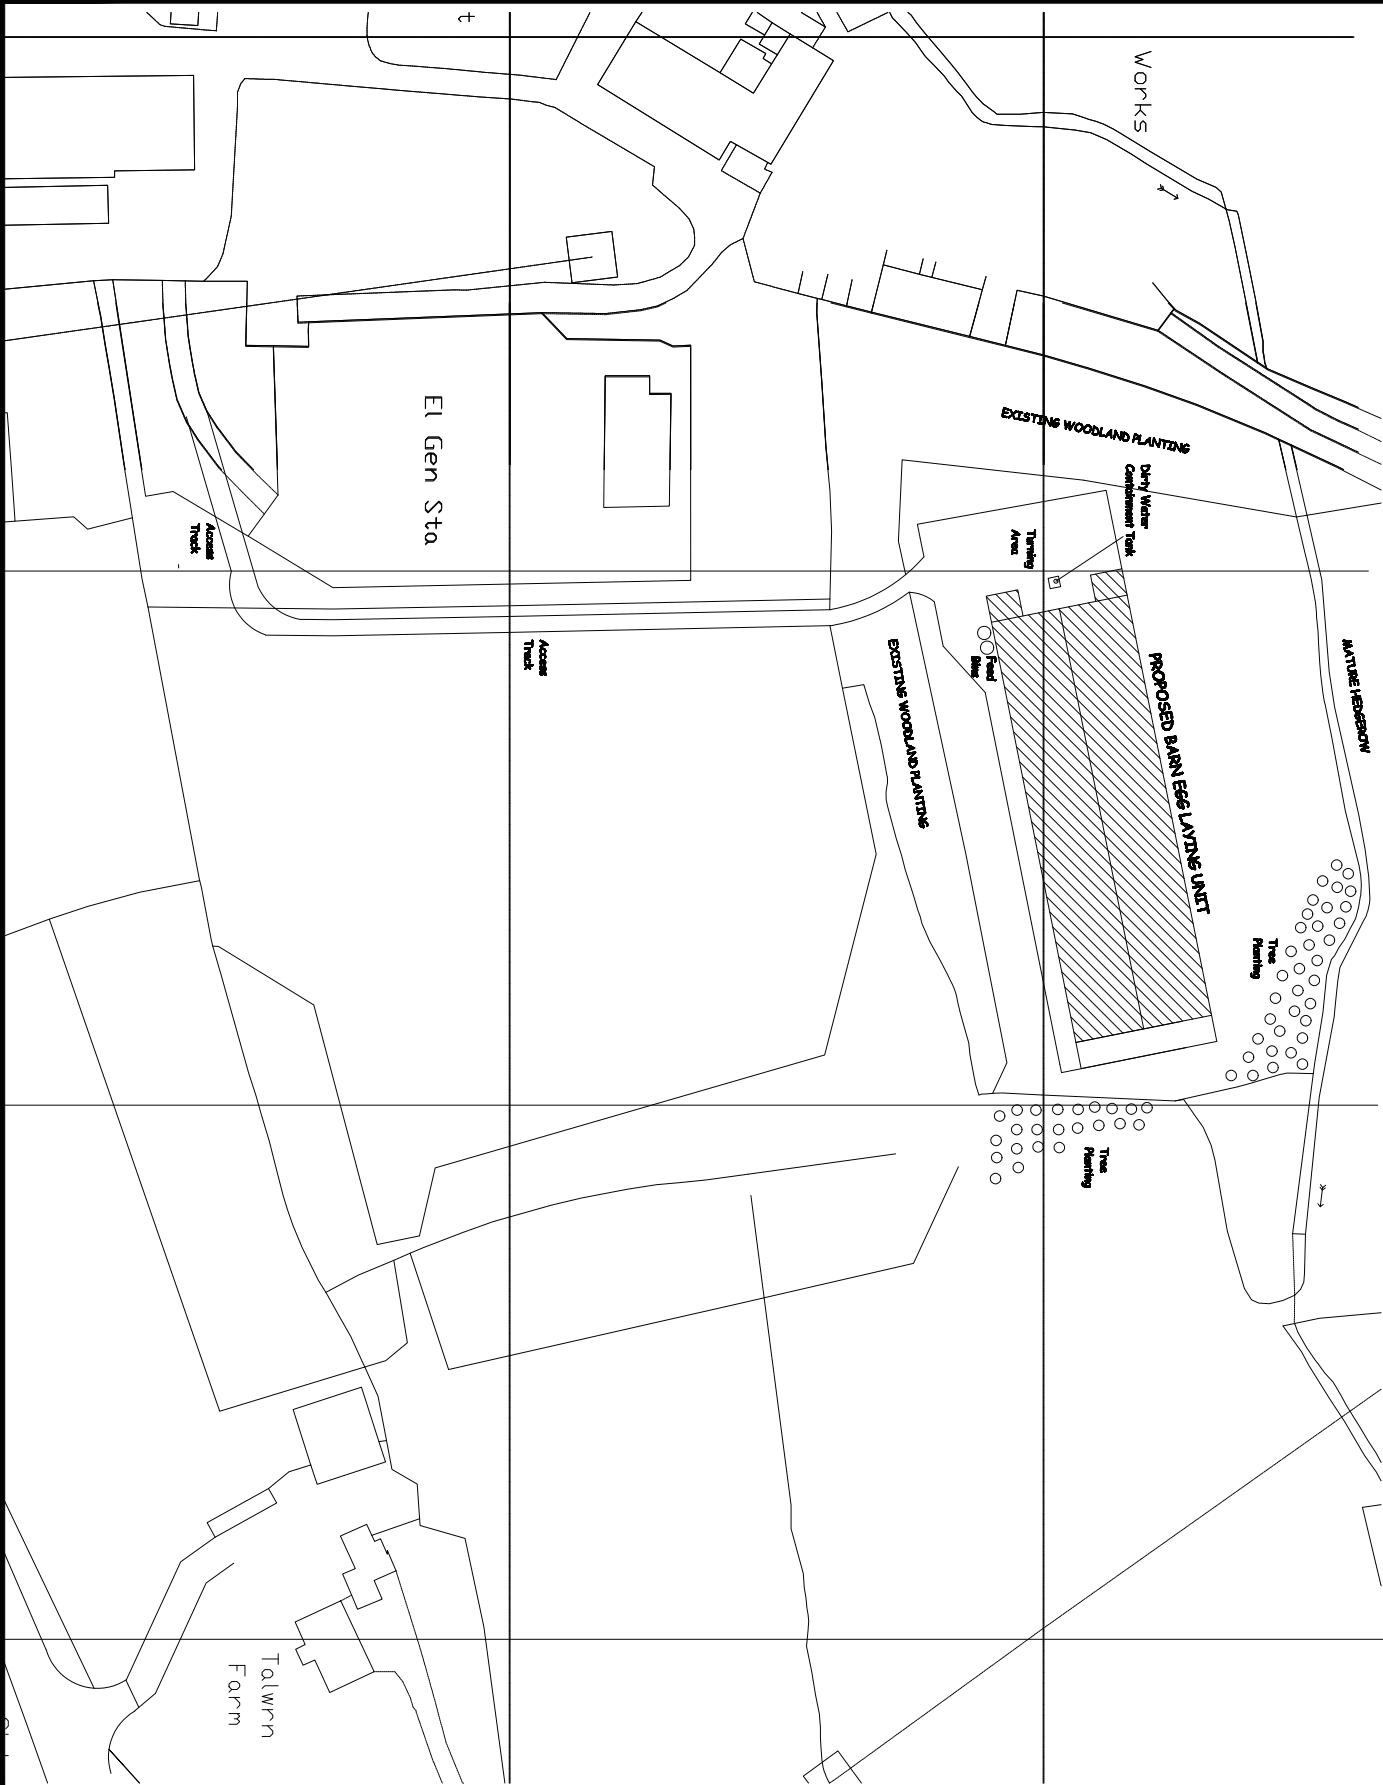

Ian Pick BSc (Hons) MRICS
Llewellyn House
Middle Street
Kilham
Driffield
East Yorkshire
YO25 4RL
Tel/Fax (01262) 421807
Mobile 07702814950

CLIENT
D & PJ Molloy
Talwrn Farm
Leggoy
Wrexham
LL14 4ER

JOB TITLE
Proposed Barn Egg Laying
Unit

DWG. TITLE
Site Plan

SCALE		DRN
1=500@A1		IP
DATE	ALTERATION	REV

DWG. NUMBER	DATE	REV
IP/PM/02A	May 13	-