



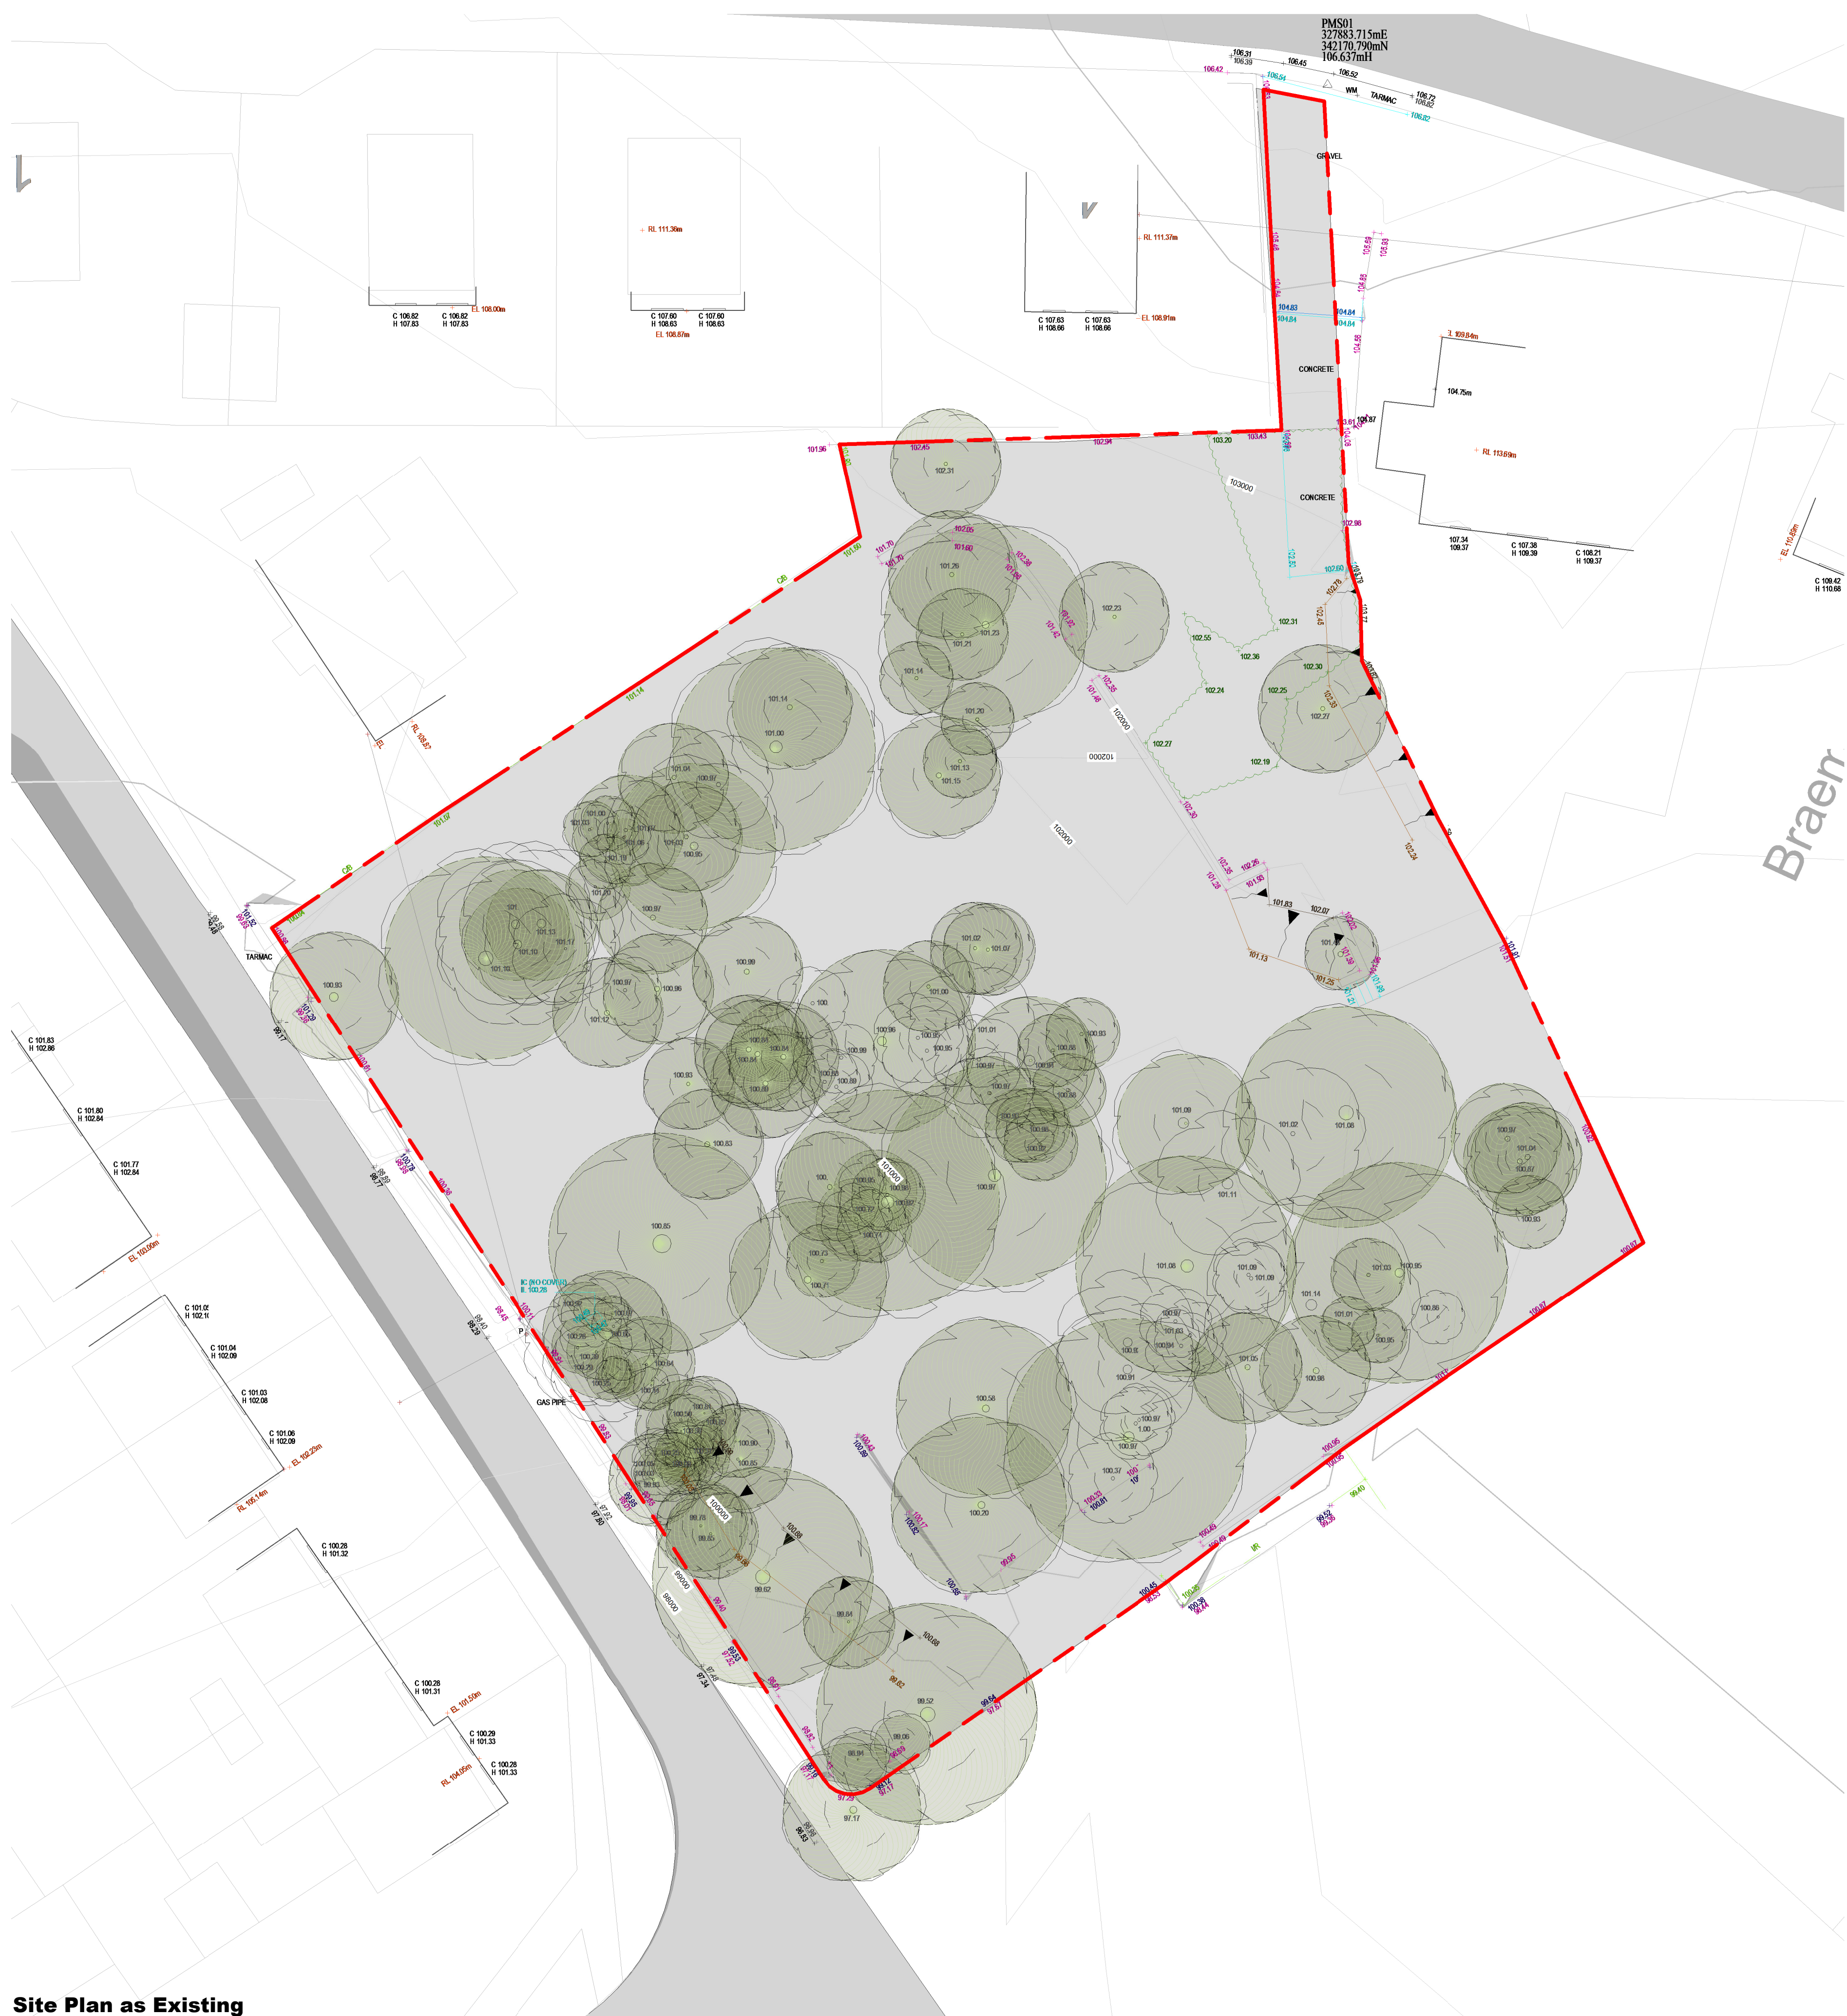

**Site Plan as Existing**  
Scale: 1 : 200

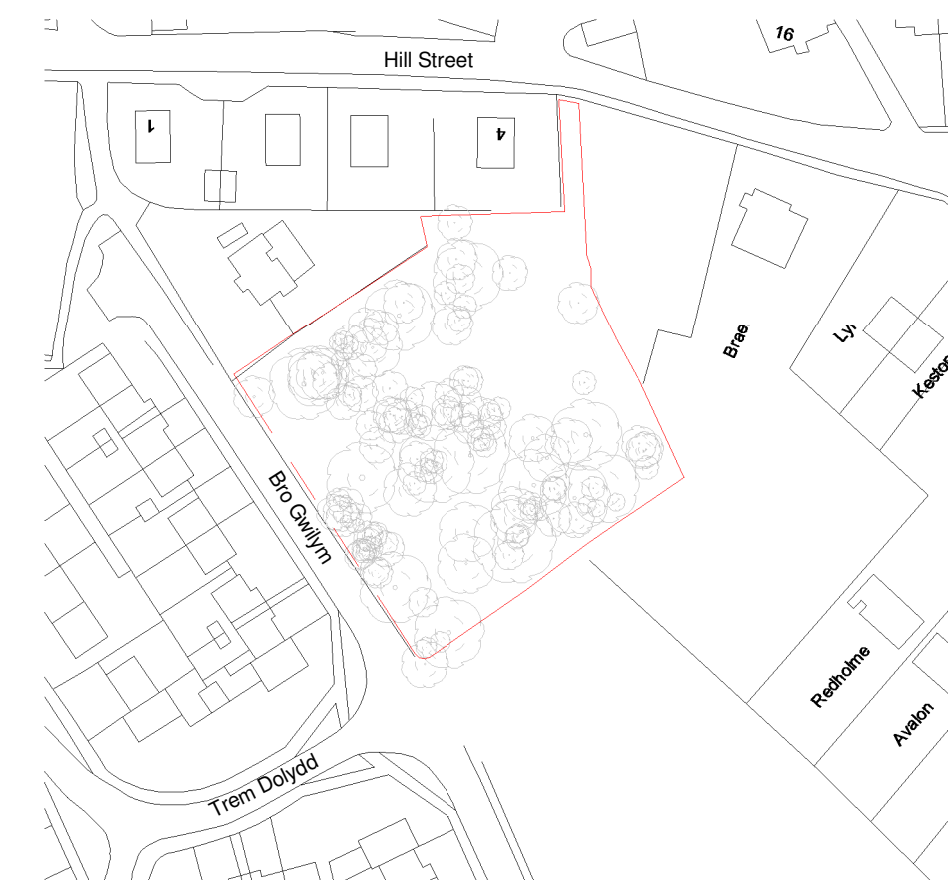

**Location Plan**  
Scale: 1 : 1250

|      |   |                        |       |         |            |
|------|---|------------------------|-------|---------|------------|
| Rev. | 1 | First Issue of Drawing | mc    | nm      | 23.10.2013 |
| Rev. |   | Revision description   | Drawn | Checked | Date       |

Project Status

## PLANNING PERMISSION



Lovelock Mitchell Architects  
3 Stanley Street Chester CH1 2LS  
Tel +44 (0) 1244 404321  
Fax +44 (0) 1244 404340  
e-mail: admin@lovelockmitchell.com  
web: www.lovelockmitchell.com

Project  
**Wales and West Housing - Bro Gwilym**

Title  
**Location Plan and Existing Site Plan**

|              |          |            |          |
|--------------|----------|------------|----------|
| Scale @ A1   | Drawn By | Checked By | Date     |
| As indicated | mc       | nm         | 10/23/13 |

|         |           |      |
|---------|-----------|------|
| Job No. | Sheet No. | Rev. |
| 1165    | 101       | a    |

