


Notes:

- This drawing and the design is protected by copyright law.
- Do not scale from this drawing, refer any query.
- Contractor to check all dimensions on site and to report any discrepancy prior to construction or off-site fabrication commencing.
- All structural components / alterations shown are indicative and must be verified by a Structural Engineer.

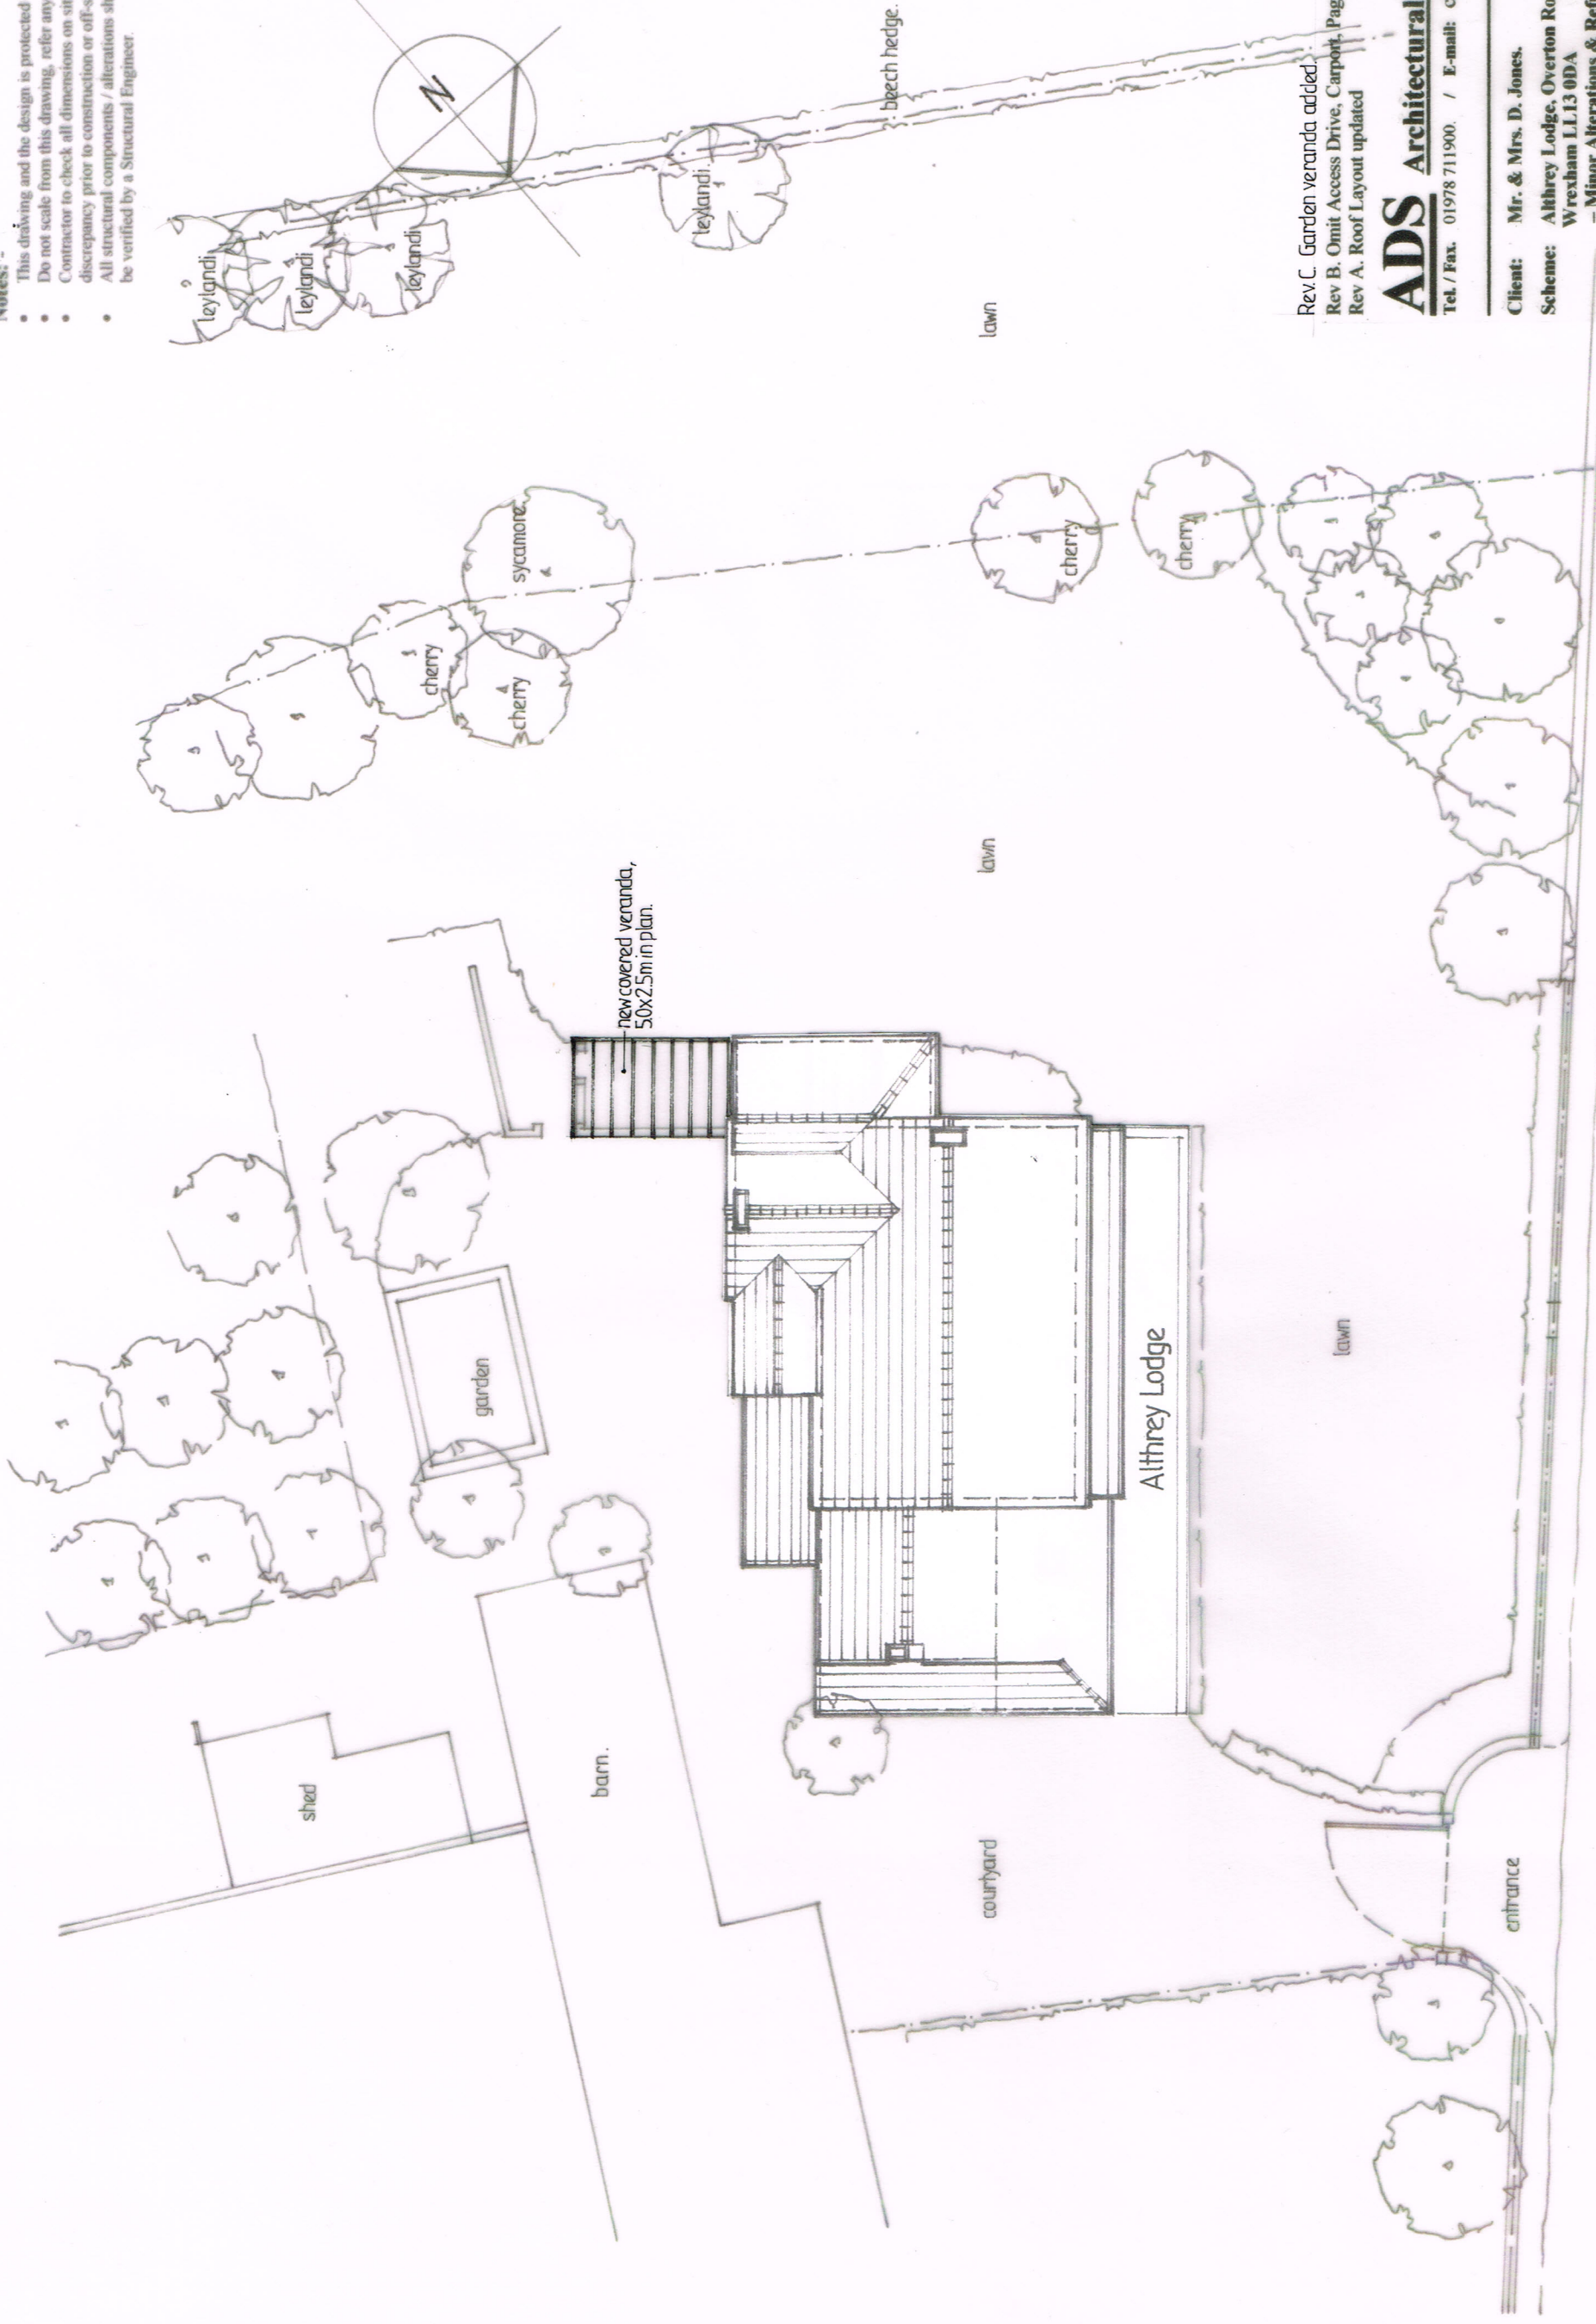

Rev C. Garden veranda added. 24.09.13.
 Rev B. Omit Access Drive, Carport, Pagoda & Parking. 29.08.13
 Rev A. Roof Layout updated 10.06.13

ADS Architectural Design Services.
 Tel / Fax. 01978 711900. / E-mail: cloy_ent@btinternet.com

Client: Mr. & Mrs. D. Jones.
Scheme: Althrey Lodge, Overton Road, Bangor-on-Dee, Wrexham LL13 0DA
 - Minor Alterations & Refurbishment Works.

Dwg Title: SITE PLAN - AS PROPOSED.

O v e r t o n R o a d.

Job No. / Drg. No. / Rev. 397 / SK01 / C.
Scale. 1:200 (@ A3)
Date. May 2013.