



Notes: -

- This drawing and the design is protected by copyright law.
- Do not scale from this drawing, refer any query.
- Contractor to check all dimensions on site and to report any discrepancy prior to construction or off-site fabrication commencing.
- All structural components / alterations shown are indicative and must be verified by a Structural Engineer.

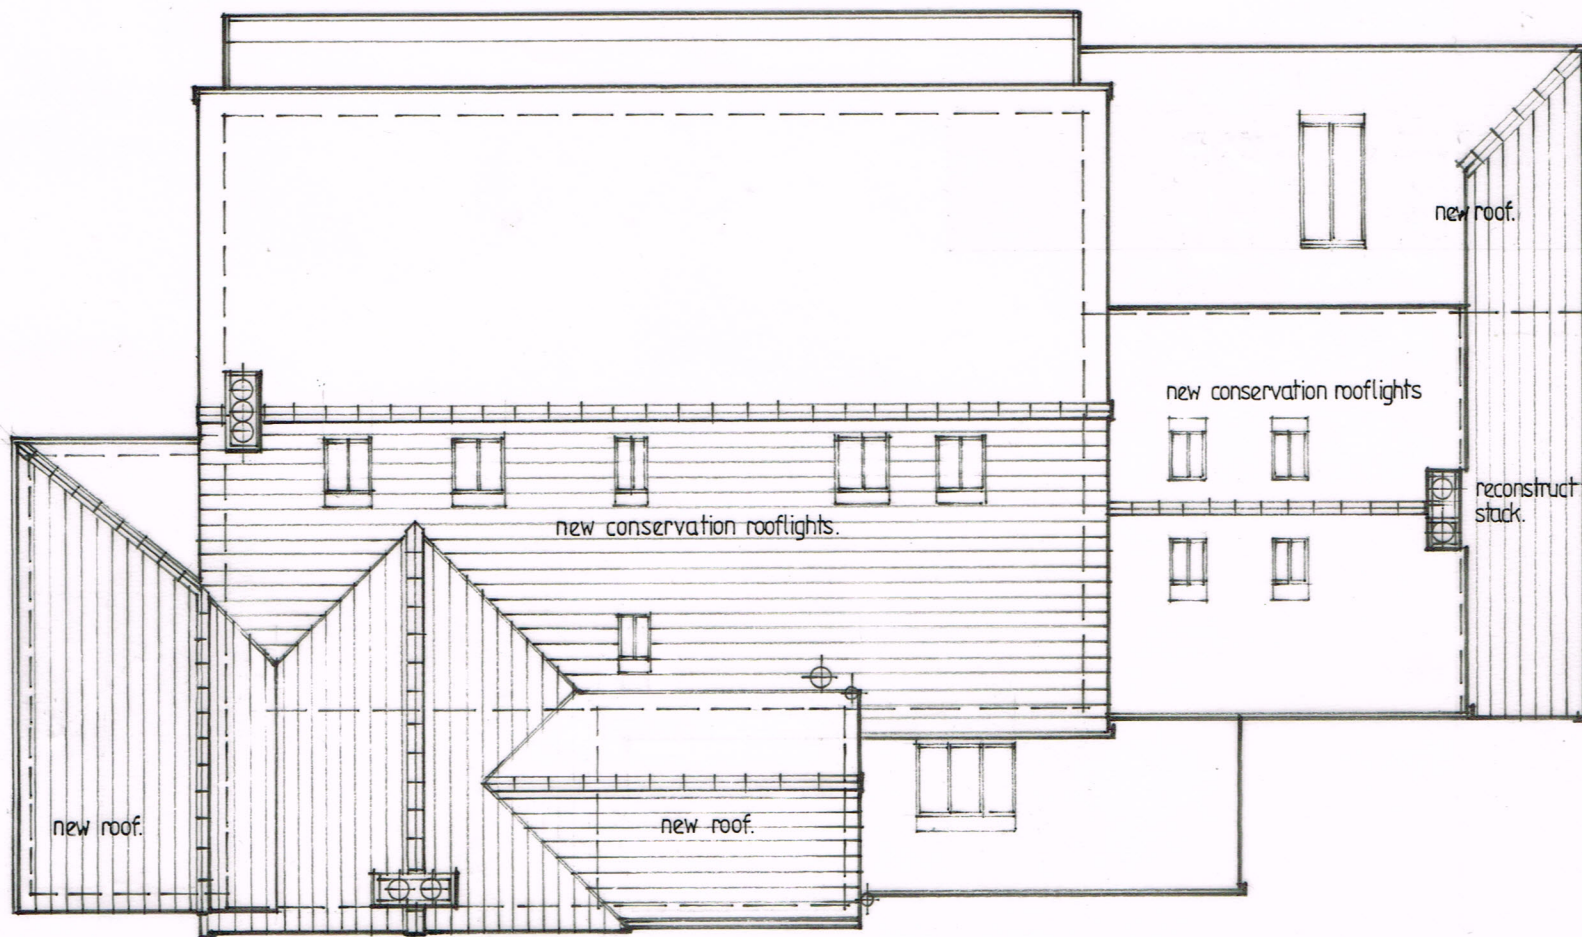

Roof Plan - As Existing.

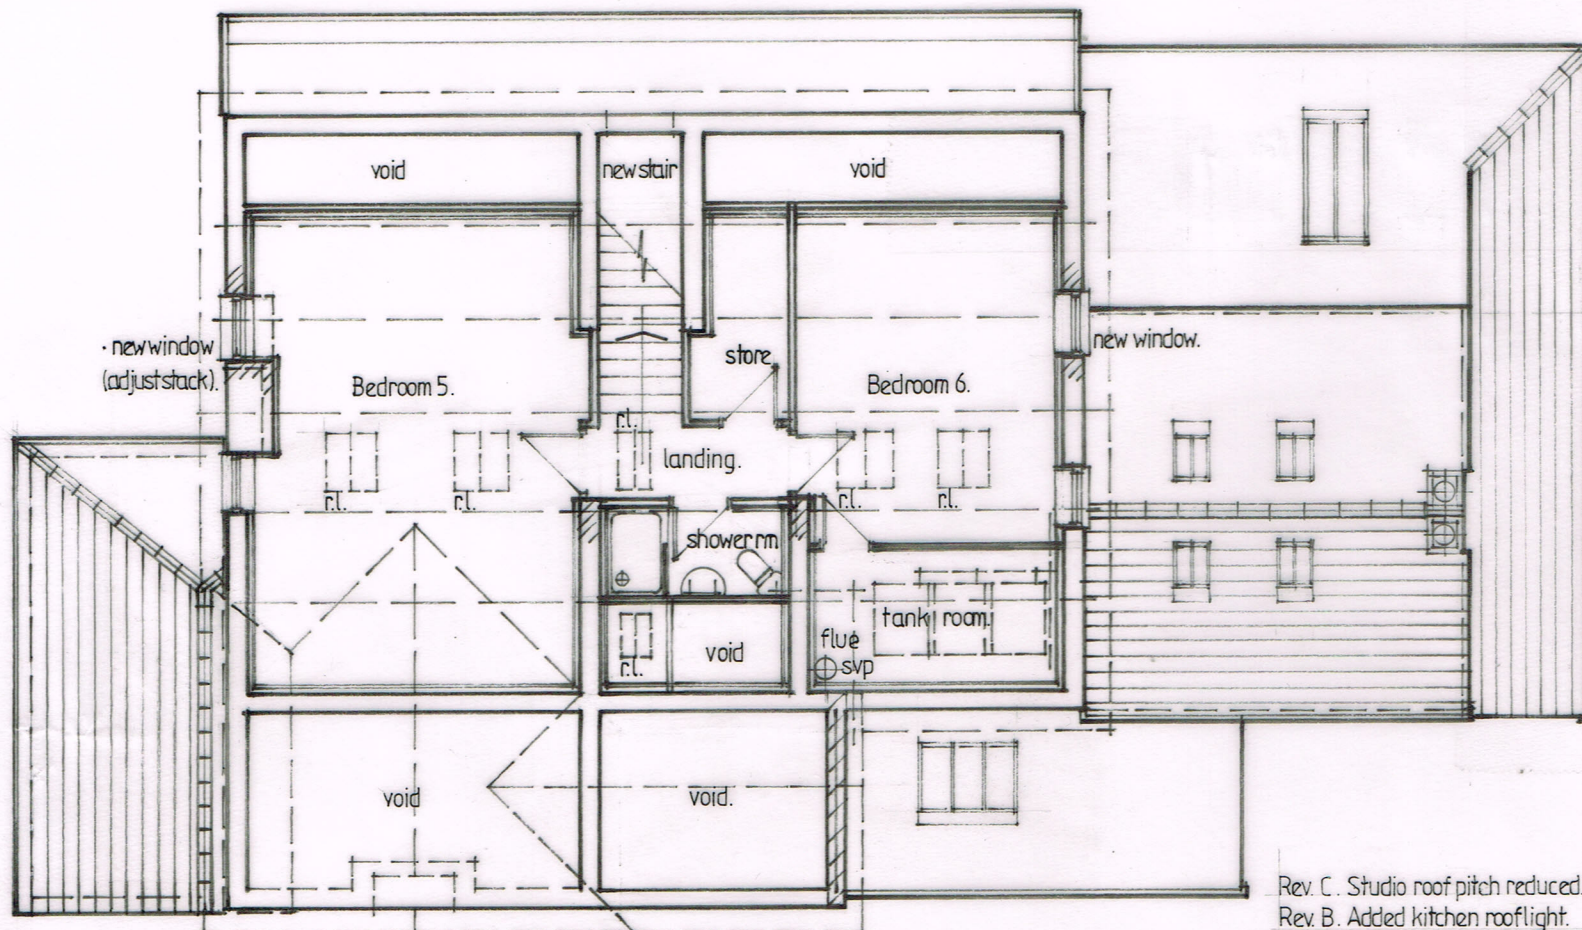

Attic Plan - As Existing.

Rev. C. Studio roof pitch reduced. 24:09:13.
Rev. B. Added kitchen rooflight. 29:08:13.
Rev. A. Scheme rev.s to roof layout. 10:06:13.

ADS Architectural Design Services.
Tel / Fax. 01978 711900. / E-mail: cloy_ent@btinternet.com

Client: Mr. & Mrs. D. Jones.
Scheme: Althrey Lodge, Overton Road, Bangor-on-Dee,
Wrexham LL13 0DA
- Minor Alterations & Refurbishment Works.

Drg Title: ATTIC & ROOF PLANS - AS PROPOSED.

Job No. / Drg. No. / Rev.	Scale.	Date.
397 / SK03 / C	1:100 (@ A3)	May 2013.