


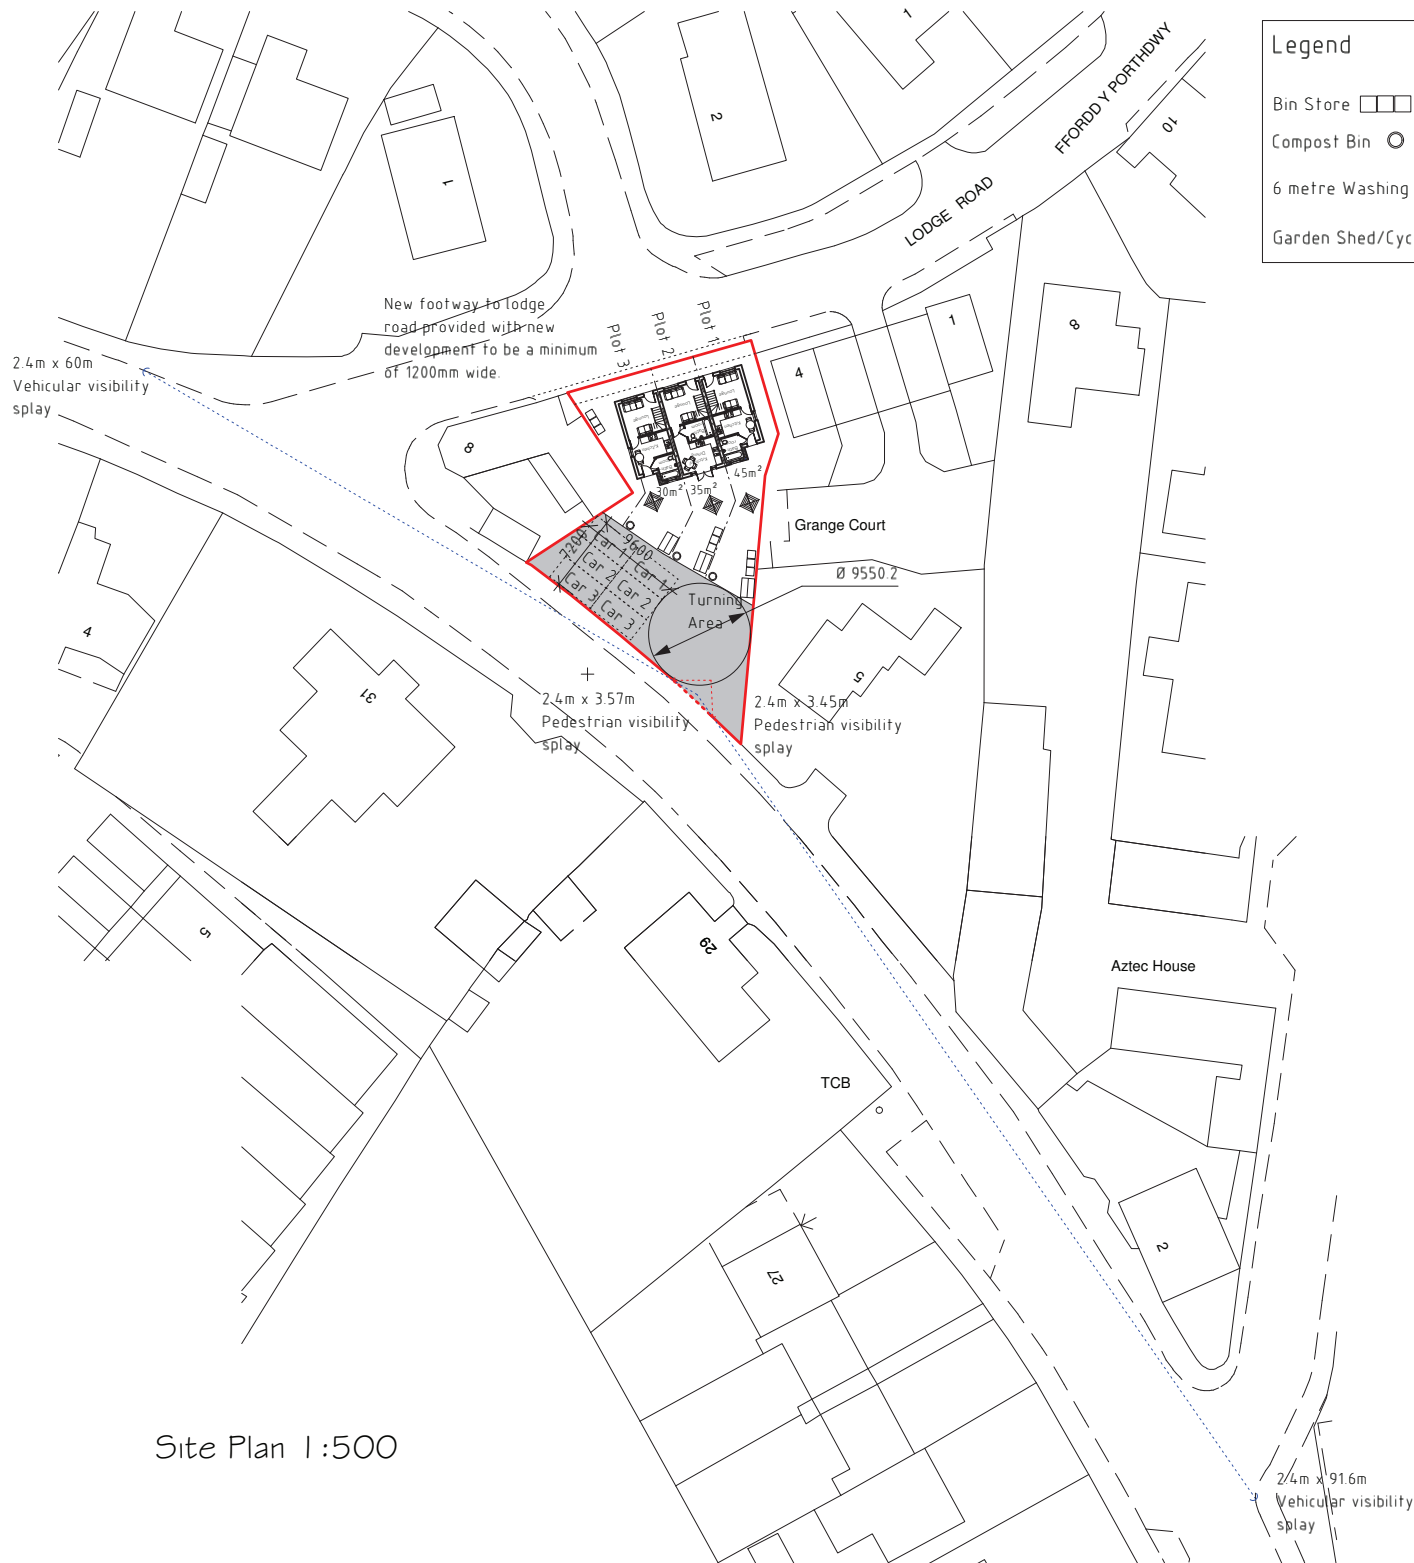

Site Plan 1:500



Location Plan 1:1250

A	11/11	Planning Amends	D.J.E.
Rev	Date	Detail	Initial

Project:

Proposed Alterations at
2 Lodge Road,
Rhosddu,
Wrexham.

Title:
Proposed Site &
Location Plan

Scale: (A3)
1:500 &
1:1250

Drawn By:
D.J.Edwards

Date:
Sep 2011

Drawing No:
J068/005

Sheet:
1 of 1

blueprint
architectural services



Hafod Road, Ruabon,
Wrexham. LL14 6ET
Tel: 01978 356500
www.blueprintarchitectural.com