




Ordnance Survey (c) Crown Copyright 2011. All rights reserved. Licence number 100020449

Location Plan 1:1250

 J Mason Associates CHARTERED ARCHITECTS St Thomas House, 83 Wolverhampton Road, Cannock, Staffs, WS11 1AR Tel: 01543 467788 Fax: 01543 467755 e-mail: enquiry@jasonassociates.co.uk		CLIENT Mr A Shakespeare	
PROJECT Replacement Dwelling Bank House, Cadney Lane, Bettisfield		DRAWING Site Plan / Location Plan	
SCALE 1:1250/1:500 @ A2	DATE 23.08.11	DRAWING NO. 1522/02C	PREPARED BY J Mason Associates

This drawing is to be used in conjunction with the accompanying text and is not to be used in isolation.

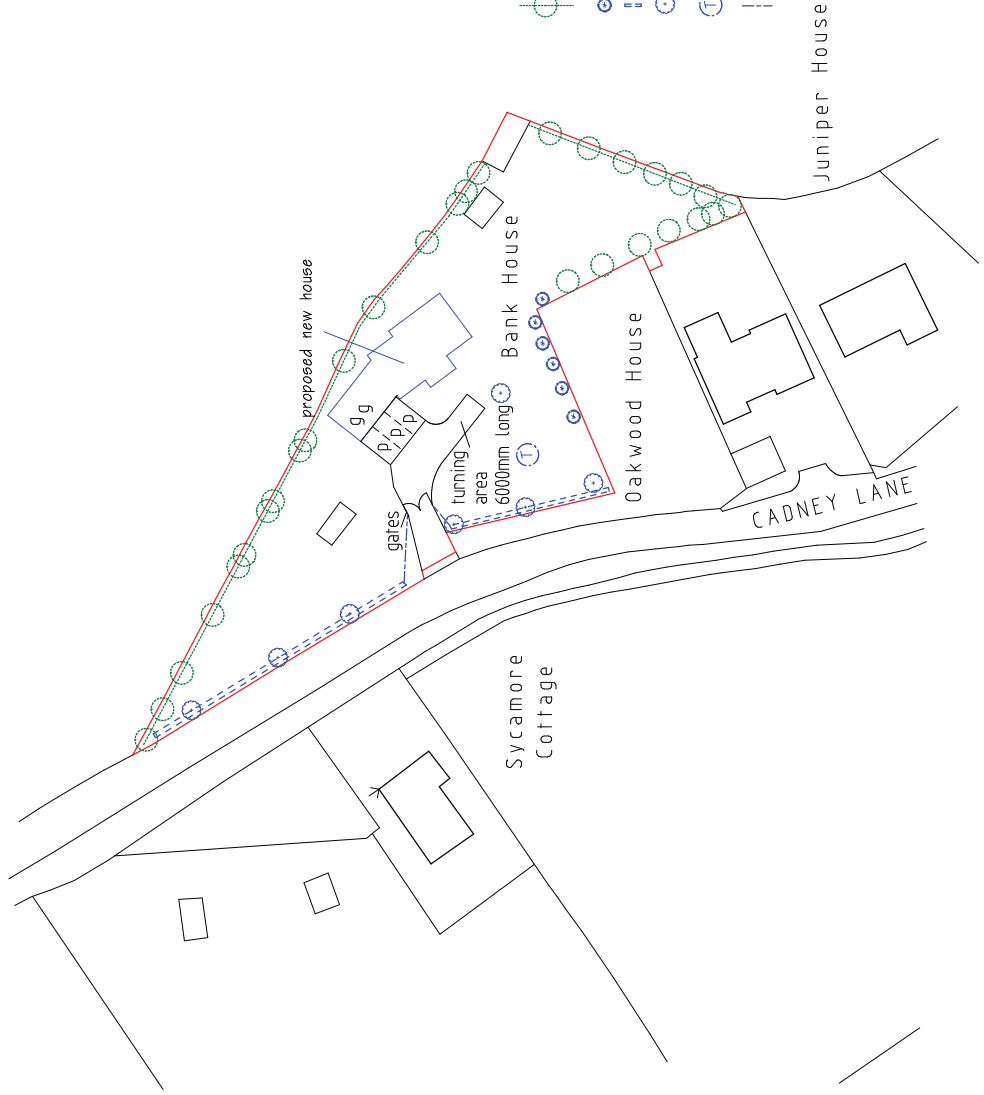

- Existing Trees and Hedge to be retained
- Proposed new fruit trees
- Proposed new native hedge
- Proposed new native trees
- Proposed new treatment plant
- Proposed new fence

Site Plan 1:500