


Front Fascia Sign (RHS)

Flat cut aluminium letters coloured white RAL 9016 (semi-gloss) to read “CHARTERED ACCOUNTANTS AND BUSINESS ADVISORS”
Fixed to building fascia on aluminium channel coloured black RAL 9005 semi gloss.




Front Fascia Sign (LHS)

Flat cut aluminium letters coloured white RAL 9016 (semi-gloss) to read “Logo and McLINTOCKS”
Exterior grade dark grey vinyl applied to face of logo.
Fixed to building fascia on aluminium channel coloured black RAL 9005 semi gloss

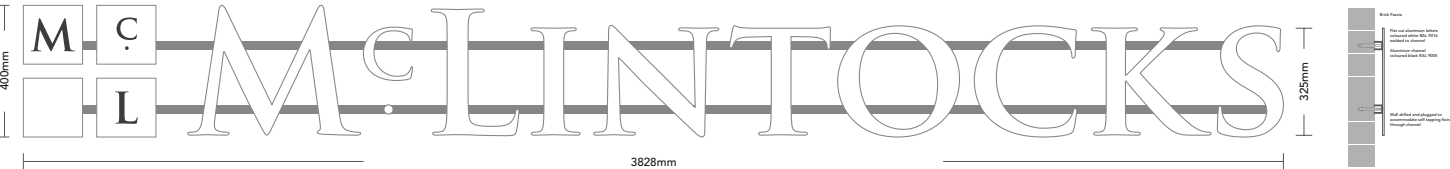


Visual only of proposed signage in position

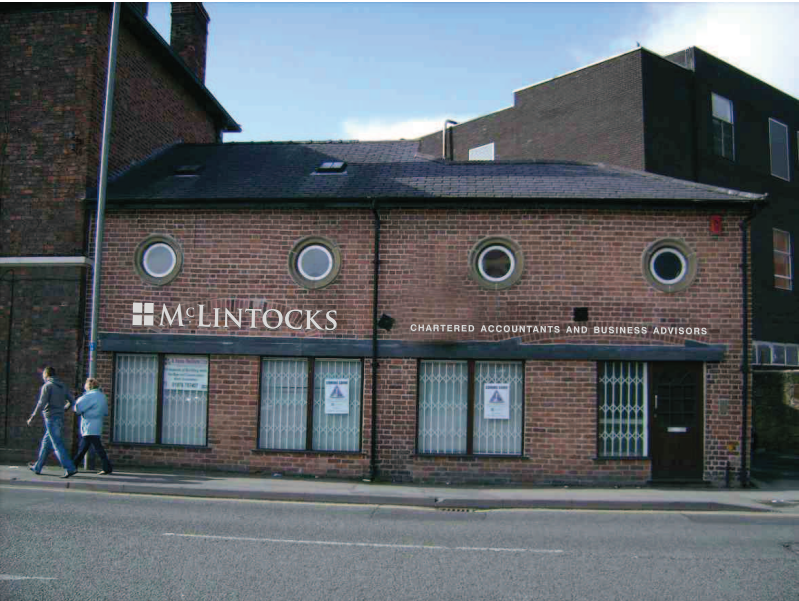

Side Elevation

Typical fixing method

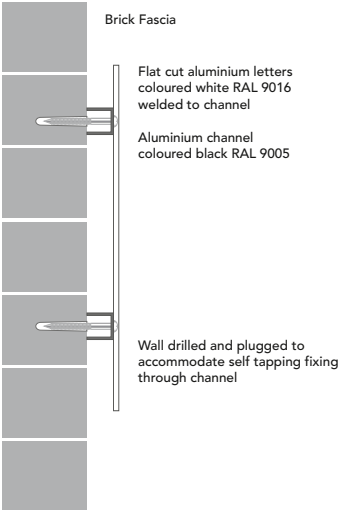

Customer McIntocks Chartered Accountants

Project Address 25 Rhosddu Road Wrexham LL11 1EB

Reference SO 192-01

Date. 19/08/11

Rev Date Rev Note

Vinyl Ref Dark Grey 9889-05

Paint Ref White RAL 9016 semi gloss Black 9005 semi gloss

Print Ref N/A

All colours illustrated within the drawing are representative only. Refer to colour specifications for actual references.

Drawn by. I.H.

Scale. Proportional

isgroup
brand.design.sign

Enterprise House, Unit 1
Aber Park Industrial Estate
Flintshire, CH6 5EX

t: 01352 792000
f: 01352 792001
e: info@is-group.co.uk
w: www.is-group.co.uk

Copyright: This document is the property of IS Consultancy (UK) Ltd and is copyright protected, therefore the document must not be copied or reproduced in any form either wholly or in part nor must the contents of the document, method or technique be made available or disclosed to any third party.

Gable End Sign

Remove existing sign and replace with sign removed from front elevation

Existing specification: 1 No. Folded aluminium panel measuring 2900mm x 600mm x 40mm, coloured white RAL 9016 (semi-gloss). Exterior grade vinyl applied to face. Fixed with internal angle to top and bottom edge with fixings coloured white RAL 9016.



Remove existing sign



Replace with front elevation sign



Customer	McLintocks Chartered Accountants
Project Address	25 Rhosddu Road Wrexham LL11 1EB
Reference	SO 192-01
Date.	19/08/11

Rev	Date	Rev Note
-----	------	----------

Vinyl Ref n/a

Paint Ref n/a

Print Ref N/A

All colours illustrated within the drawing are representative only. Refer to colour specifications for actual references.

Drawn by. I.H.

Scale. Proportional

isgroup
brand.design.sign

Enterprise House, Unit 1
Aber Park Industrial Estate
Flintshire, CH6 5EX

t: 01352 792000
f: 01352 792001
e: info@is-group.co.uk
w: www.is-group.co.uk

Copyright: This document is the property of IS Consultancy (UK) Ltd and is copyright protected, therefore the document must not be copied or reproduced in any form either wholly or in part nor must the contents of the document, method or technique be made available or disclosed to any third party.