



C:\CLIENTS LIST\ JONES 2057 / 6.0 PLANNING / 01A - EXISTING AND PROPOSED SITE PLAN

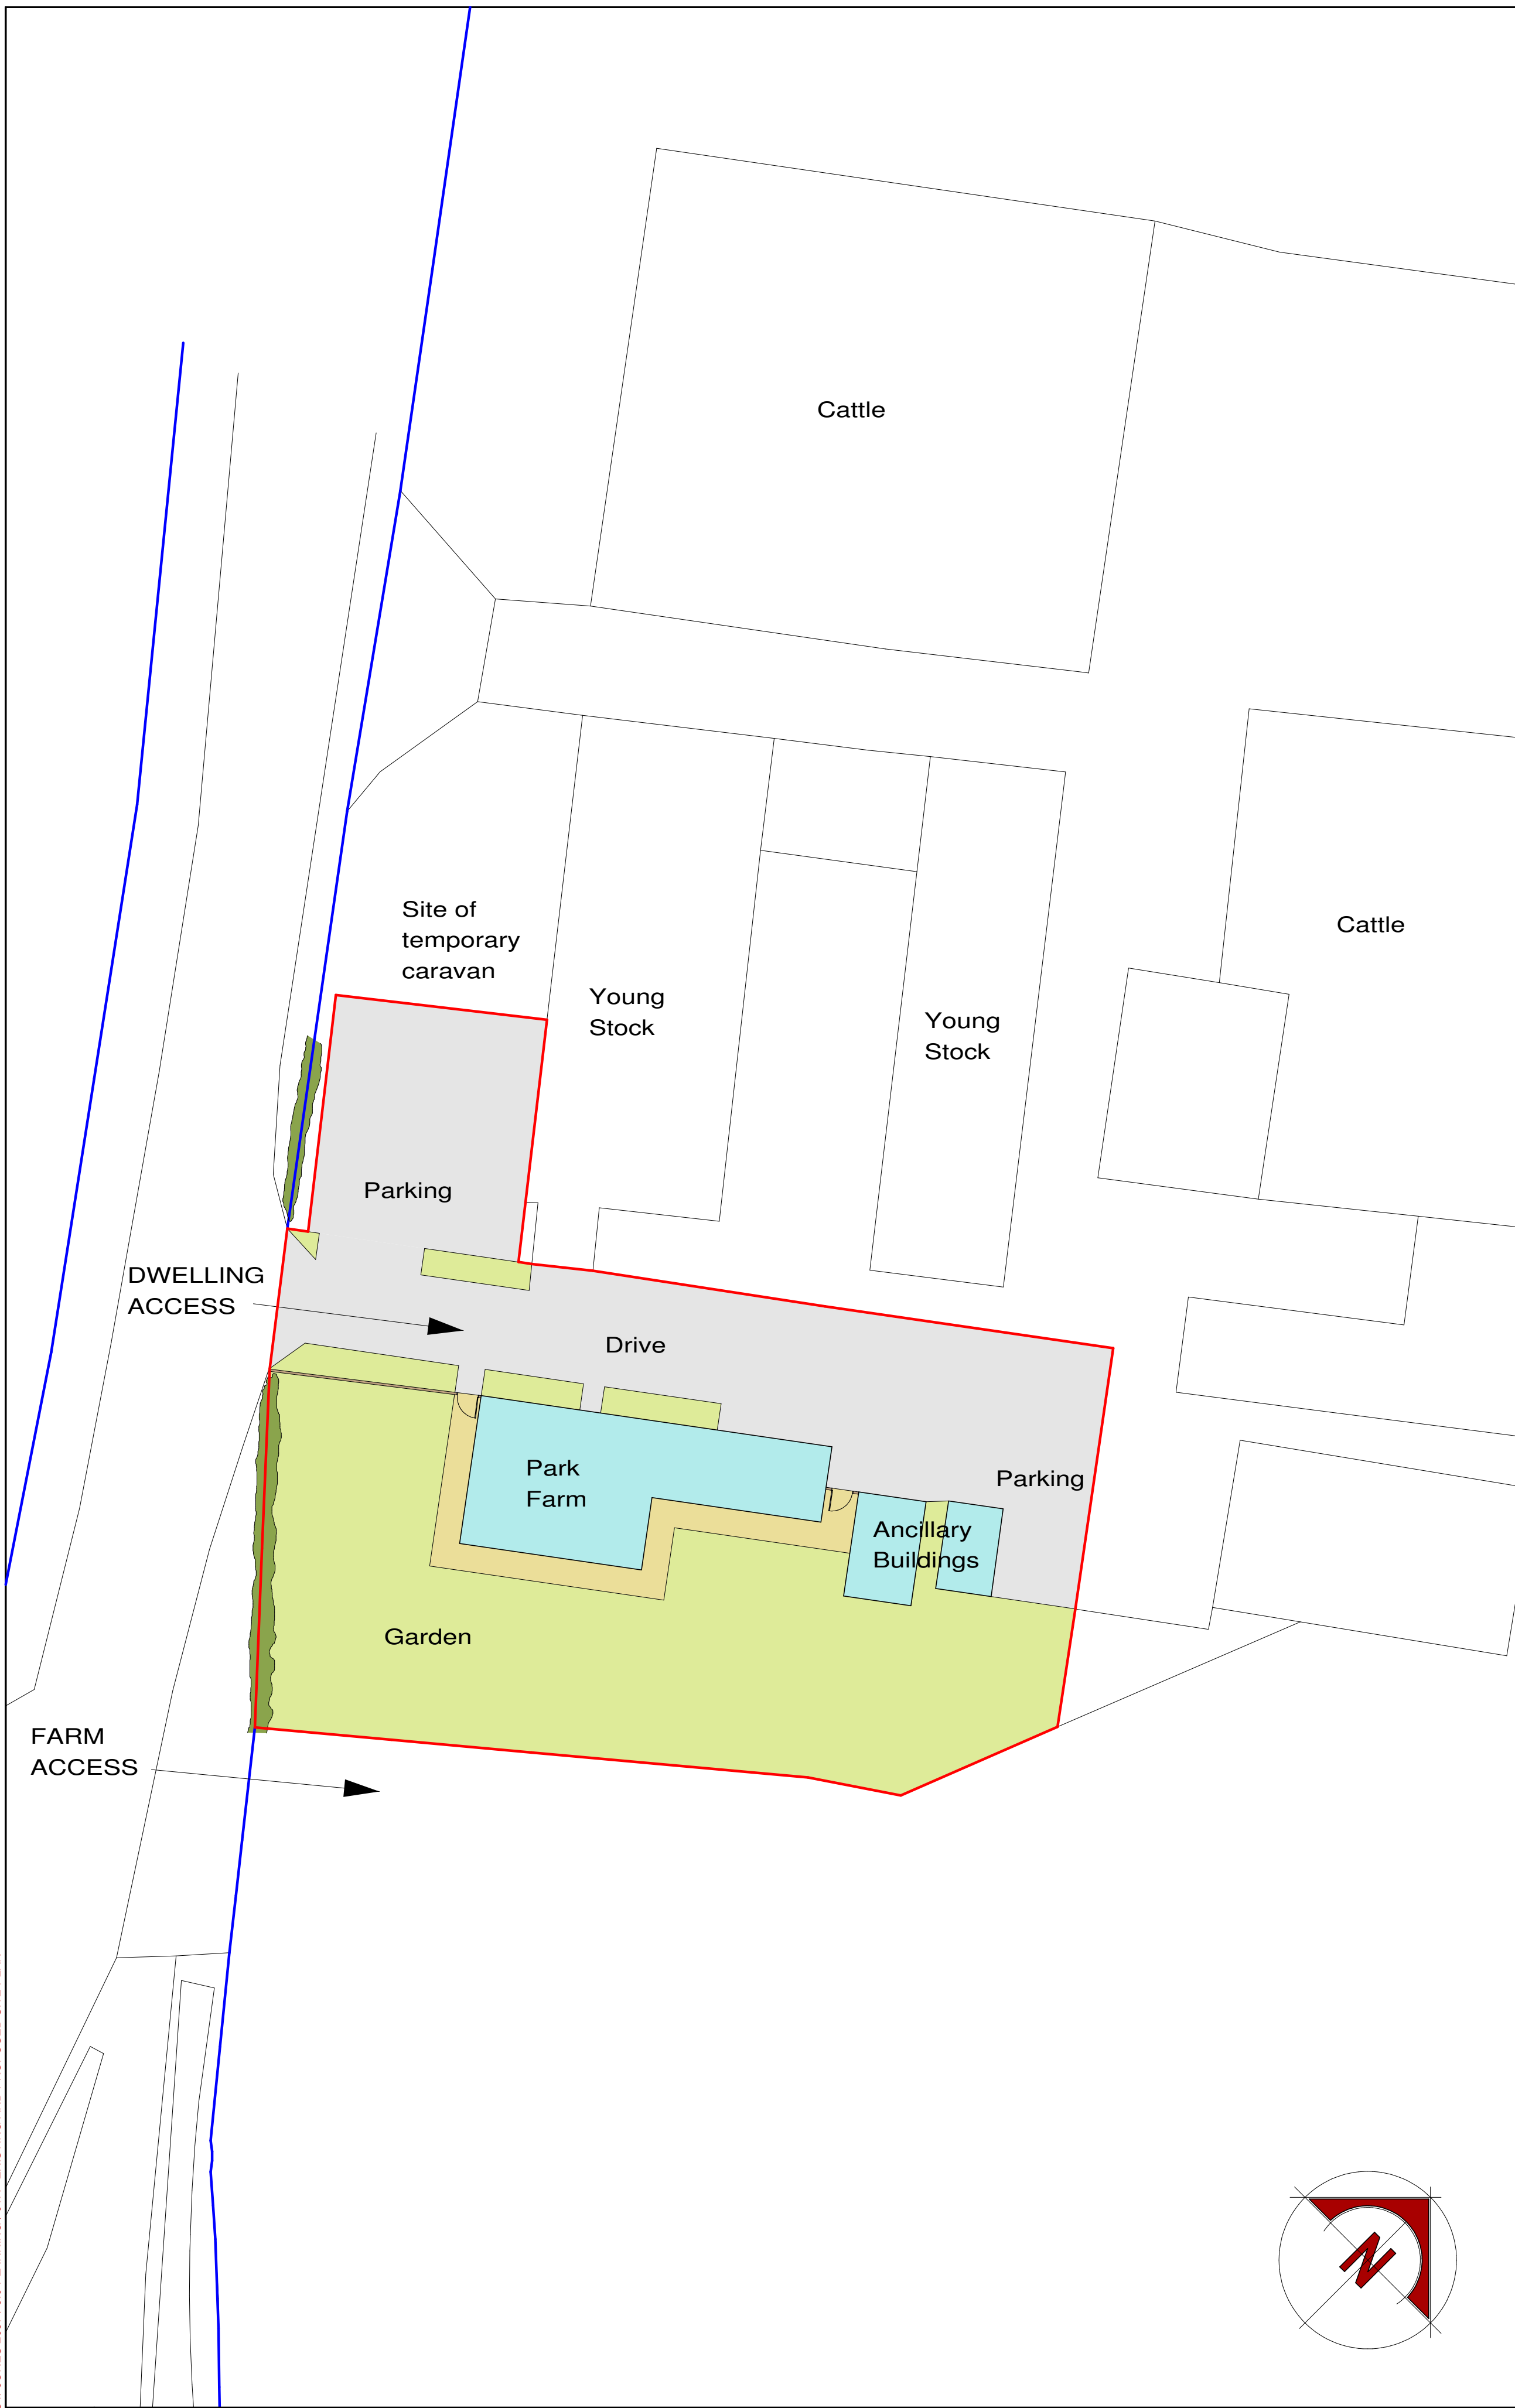

1 EXISTING SITE PLAN 1:200

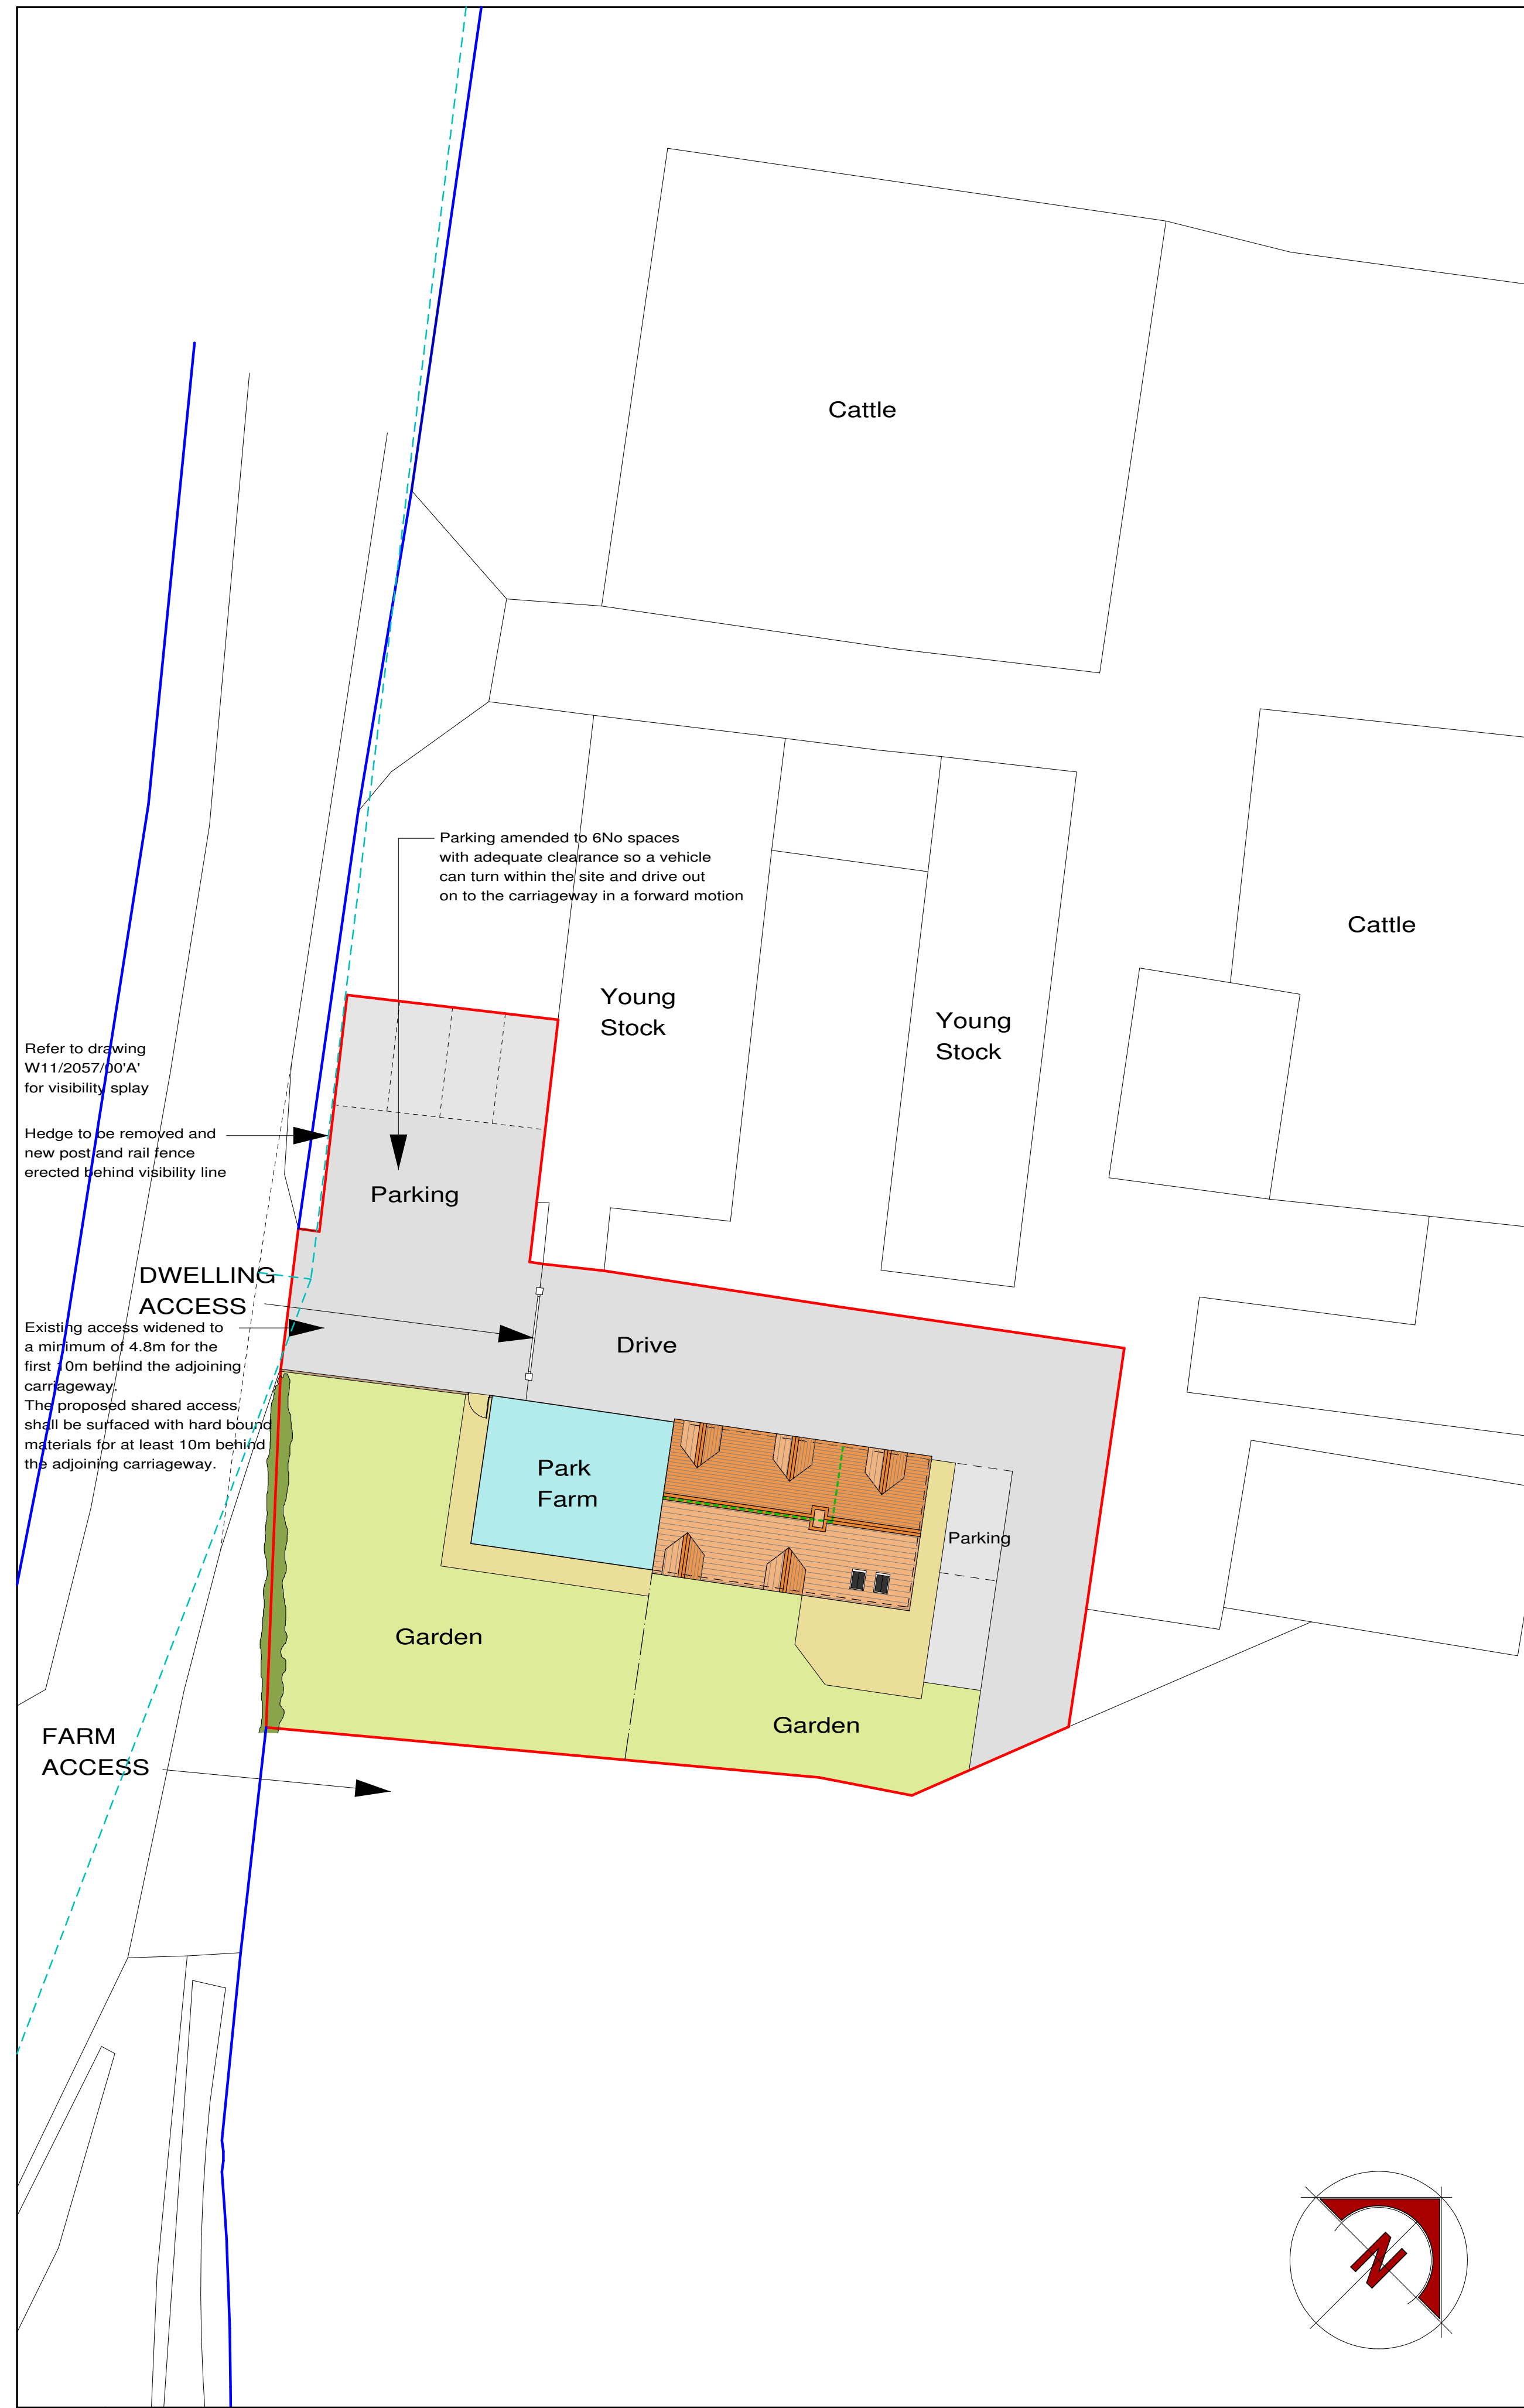

2 PROPOSED SITE PLAN 1:200

NOTES:
All drawings and specifications contained in this document are copyright to DAVID OWEN ASSOCIATES. All dimensions must be checked on site and not scaled from the drawings. All discrepancies must be notified to the Agent immediately.

KEY :

- Indicates Existing Dwelling & Ancillary Buildings
- Indicates Proposed Extension

A	19/10/11	AMENDED TO SUIT COMMENTS FROM HIGHWAYS ON EMAIL DATED 5TH OCTOBER
Rev	Date	Revisions
Drawn by :	Date :	
A.R. HEWITT	AUGUST 2011	

DAVID OWEN ASSOCIATES

The Mansion House
21 Dodington
Whitchurch
Shropshire
SY13 1EA

Tel: (01948) 663004
Fax: (01948) 663040

e-mail
enquiries@david-owen.co.uk
© copyright
This drawing must not be reproduced without first obtaining written permission

Client :
MR AND MRS JONES

Job Title :
PROPOSED EXTENSION TO
EXISTING DWELLING AT
PARK FARM
FENNIS BANK
WHITCHURCH
SHROPSHIRE
SY13 3PE

Drawing Title :
EXISTING AND PROPOSED SITE PLANS

Dwg No : W11/2057/01	Scale : As Shown @ A1	Rev : A
-------------------------	--------------------------	------------