



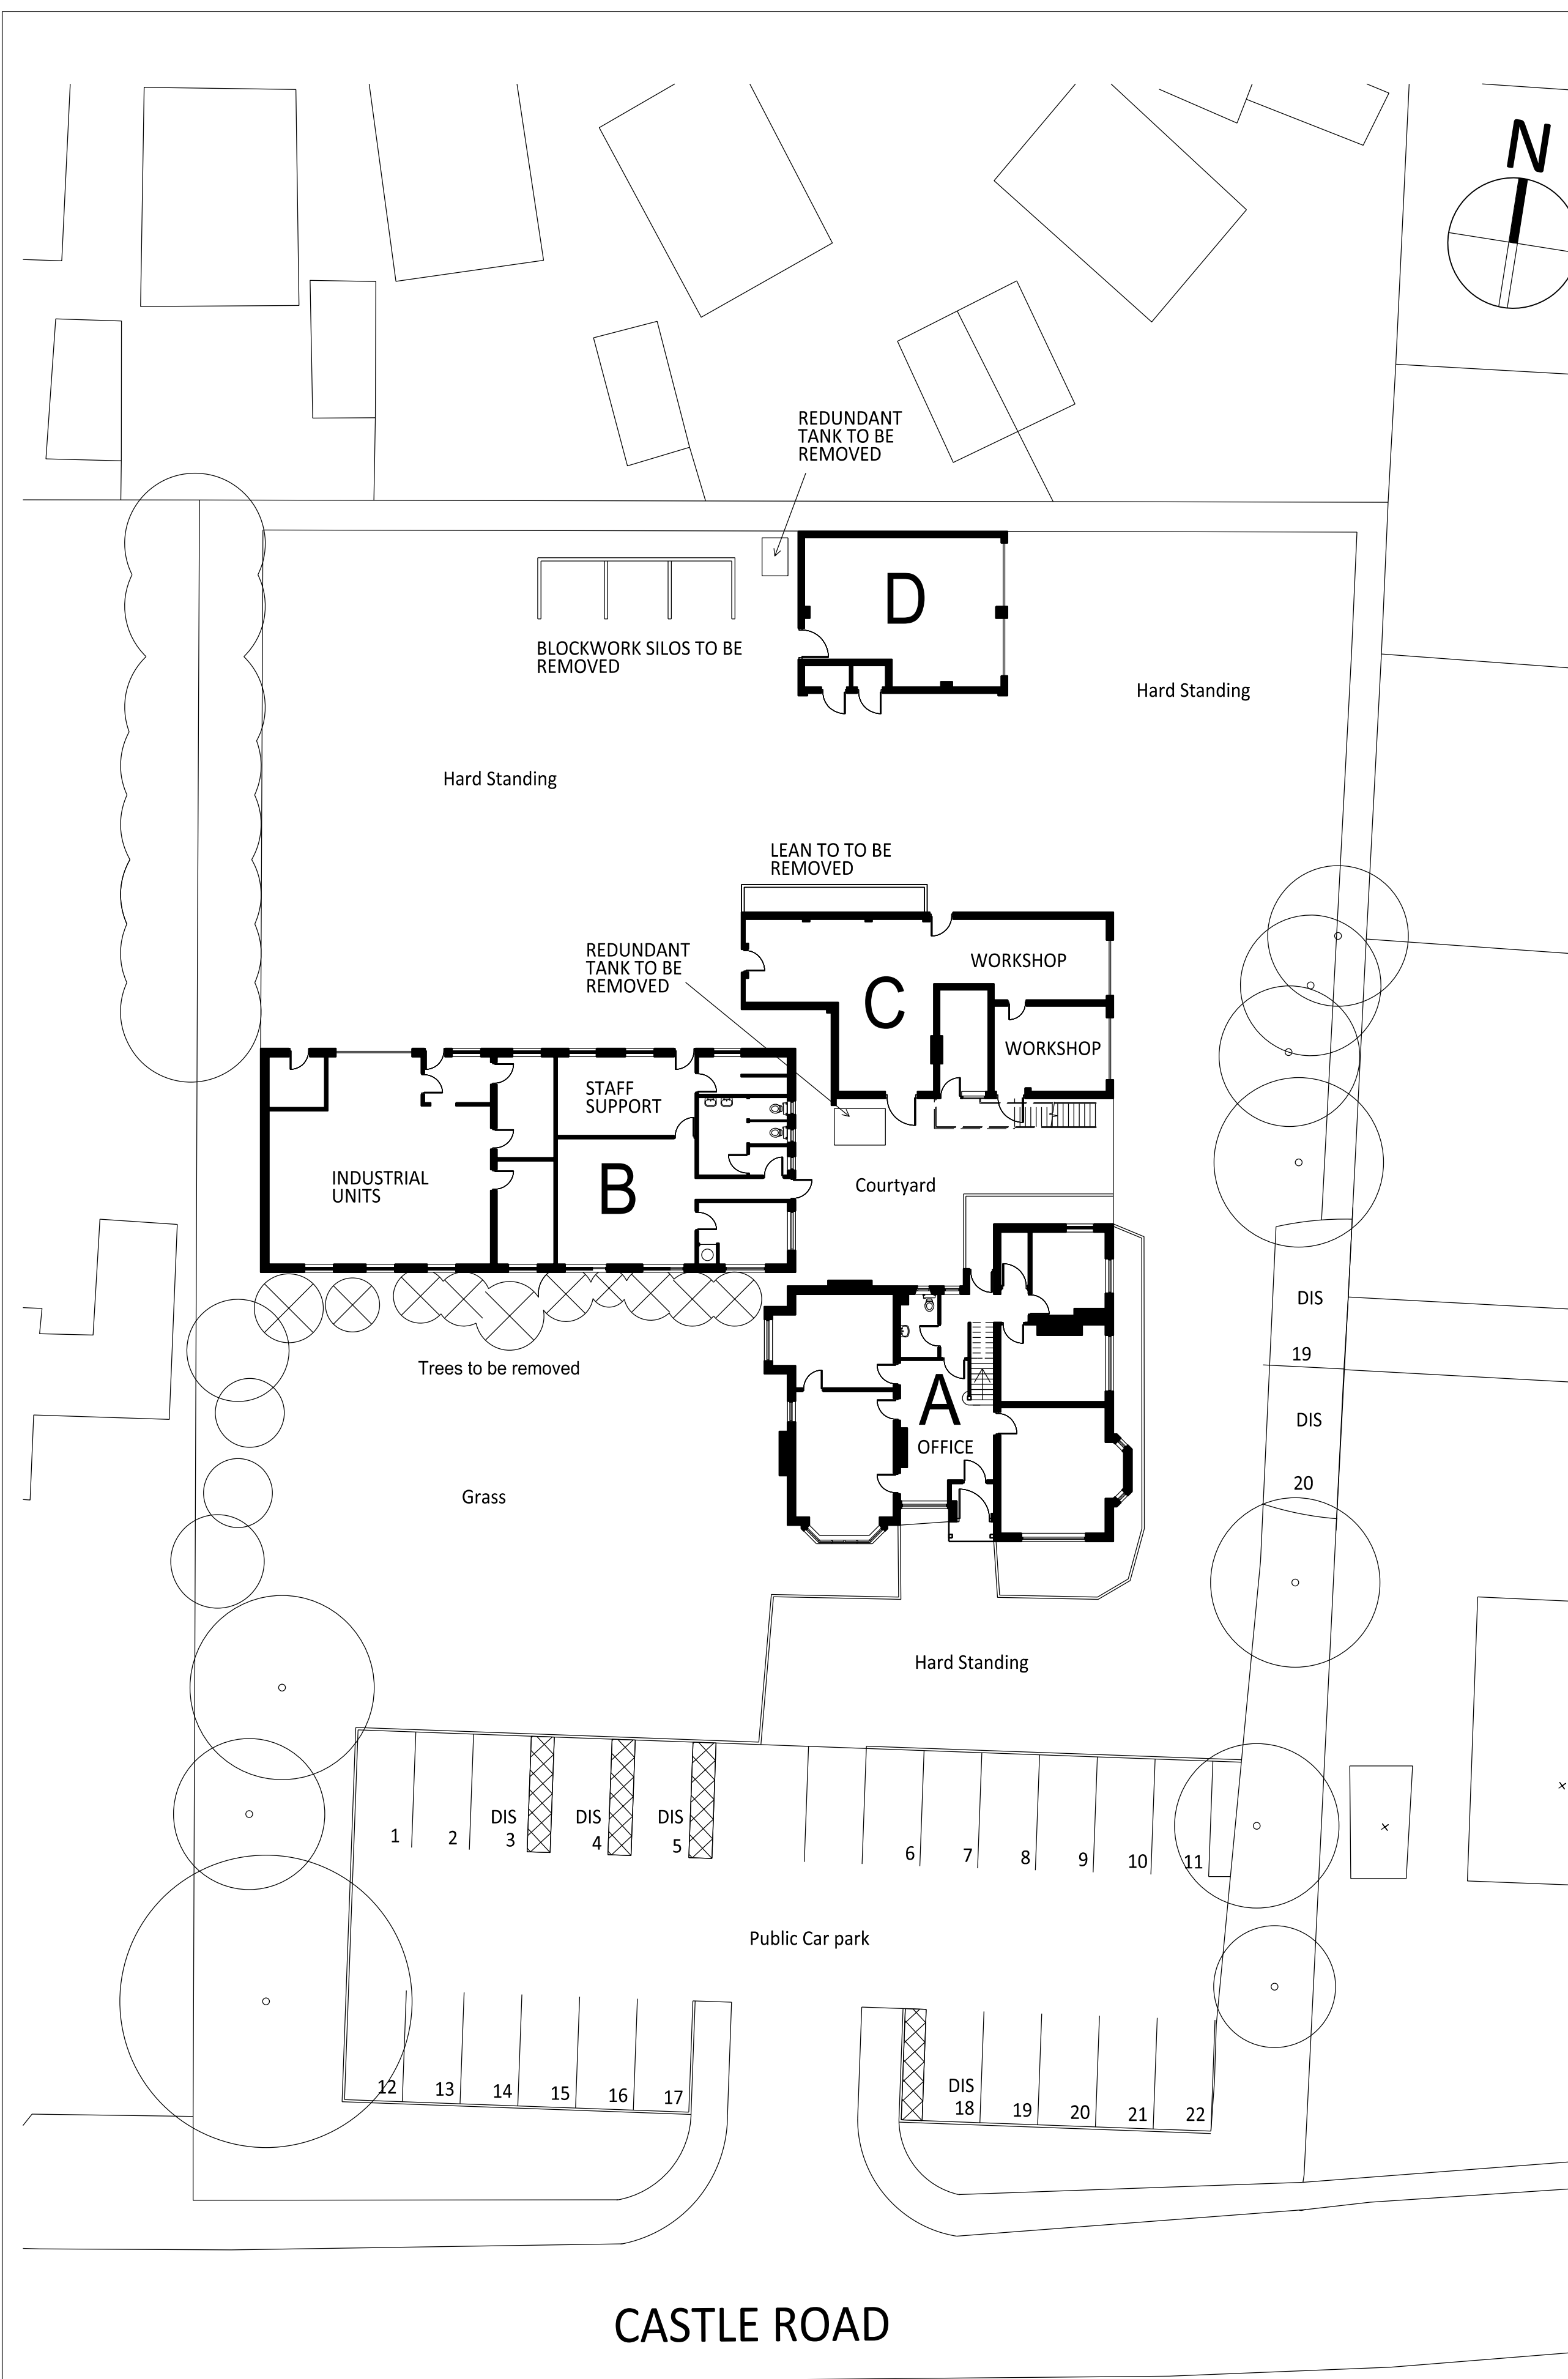

Site Plan As Existing

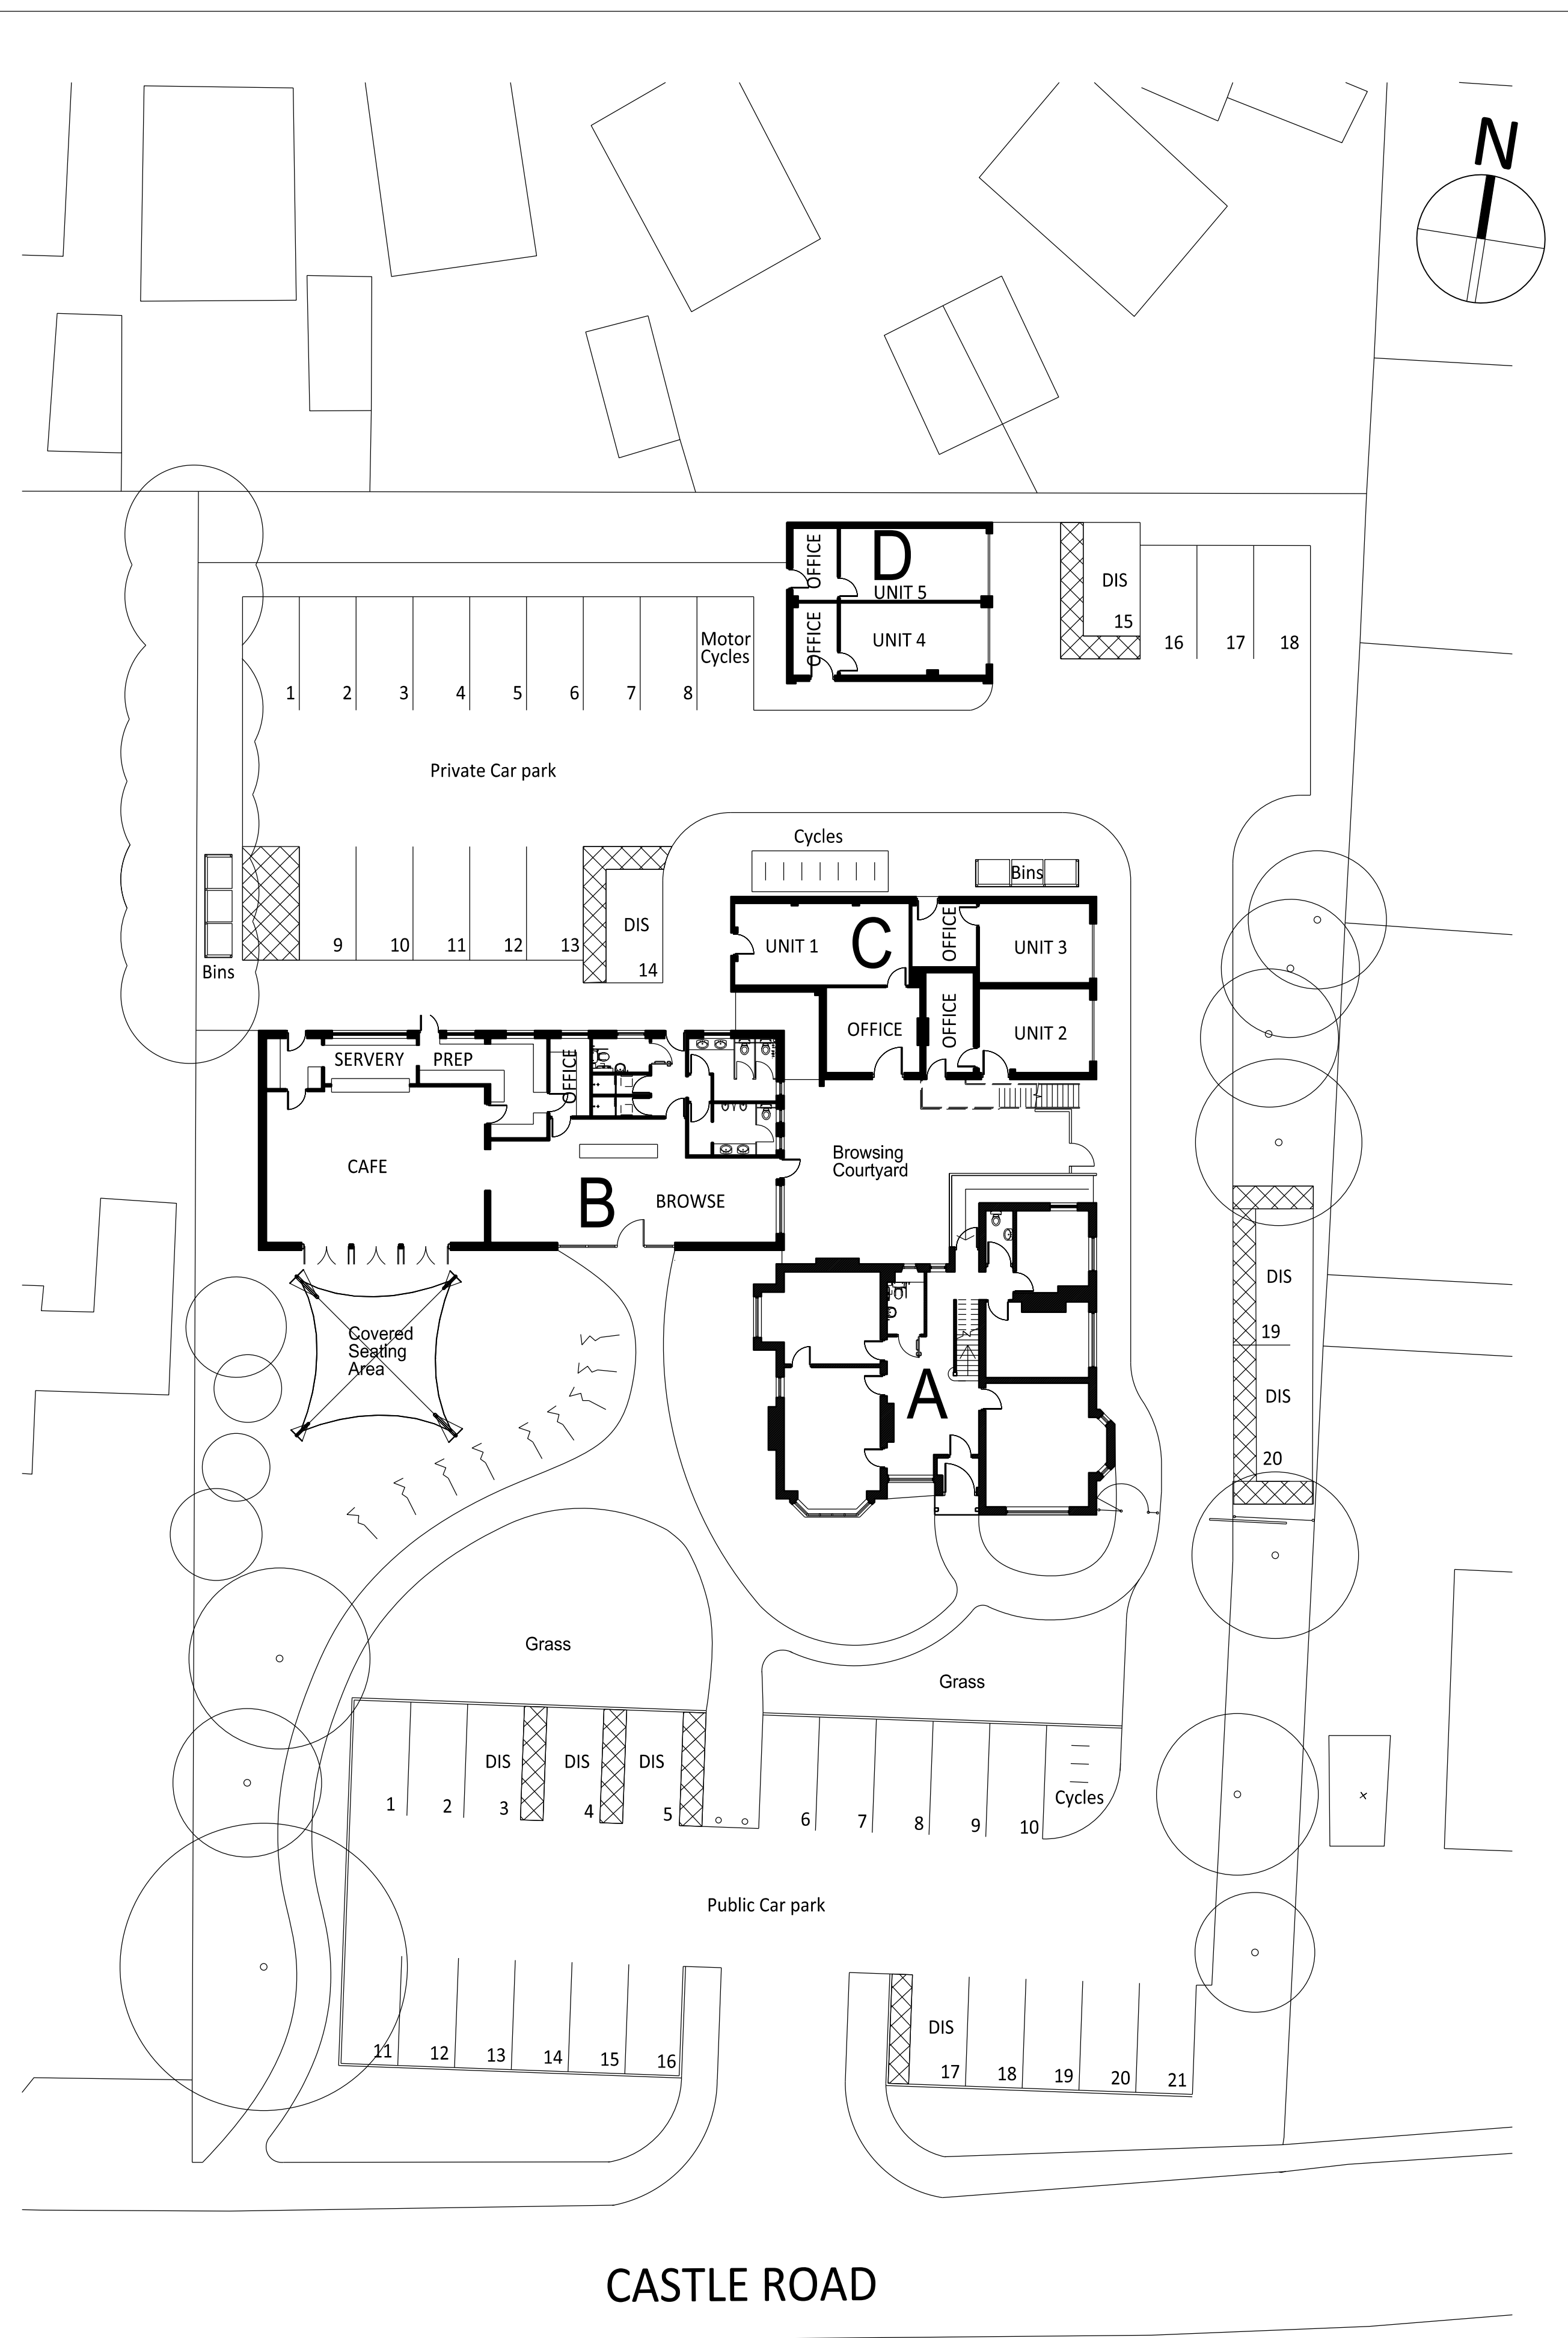


Site Plan As Proposed

General Notes

1. Contractor to verify all dimensions and check level datums on site
2. All of the designs are the sole property of TACP Architects Ltd and may not be used without their written agreement
3. All prints, specifications and their copyright are the property of TACP Architects Ltd
4. Do not scale off drawings
5. All dimensions shall be checked on site before commencement of shop drawings, manufacture and all discrepancies must be reported to TACP Architects Ltd

Site Location Plan

scale 1:1250

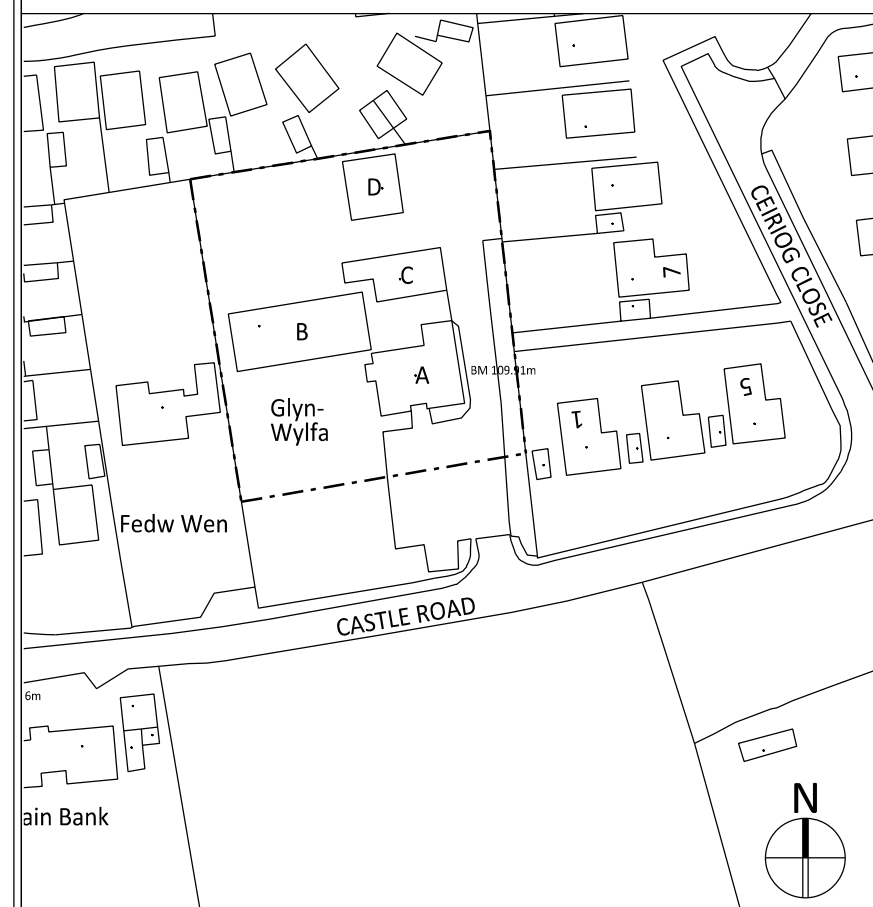

Risk Assessments

Revisions

[illegible]

Consultants	
-------------	--

Client	
--------	--

Glyn Wylfa Development Trust
Castle Road
Chirk

Project Title	Glyn Wylfa Redevelopment
---------------	--------------------------

Drawing Title
Site Plan as Existing and Proposed

Scale	Date	Drawn By	Checked By	Office
1:200@A1	Sept 2011	SC	MG	Wrexham
Job Number		Drawing Number		Revision
11039		Site-01		

TACP Architects Ltd
27/29 Grosvenor Road
Wrexham
LL11 1DH
T. 01978 291161
F. 01978 351735
E. admin@tacparchitects.co.uk
www.tacparchitects.co.uk

www.tacparchitects.co.uk

Architecture • Interior Design • Healthcare Planning • Conservation • Masterplanning • Sustainable Design

