




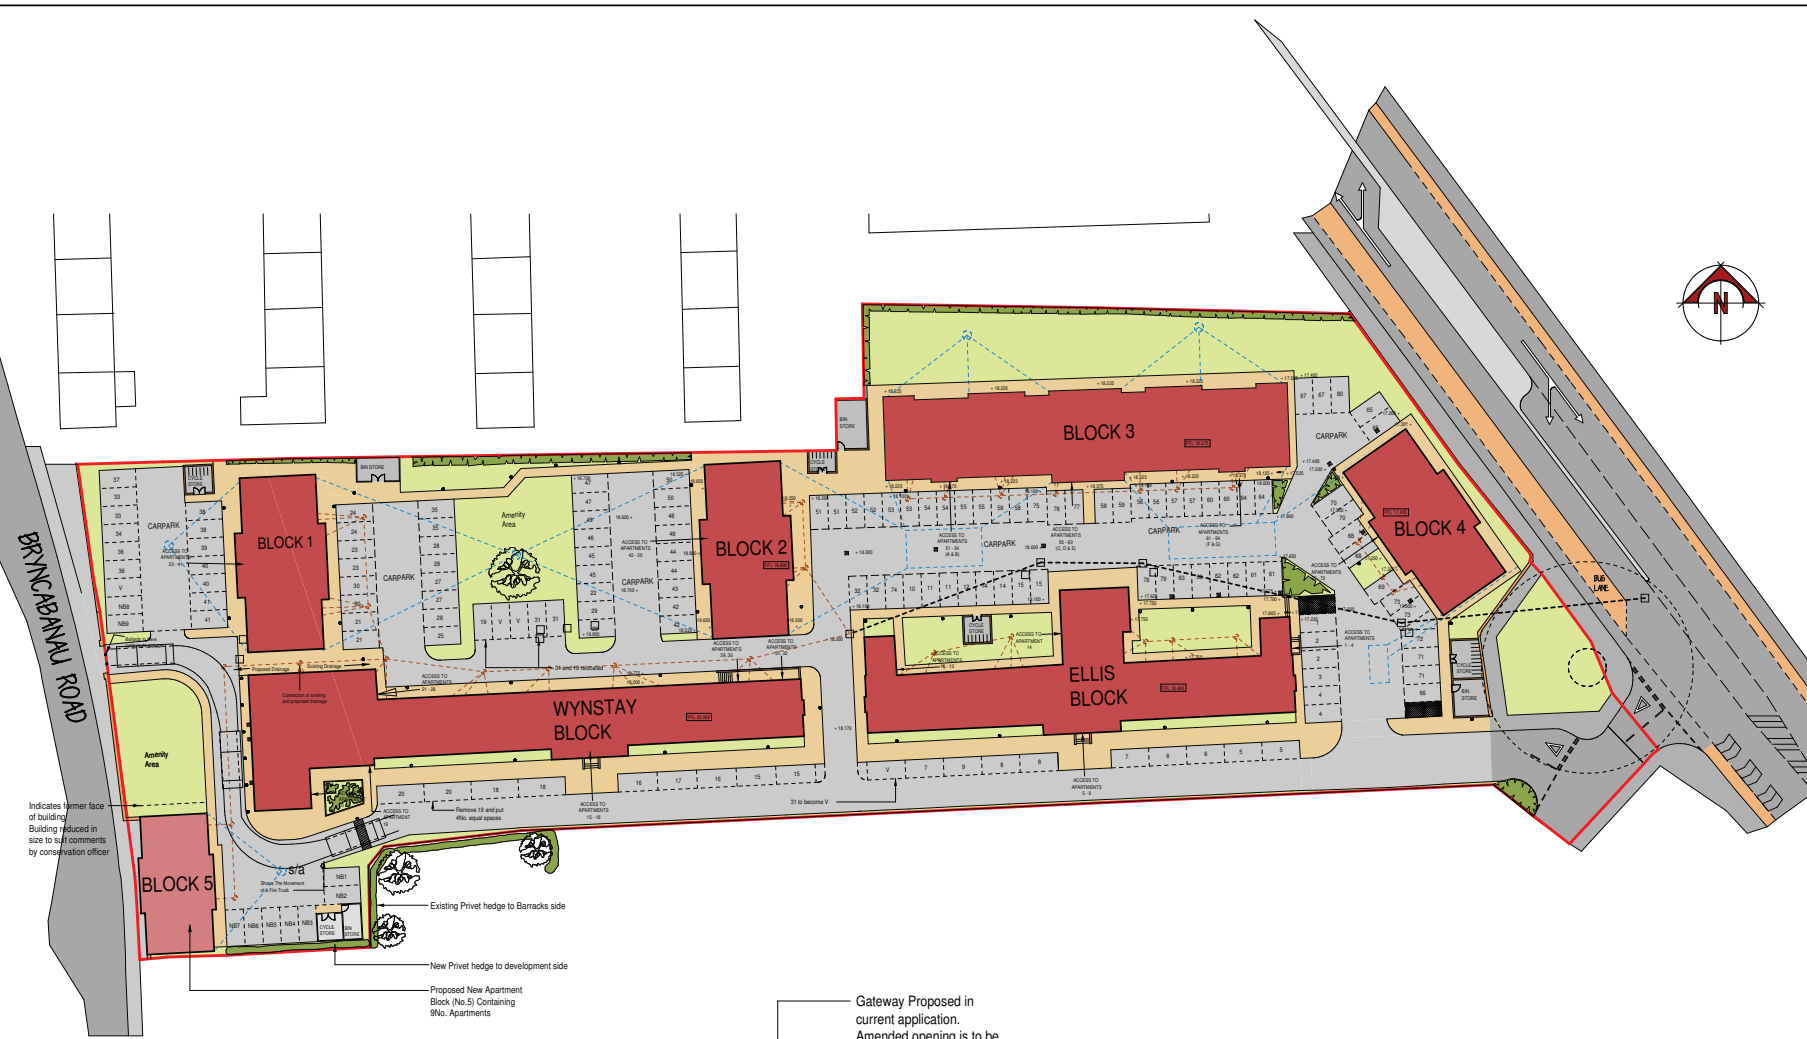

PROPOSED SITE PLAN 1:500

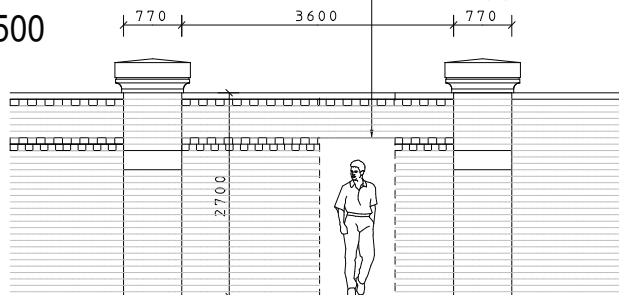

As Existing wall on Brincabanau Road 1 : 50

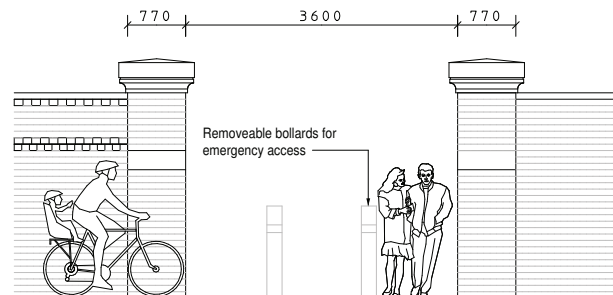

As Proposed Emergency, Pedestrian & Cycle Access Brincabanau Road 1 : 50

NOTES:
All drawings and specifications contained in this document are copyright to DAVID OWEN ASSOCIATES. All dimensions must be checked on site and noted down for the drawing. All discrepancies must be notified to the agent immediately.

KEY :

- Proposed Apartment Block 5 (9No. Apartments)
- Existing Approved Apartment Blocks
- Existing Hardstanding & Approved Parking Areas
- Existing & Proposed Drainage
- Existing Soakaways
- Proposed Soakaways

E	21/11/11	AMENDED FOR DISCUSSION AT MEETING 22/11/11
D	20/10/11	AMENDED TO SUIT COMMENTS FROM COUNCIL DATED 11/10/11
C	16/04/11	AMENDED TO SUIT CONSERVATION OFFICER COMMENTS
B	21/04/11	AMENDED TO SUIT HIGHWAYS COMMENTS
A	07/04/11	AMENDED TO ANHER COUNCIL COMMENTS

Rev	Date	Revisions
J. OWEN	DECEMBER 2010	

DAVID OWEN ASSOCIATES

The Mansion House
21 Dodington
Whitchurch
Shropshire
SY13 1EA

Tel: (01948) 663004
Fax: (01948) 663040

e-mail
enquiries@david-owen.co.uk

© copyright
This drawing must not be reproduced without first obtaining written permission.

Client :
HAWK DEVELOPMENTS

Job Title :
PROPOSED ERECTION OF 1No. BLOCK CONTAINING 9No. APARTMENTS AT HIGH TOWN BARRACKS KINGSMILL ROAD WREXHAM CLWYD LL13 8RD

Drawing Title :
PROPOSED SITE PLAN AND DRAINAGE

Dwg No : W10/2031/02	Scale : 1:500 @ A2	Rev : E
-------------------------	-----------------------	------------