




NOTES:
1. DRAWINGS TO BE CHECKED AND CONFIRMED ON SITE PRIOR TO ANY WORKS OR FABRICATION.
DO NOT SCALE OFF THIS DRAWING.
ANY ERRORS, OMISSIONS OR DISCREPANCIES ARE TO BE BROUGHT TO THE ATTENTION OF MUNRO ASSOCIATES IMMEDIATELY.

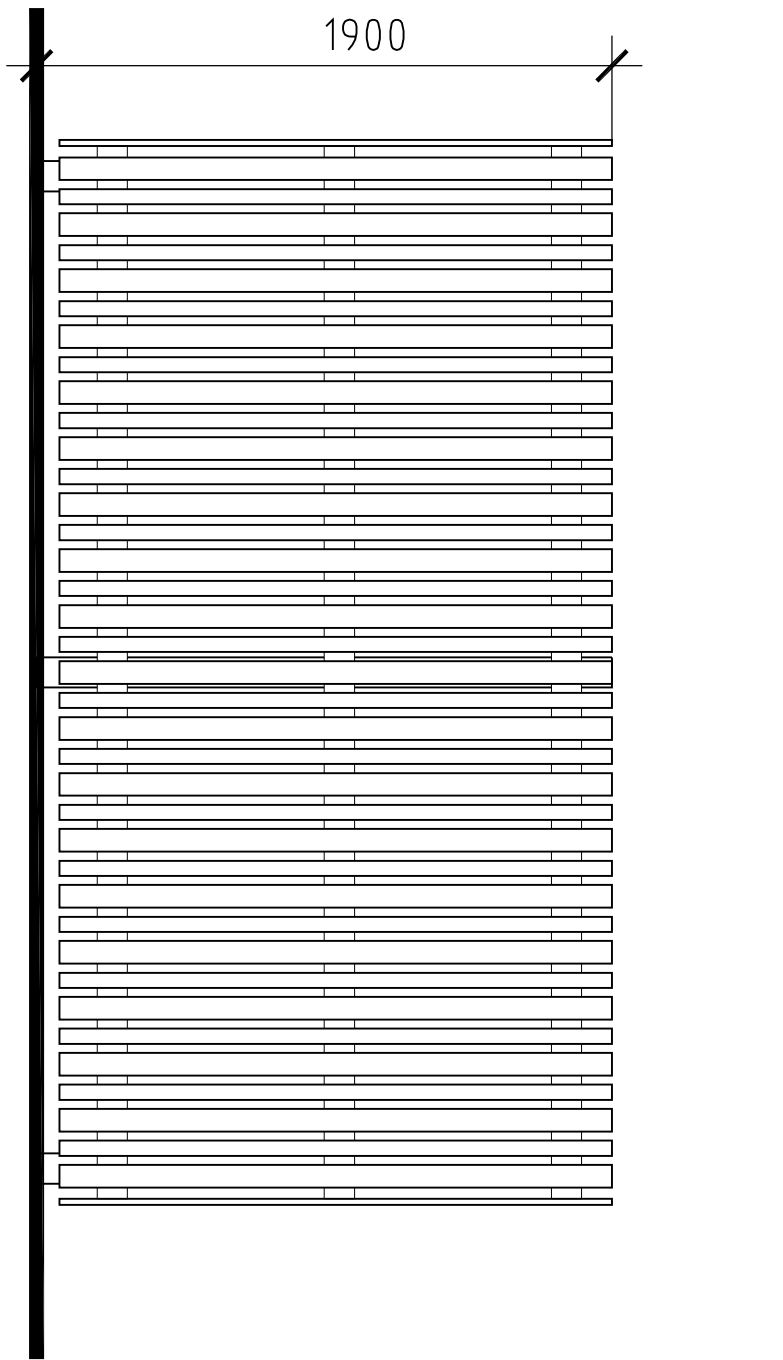

SIDE ELEVATION

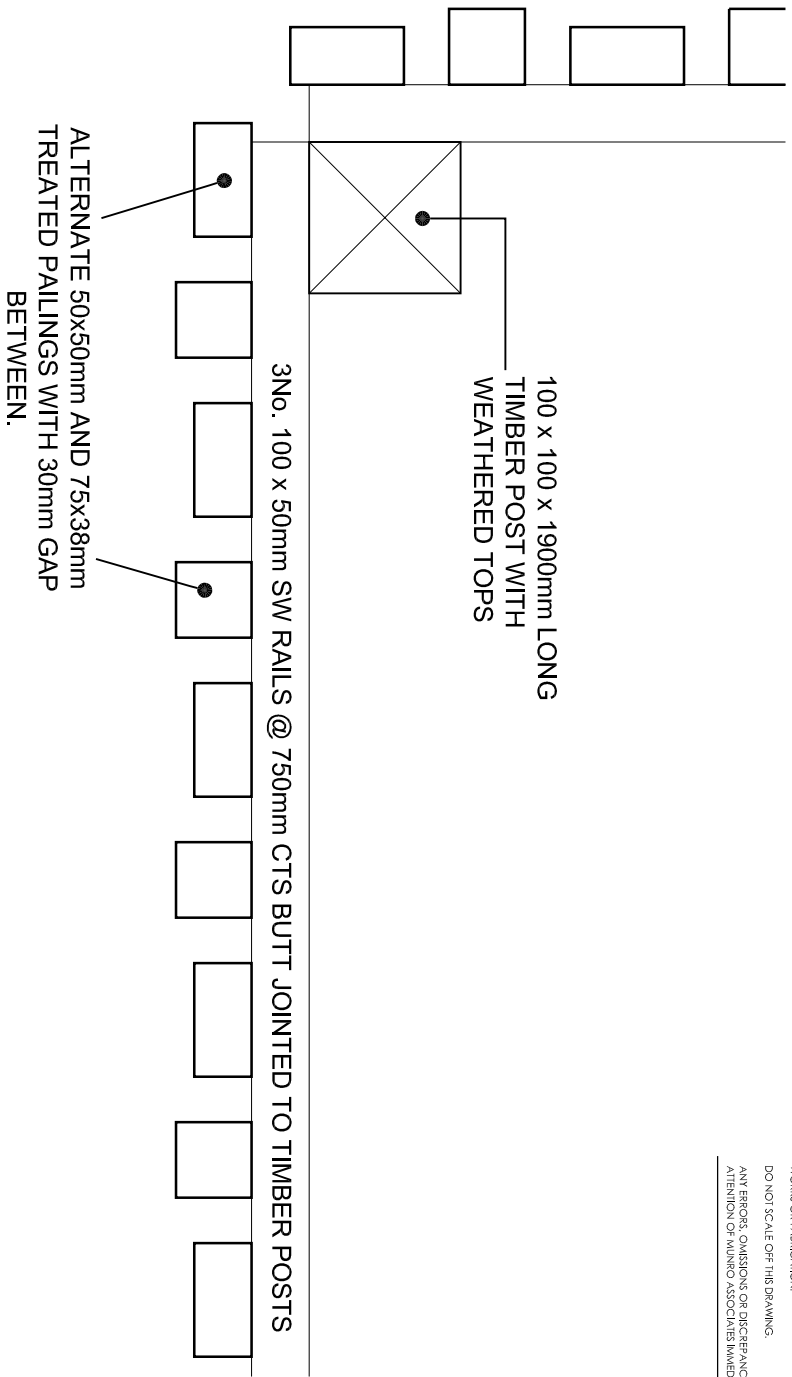

PLAN SECTION

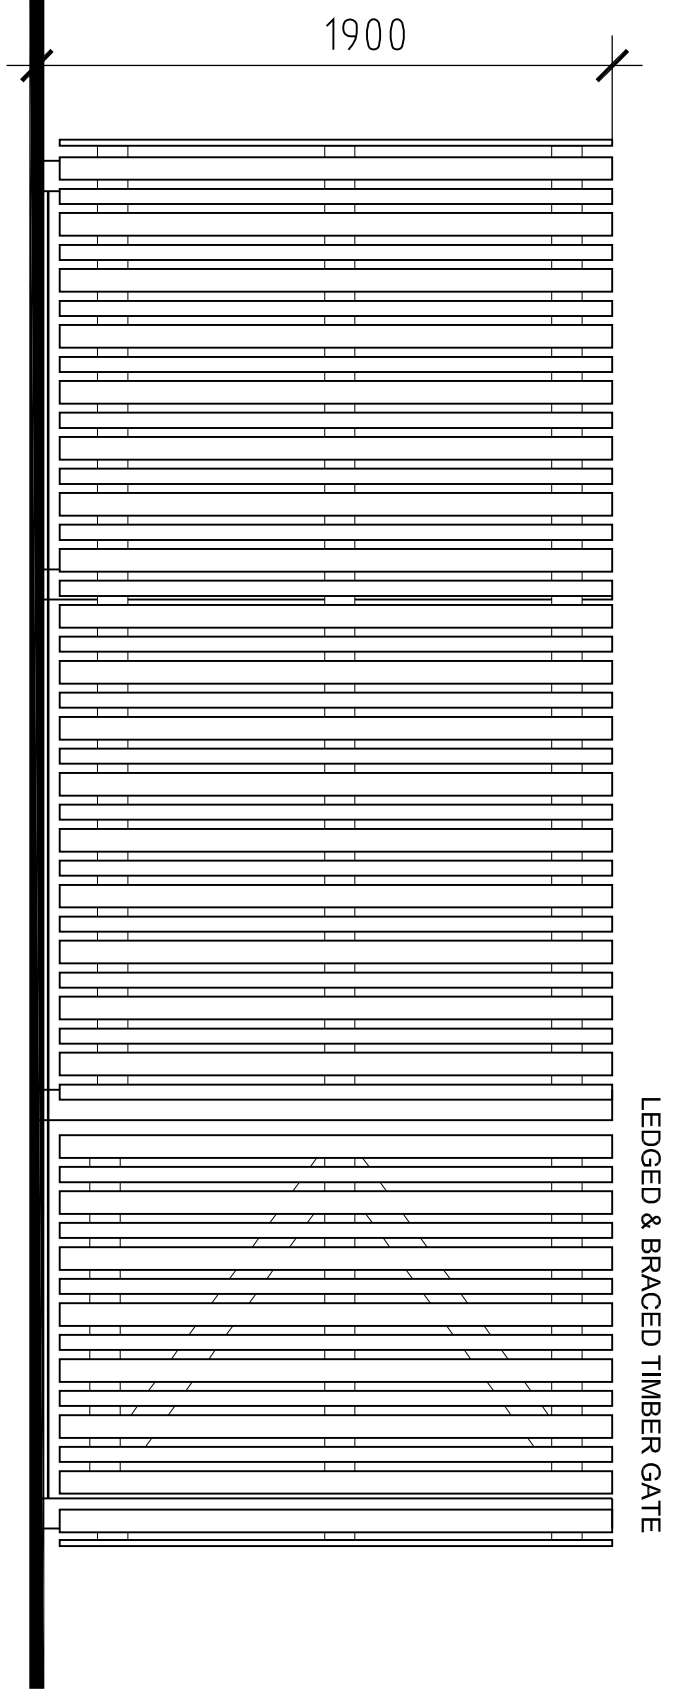

FRONT ELEVATION

LEDGED & BRACED TIMBER GATE

REV	DATE
	DESCRIPTION
BY	

Drawing Status
PLANNING



munro
associates

CHARTERHOUSE, DARTFORD PARKADE
SHEPHERD, SHEPHERD ST, 11th FLOOR
T: 01783 414 408 F: 01783 341 141
E: design@munro-associates.com

CHARTERHOUSE, DARTFORD PARKADE
SHEPHERD, SHEPHERD ST, 11th FLOOR
T: 01783 414 408 F: 01783 341 141
E: design@munro-associates.com

www.munro-associates.com

Client	Wales and West Housing Association
Project	Residential Development Former Gas Works Site Rivulet Road Wrexham
Scale	1:20 @ A1
Date	December 2011
Drawn	NTJ

Drawing Title		
PROPOSED BINSTORE - PLOTS 25 - 30		
Project No.	Drawing No.	Revision
383	008	-

© THE CONTENTS OF THIS DRAWING ARE THE COPYRIGHT OF MUNRO ASSOCIATES. IT MUST NOT BE REPRODUCED NOR AMENDED BY A THIRD PARTY WITHOUT OUR WRITTEN PERMISSION.