



1' Off

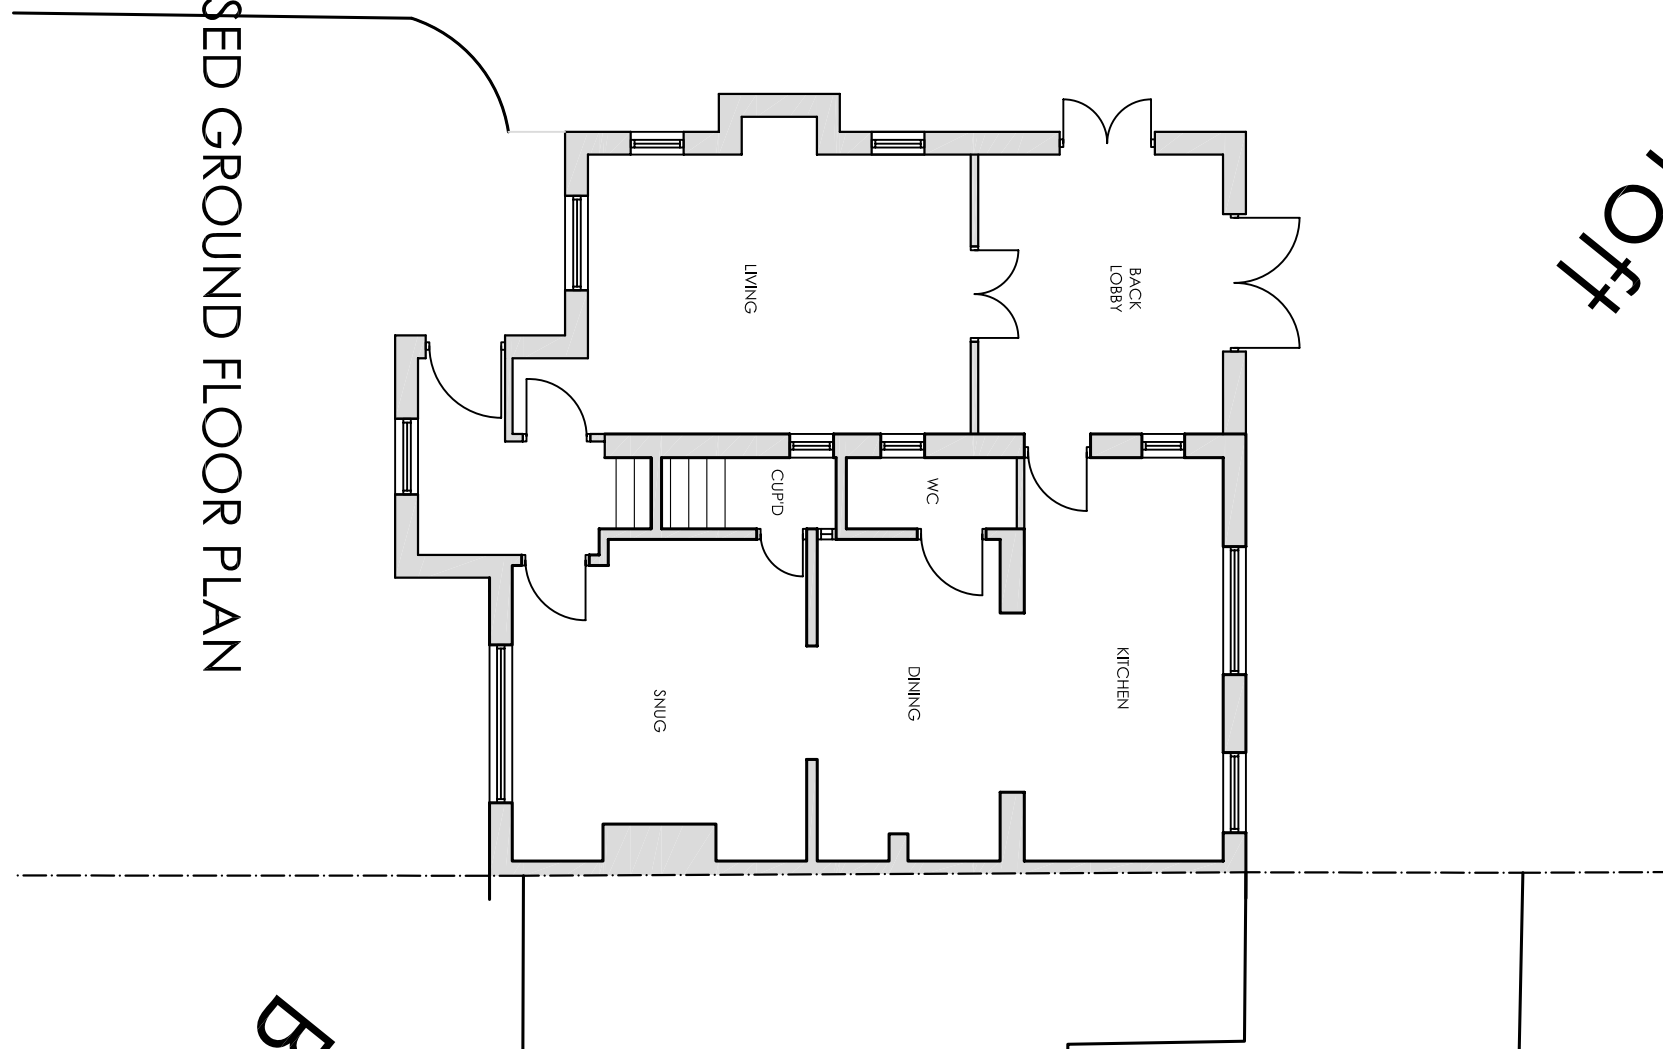

PROPOSED GROUND FLOOR PLAN

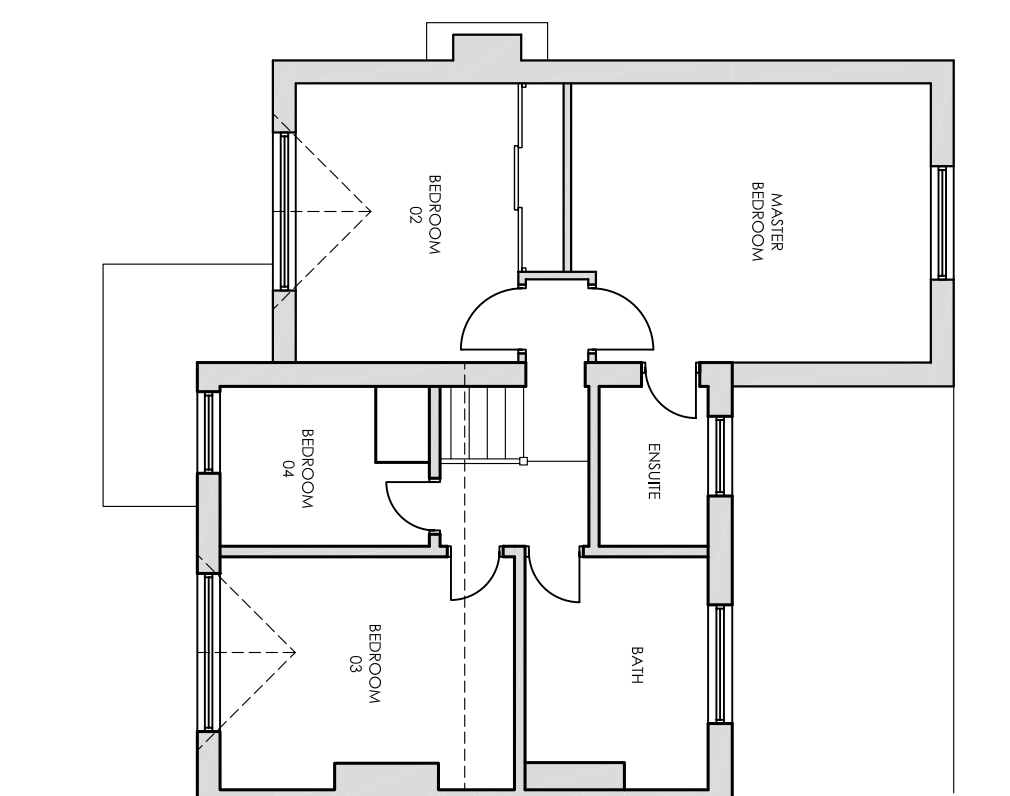

PROPOSED FIRST FLOOR PLAN




BLOCK PLAN - 1:500




LOCATION PLAN - 1:1250


The content of this drawing is subject to the provision of the Copyright Act 1956.
Work to figured dimensions only. Site dimensions are to be checked before work is started.
Any discrepancy whatsoever between any information contained on this drawing and any other document or drawing must be drawn to the attention of the Architect by the contractor before the work is executed.
IF IN DOUBT ASK IMMEDIATELY.

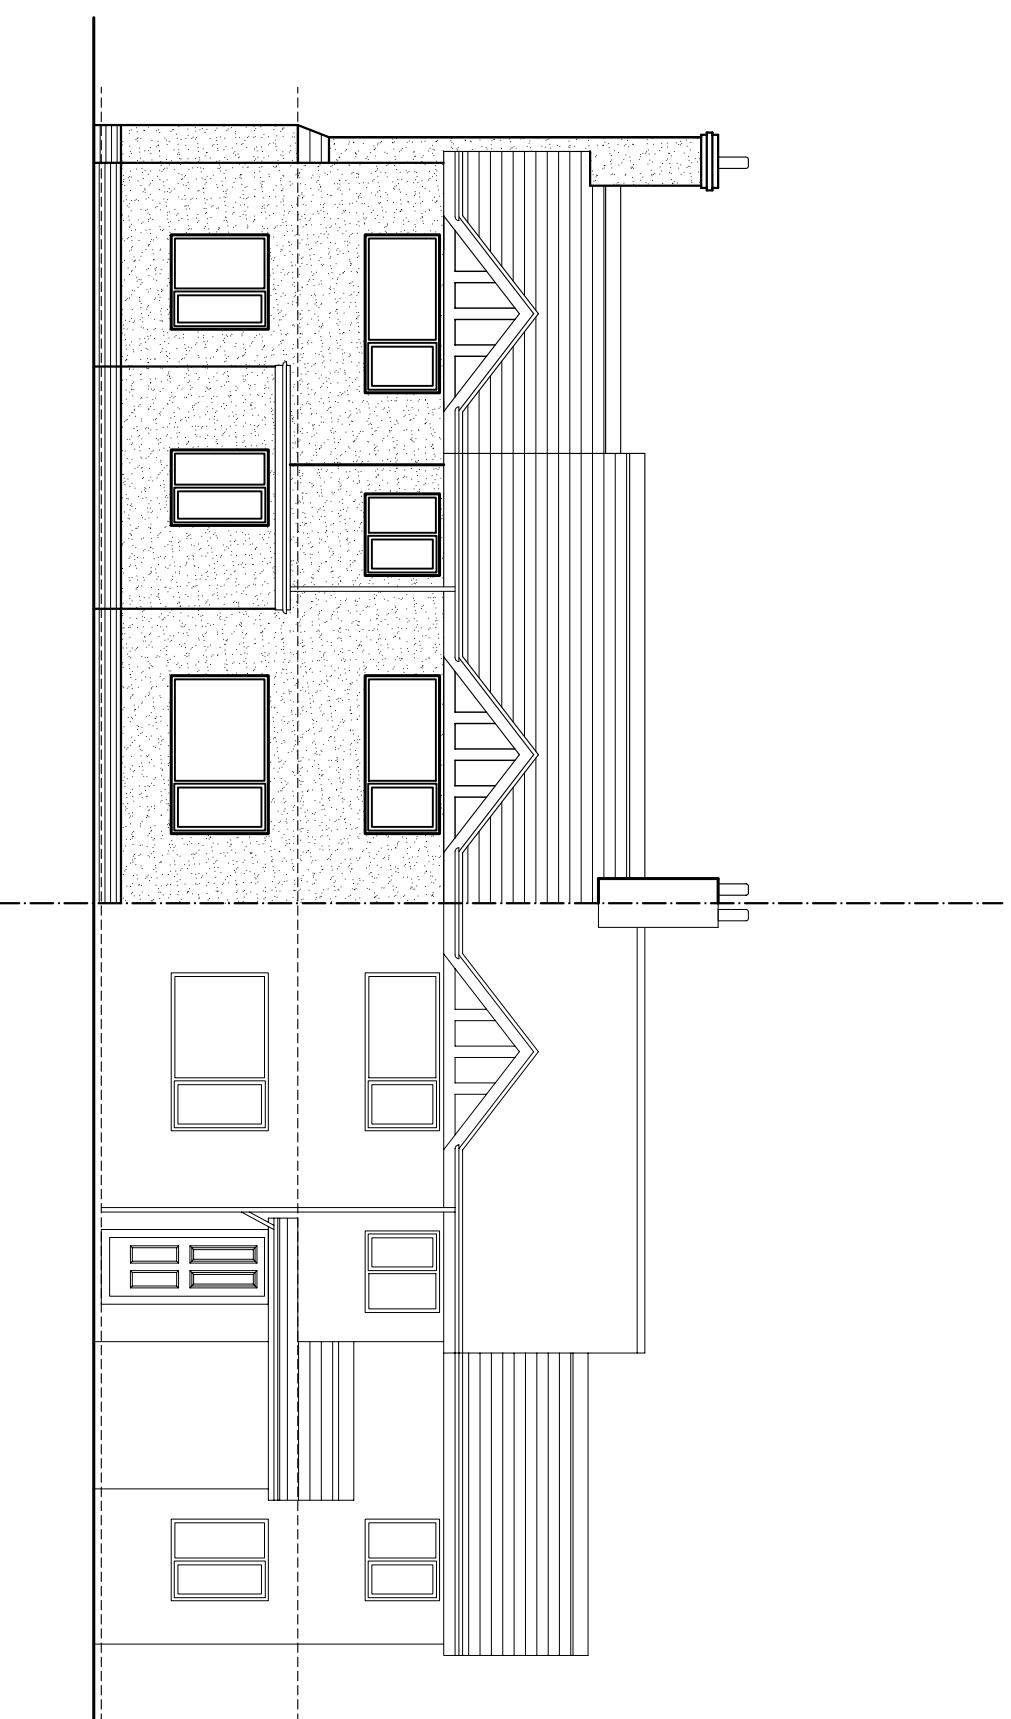

PROPOSED FRONT ELEVATION

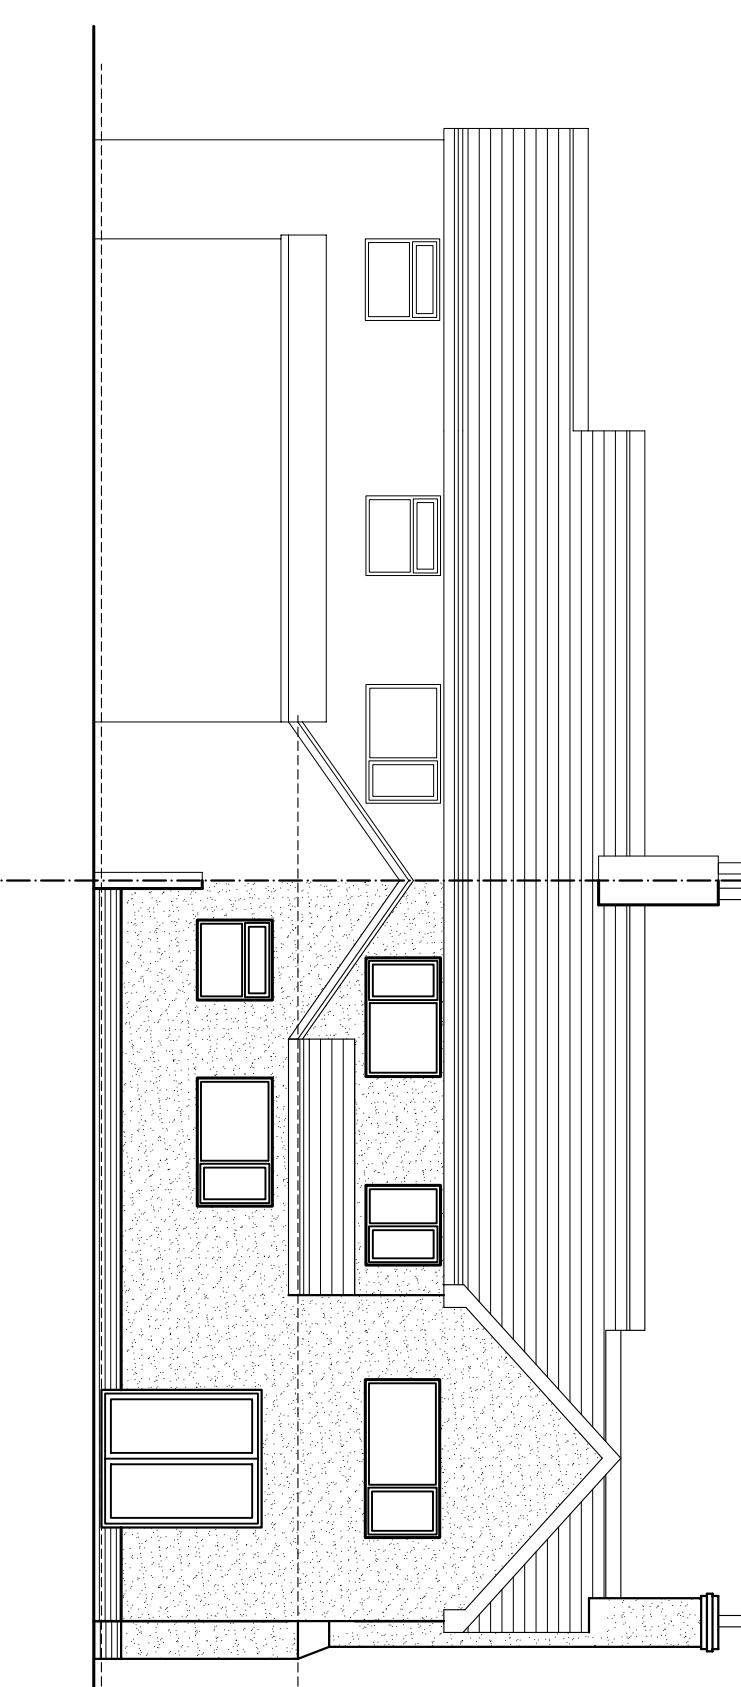

PROPOSED REAR ELEVATION

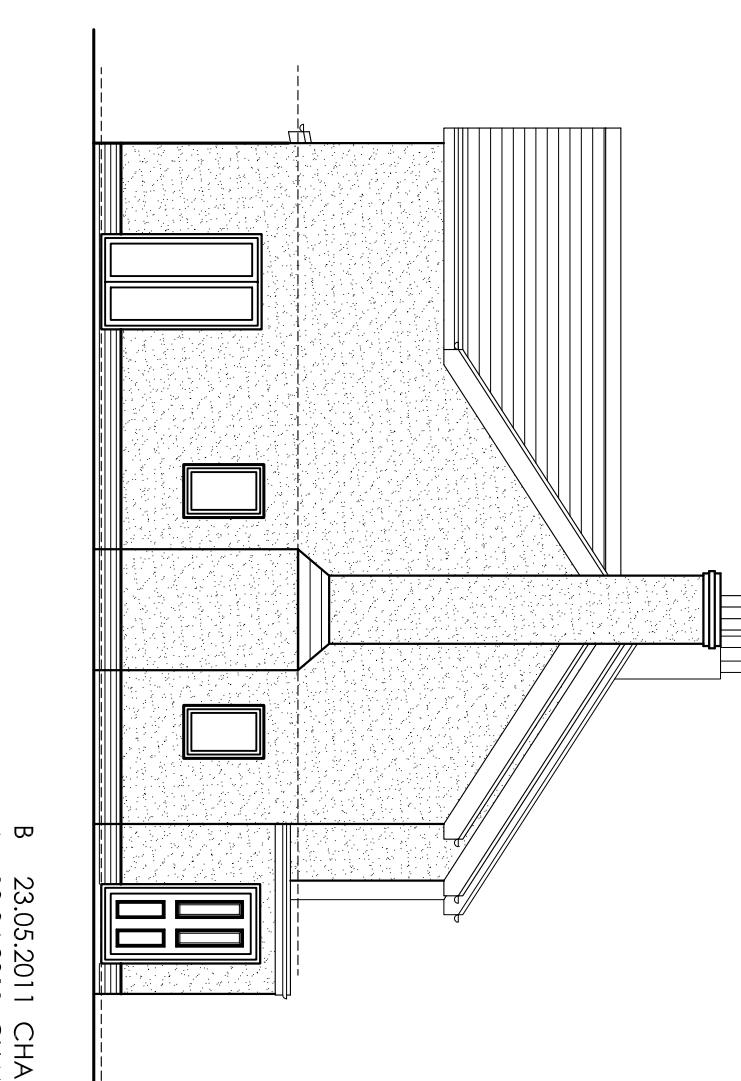

PROPOSED SIDE ELEVATION

B 23.05.2011 CHANGES AS PER PLANNING DISCUSSIONS
A 10.04.2011 CHANGES AS PER PLANNING DISCUSSIONS
rev date description

CAERDESIGNS

WWW.CAERDESIGNS.CO.UK - 07772 113 971

Client
MR & MRS DAVIES

Job
PROPOSED EXTENSION TO:
SUNNYCROFT, BORRAS ROAD, BORRAS, WREXHAM, LL13 9TN
Title
PROPOSED PLANS AND ELEVATIONS

Scale
1:100
date
OCT 10
job no.
CD1007
drawing no.
PR01
rev
B