


NOTES:

Red edge is an estimate, based on title plans for Gardenbreze, which vary in scale and content from this drawing.

AGA is not to be held responsible for any discrepancies between this drawing and actual site boundaries.

Red line denotes the extent of planning application

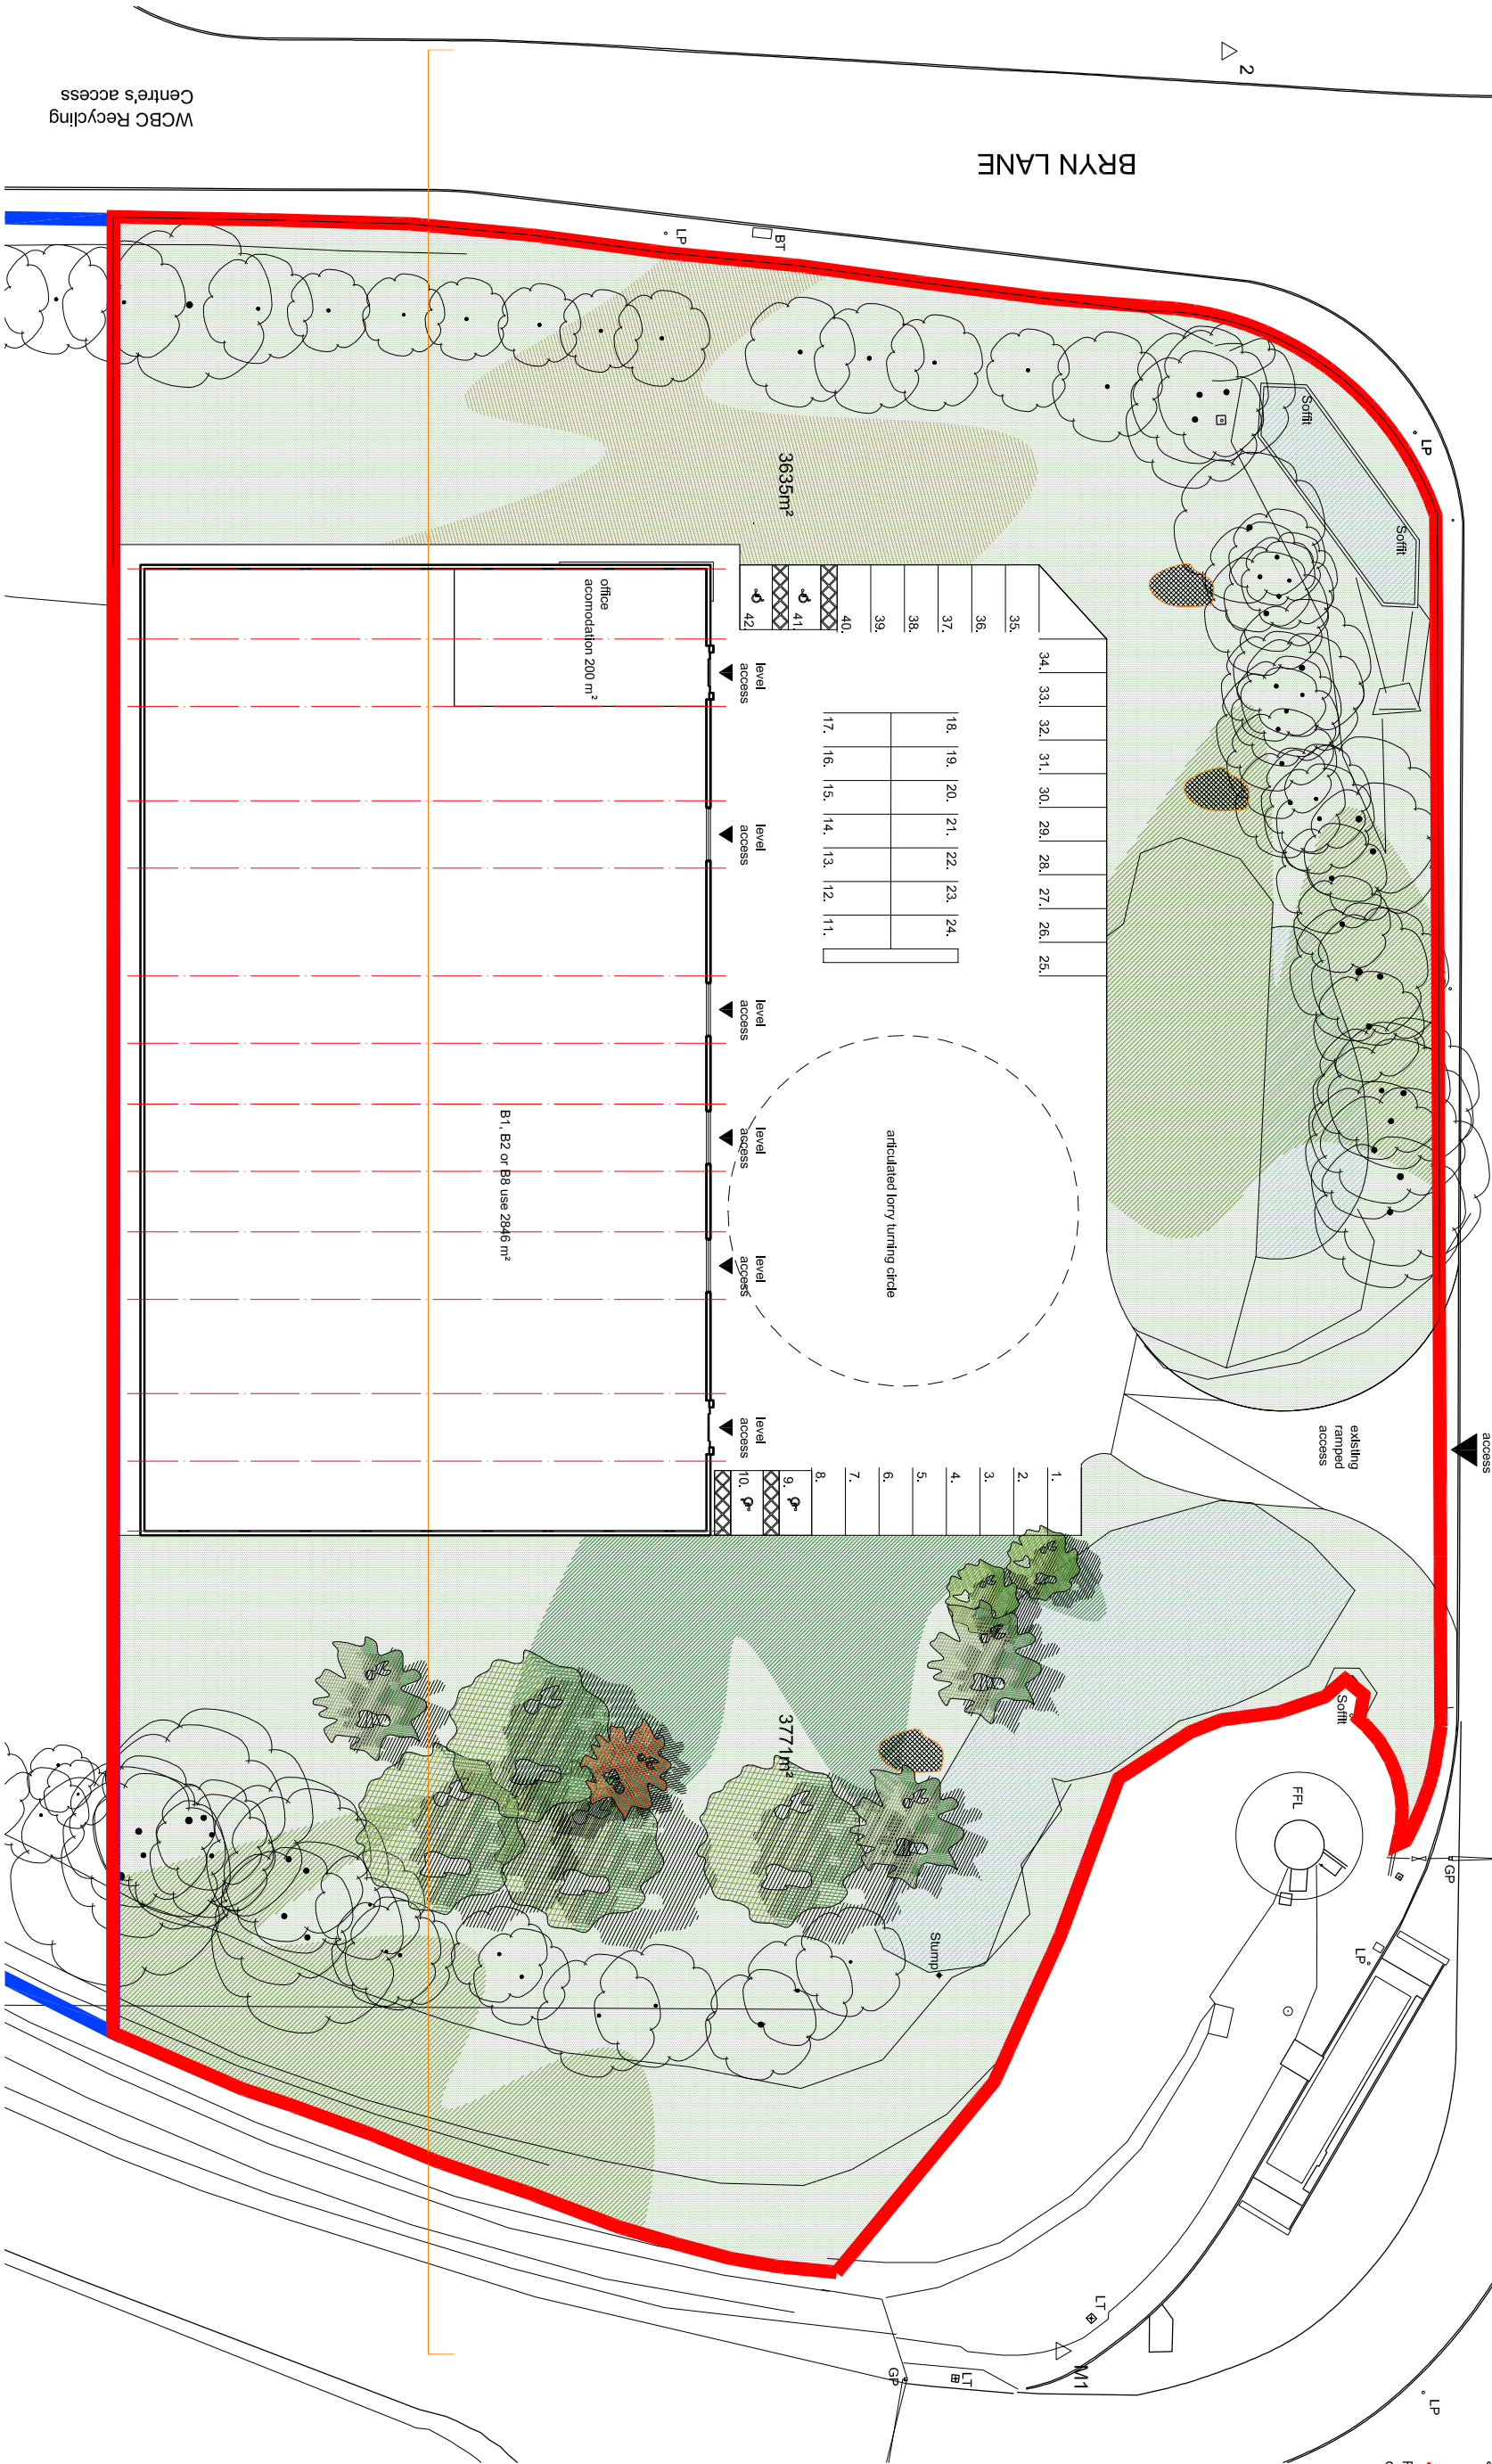

WCBC Recycling Centre's access

BRYN LANE

proposed outline site plan 1:500



antONIO gARCÍA architecture			BRYN LANE PLOT 1A	
PROGRESSIVE ARCHITECTURE			JOB CLIENT: GARDENBREZE OFFICE UNIT	
DRAWING TITLE: SITE PLAN - OUTLINE PROPOSAL			DRAWING NO: 500	
TEL: 0151 708 5159 www.antonio-garcia-architecture.co.uk			SCALE: 1:500 (A3)	
DATE: 22.07.2011			CHECKED BY: AG	
COMPUTER DRAWING REF: PROJECT No. L15689			DRAWING NO: 500	

DO NOT SCALE THIS DRAWING. VERIFY ALL DIMENSIONS ON SITE. ANY DISCREPANCIES TO BE REPORTED TO ANTONIO GARCIA ARCHITECTURE.