




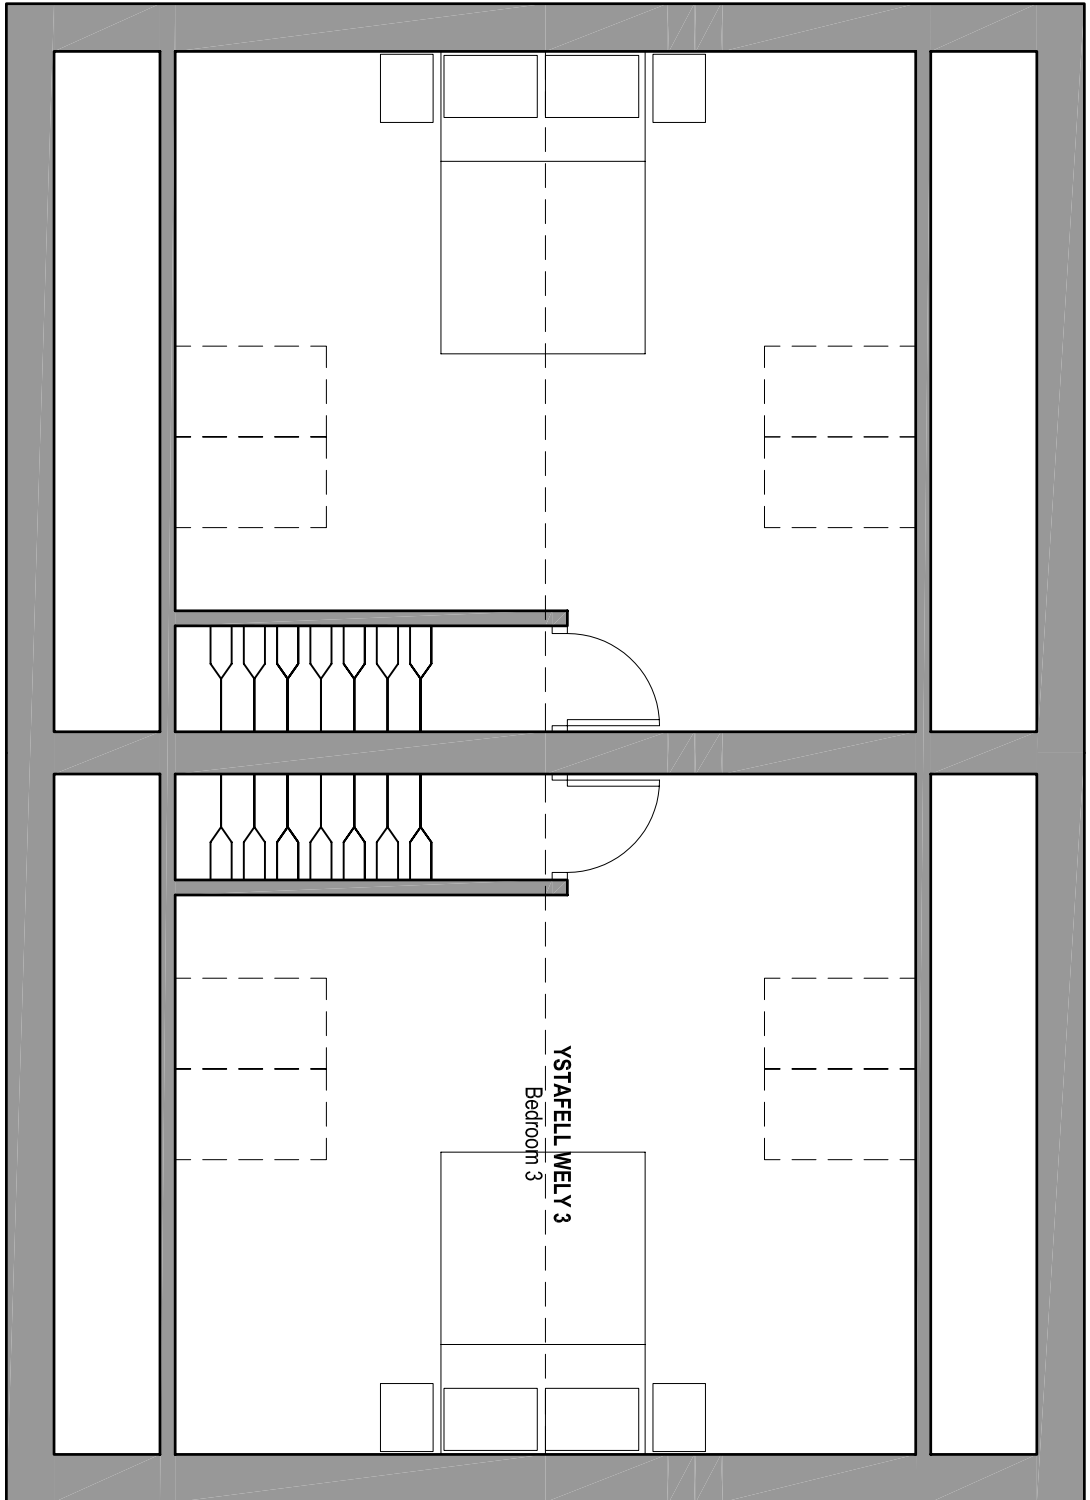


AIL LAWR
SECOND FLOOR

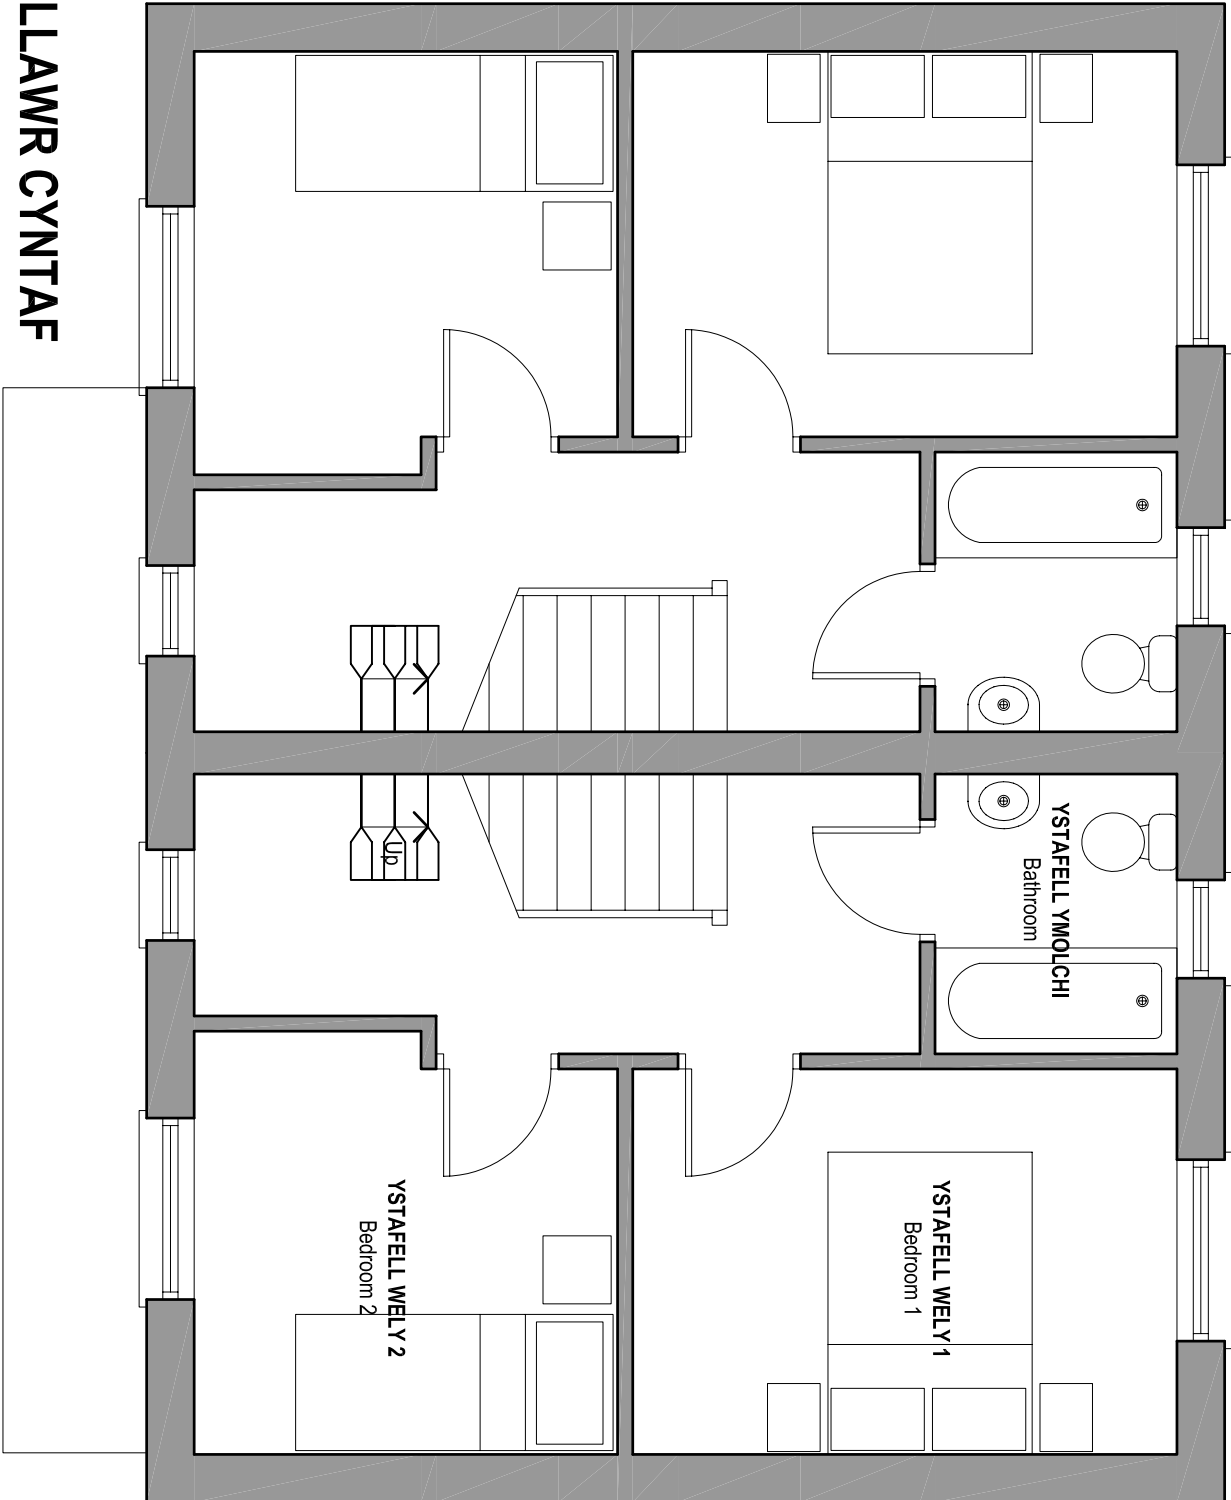


LLAWR CYNTAF
FIRST FLOOR

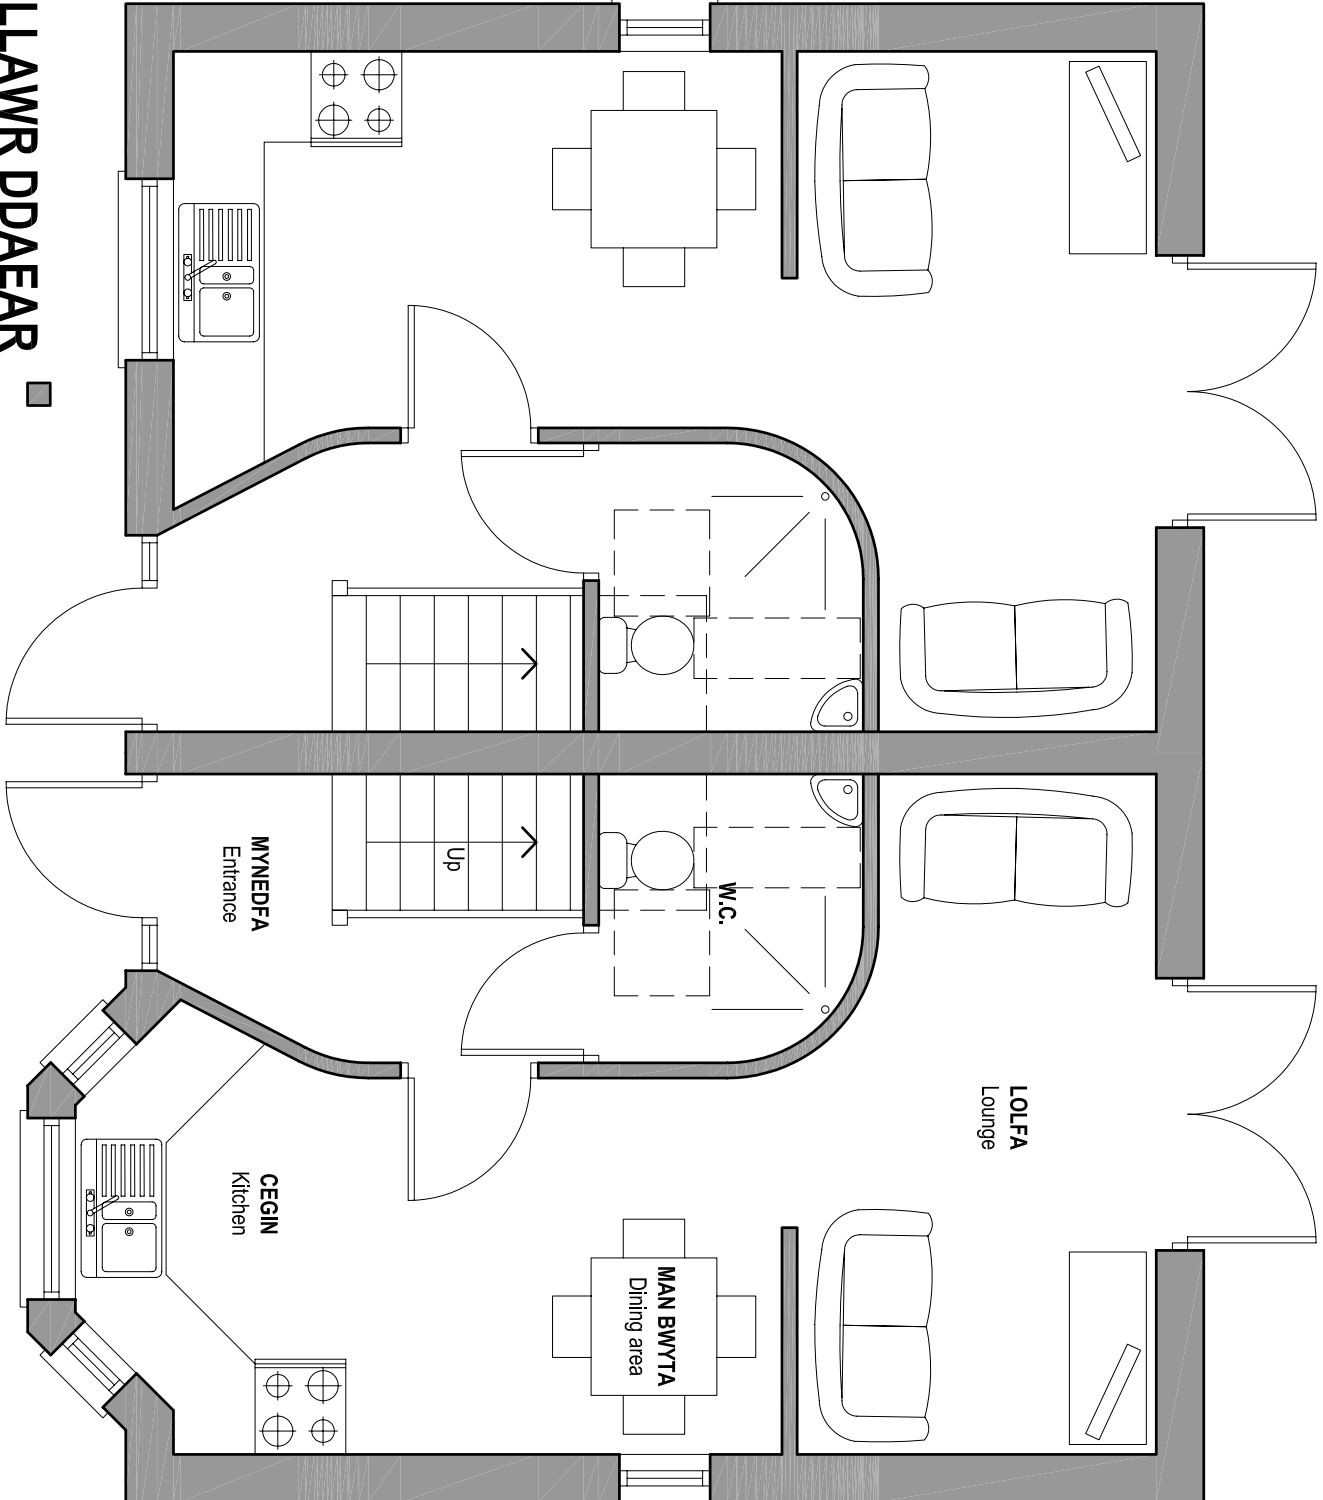


LLAWR DDAEAR
GROUND FLOOR

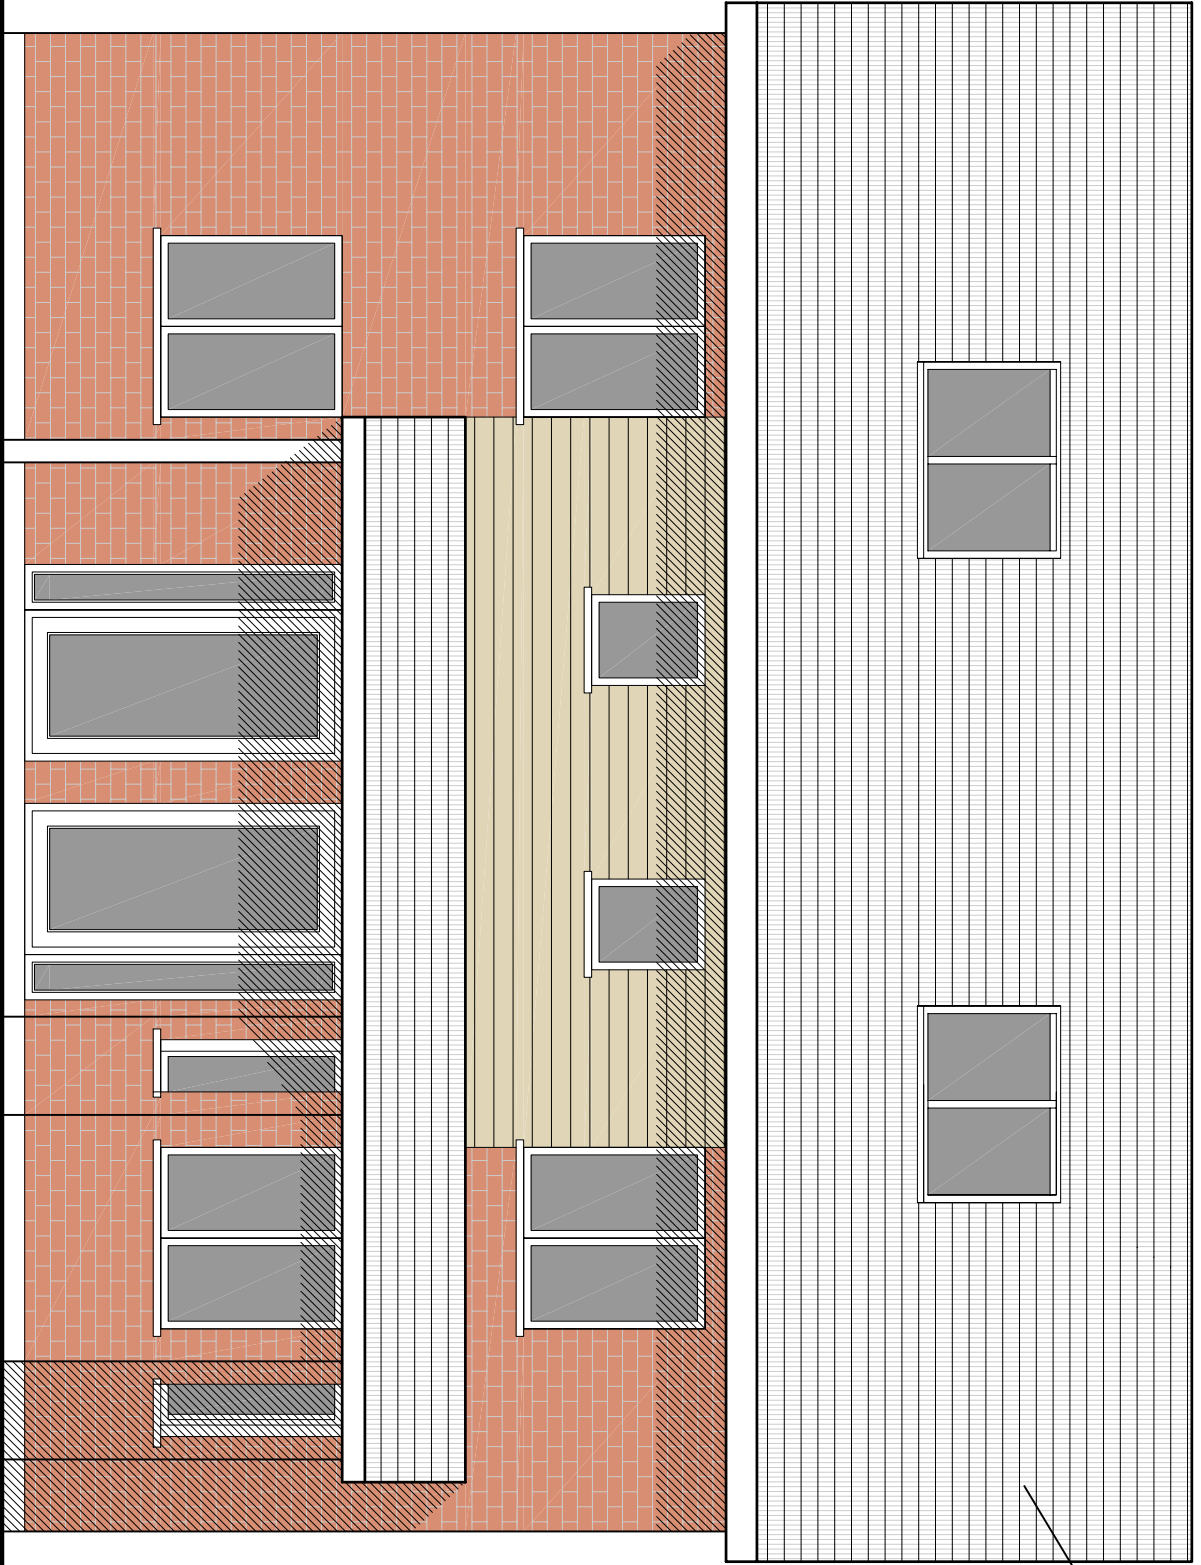


EDRYCHIAD FLAEN
FRONT ELEVATION

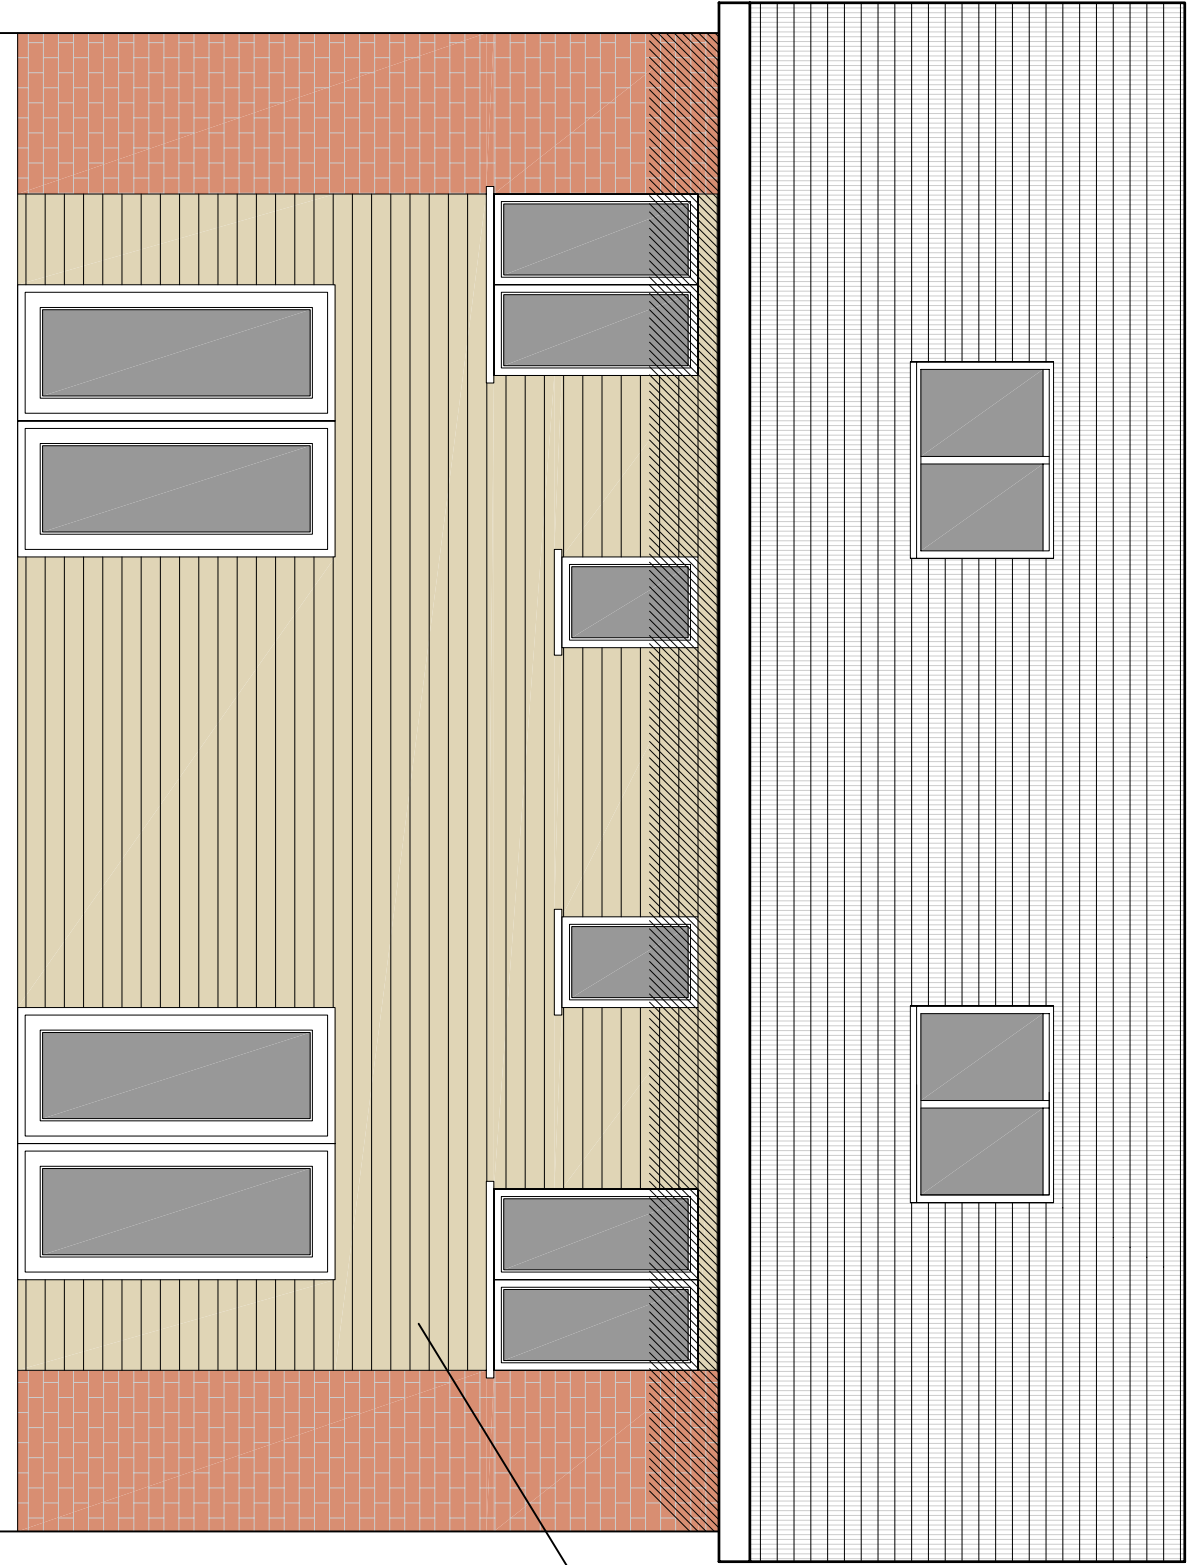


EDRYCHIAD GEFN
REAR ELEVATION

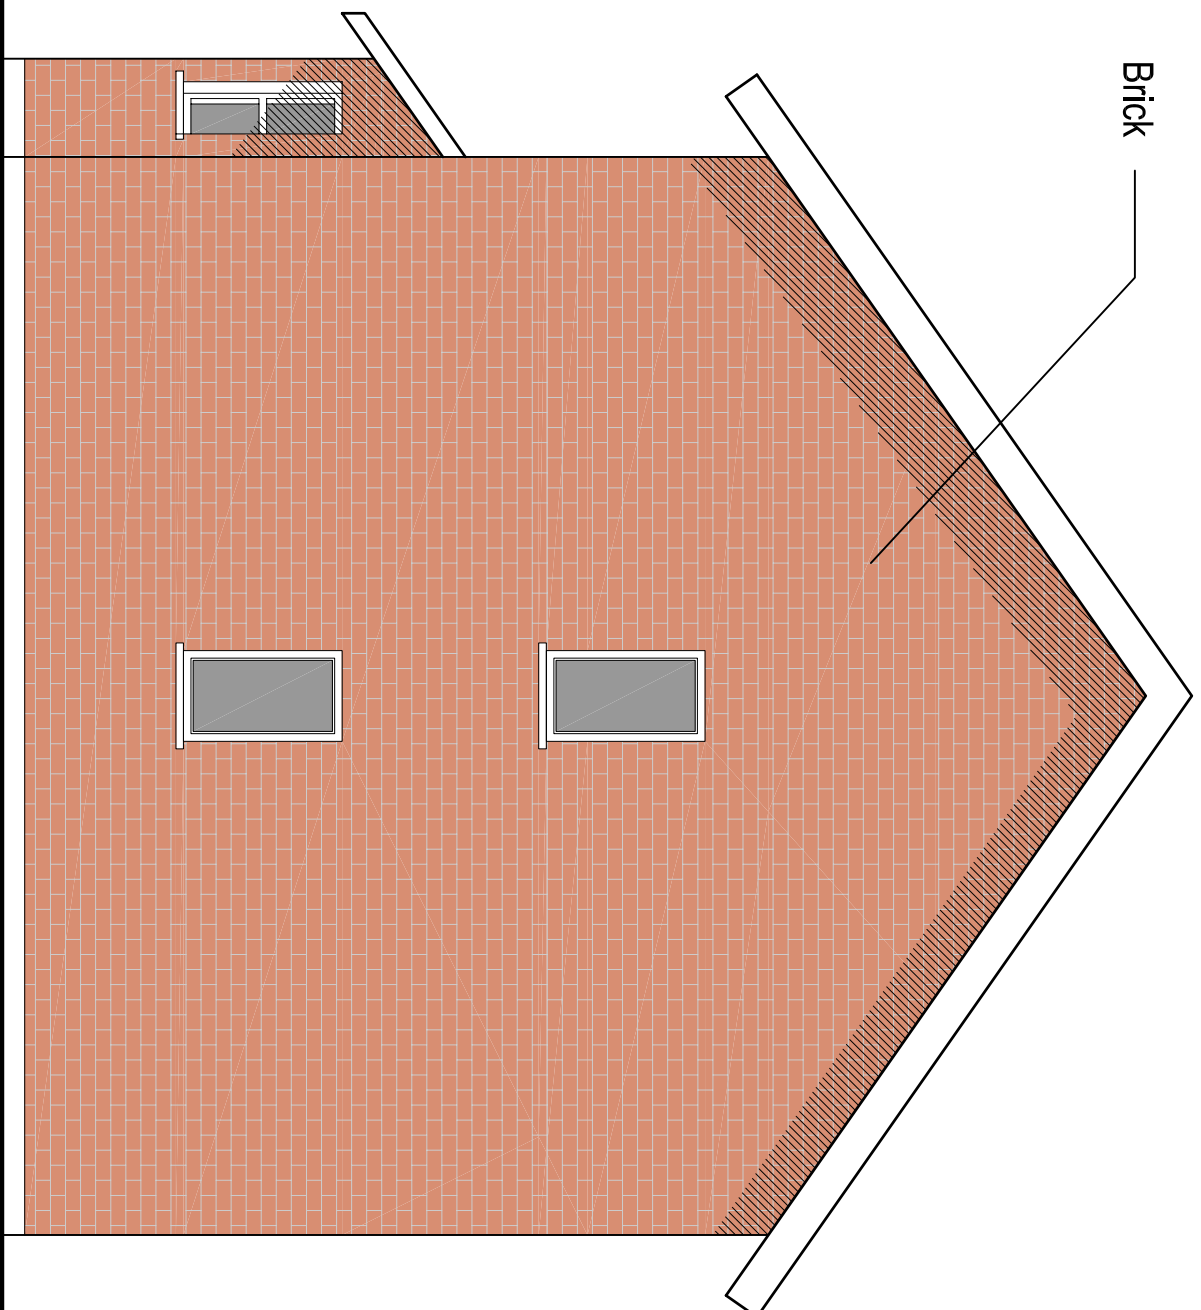

EDRYCHIAD OCHR
SIDE ELEVATION

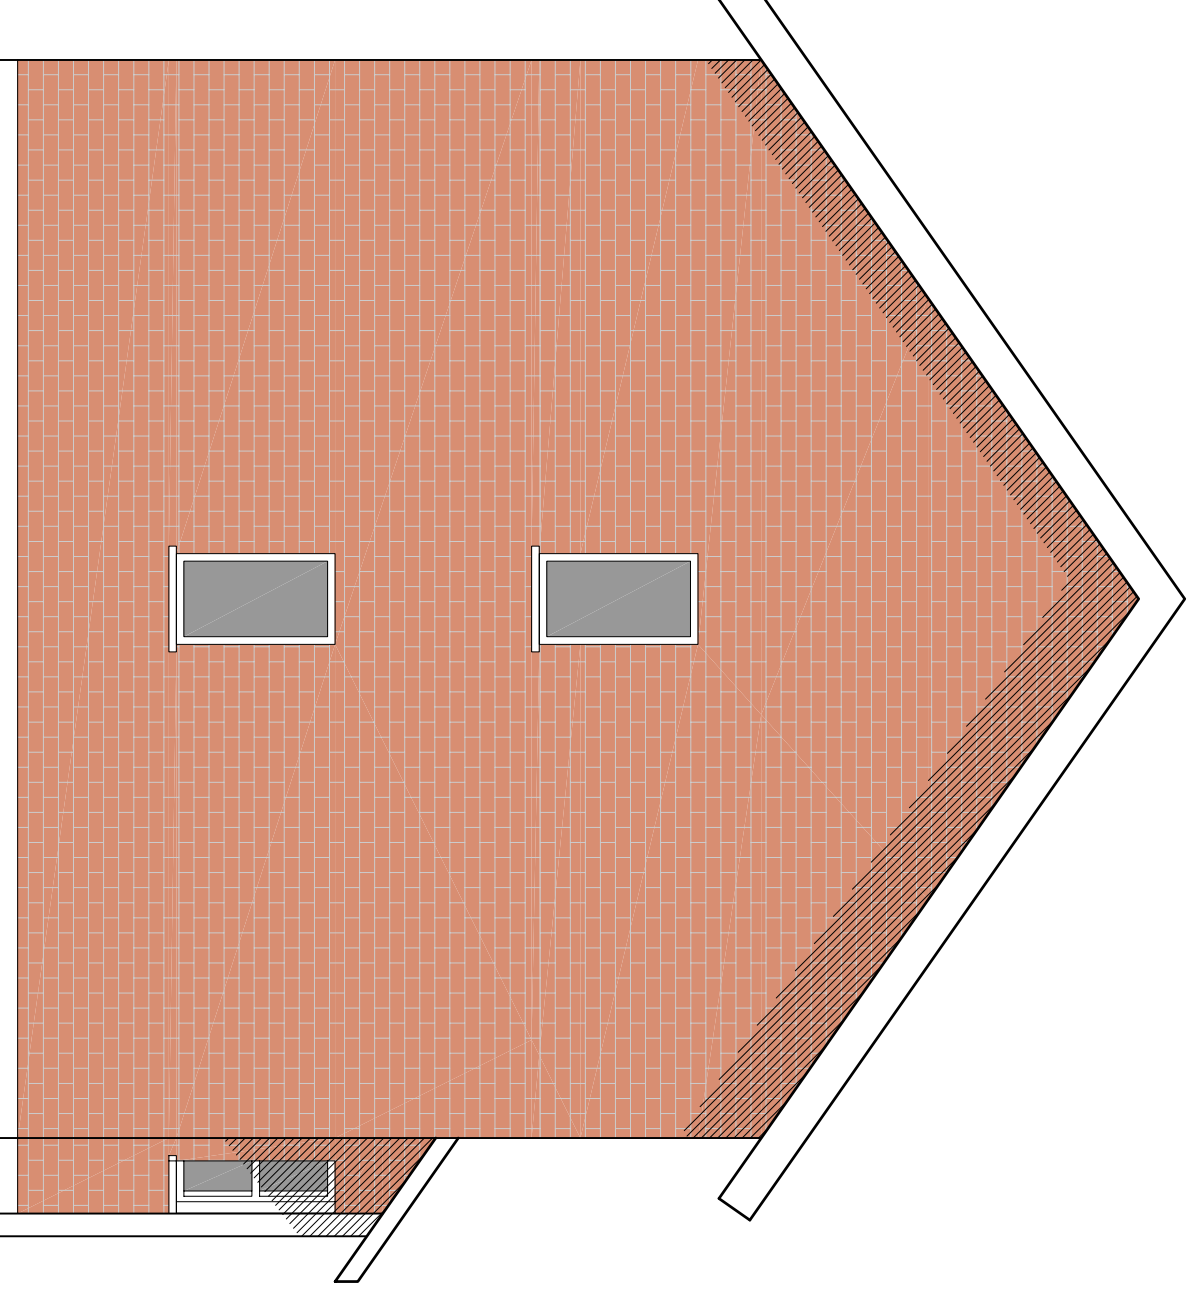

EDRYCHIAD OCHR
SIDE ELEVATION

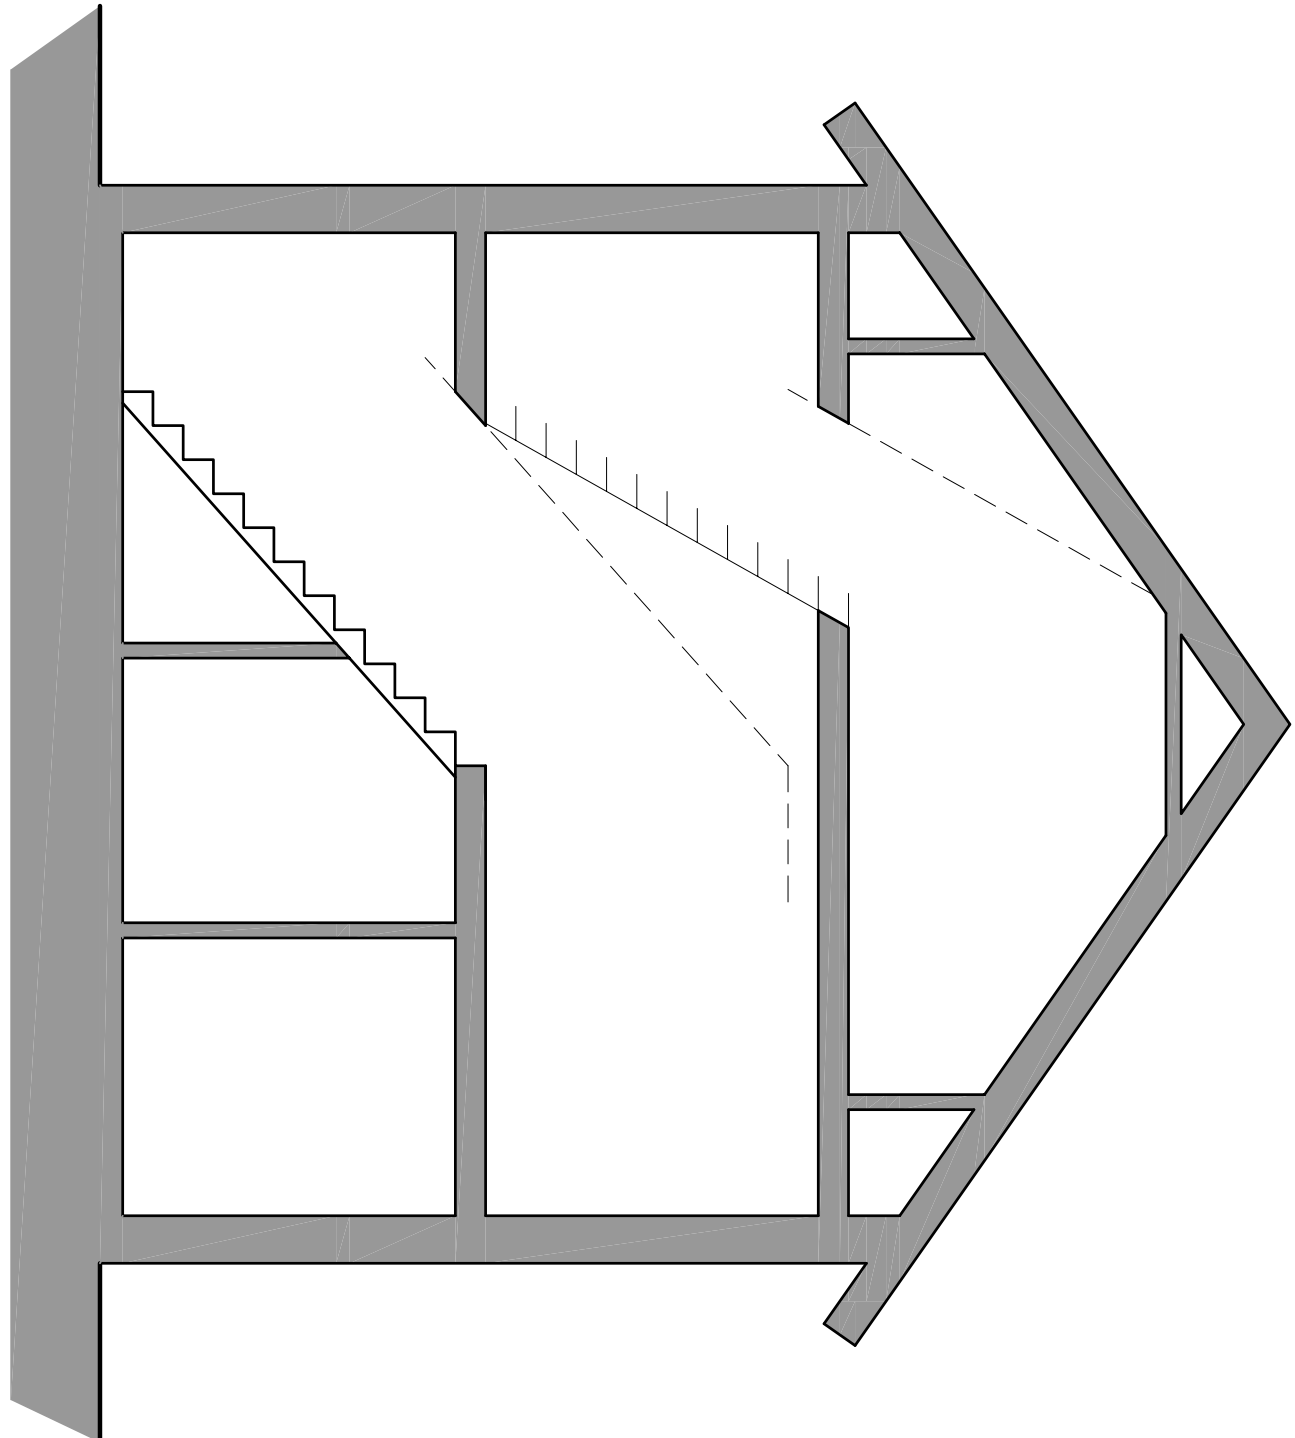

TORRIAD CYFFREDINOL
TYPICAL SECTION



CYNLLUN LLEOLIAD
LOCATION PLAN

GEORGE + TOMOS
PENSEIRI : ARCHITECTS CYF.
12, The Quadrant, Llanelli, Carmarthenshire, SA11 1AA
www.georgetomos.co.uk g+tomos@bt.com 01656 200 300

PROPOSED NEW BUILD
@ AFONETHA ROAD, Nw Wrexham.

PROPOSED DWELLINGS

Client
W D Stant Ltd

Job No.
11 / 16

Drawing No.
PL 2b

Grading Scale
1:50/1250 @A1

Grading Date
June '11 '10

1b - plot 6 to remain as existing
30.08.11
a - road & parking layout,
landscaping 23.07.11